







Flat roof **DORMER** —

New conservation style
ROOFLIGHT

Flat roof **DORMER** —

New conservation style
ROOFLIGHT

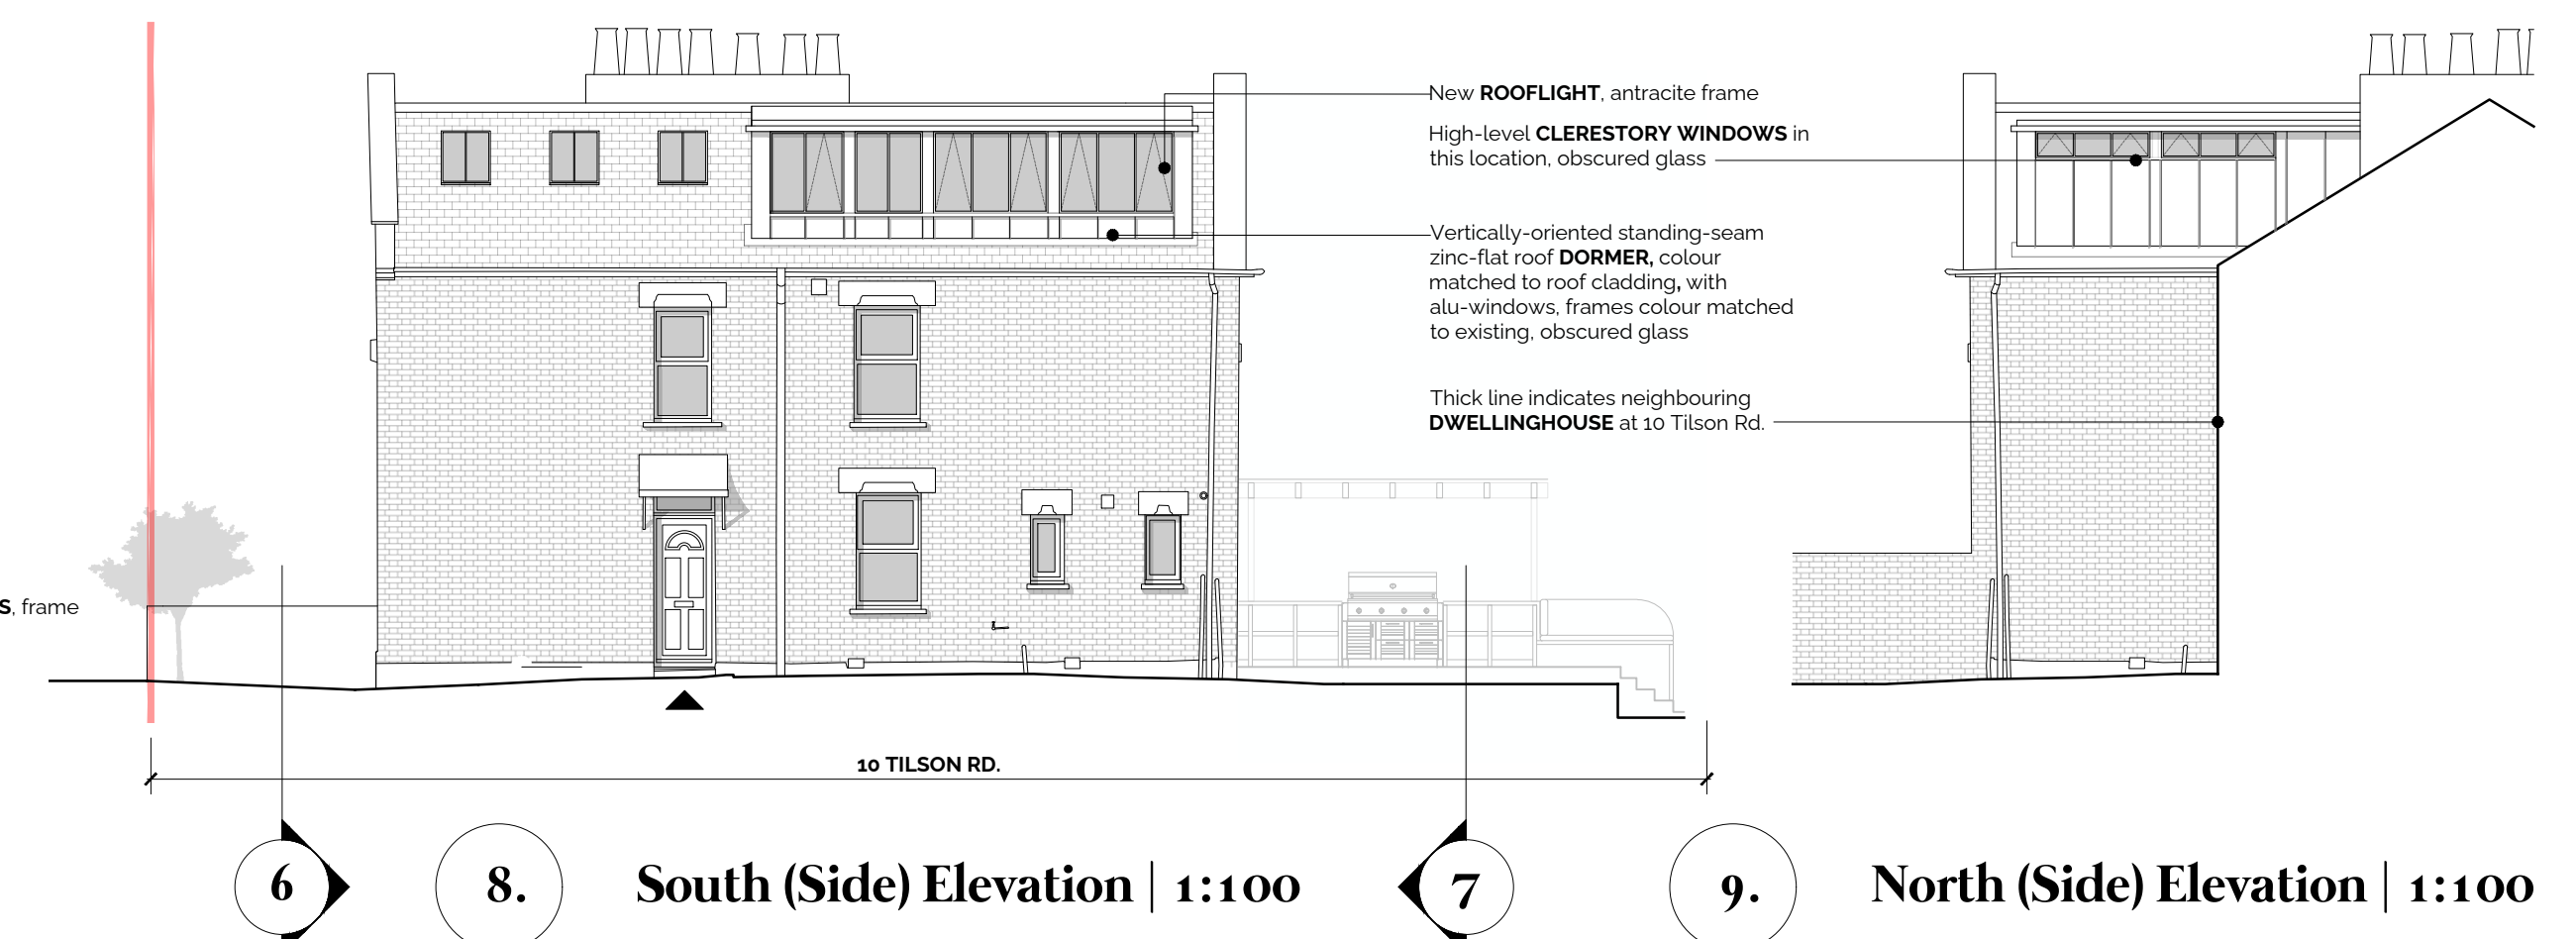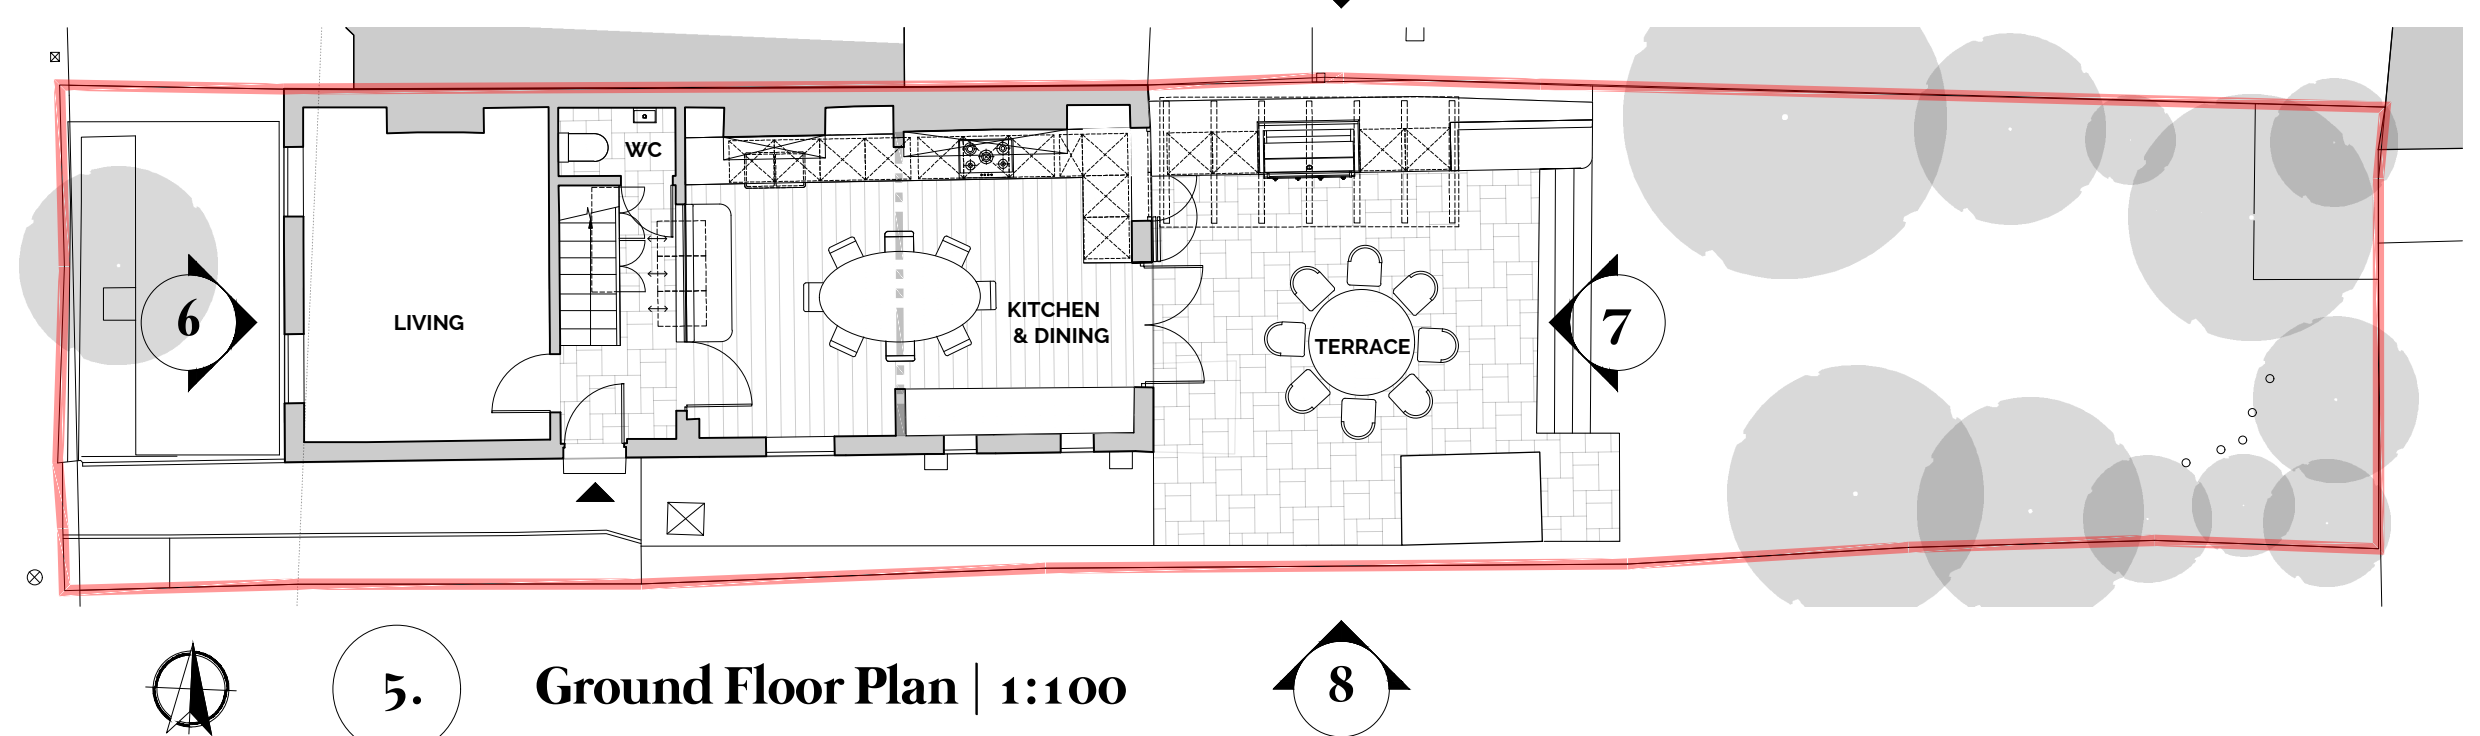

   OGA T +44 7900 215253 www.ogarch.co.uk	GENERAL NOTES		SPECIFIC NOTES		REVISION		DESCRIPTION		BY		DATE		PROJECT FOR 12 TILSON ROAD N17 HD									
	1. Relate to other drawings and specifications. 2. Do not scale. Use only figured dimensions. Verify all dimensions before construction. 3. Ensure that design information and final construction conform to current Building Regulations, CDM Regulations, and any relevant codes of practice.		4. Appraise construction details to ensure suitability for intended purpose. 5. Install specified items to manufacturer's recommendations. 6. Do not use for land transfer purposes. 7. © OGA. Do not reproduce without written consent.		1:100  1:200 								TITLE CATEGORY SCHEME STAGE DRAWINGS as PROPOSED 1 3									
													NO. A[GA]100		SCALE VARIES		DRAWN OG		DATE OCT 2025			