



25 ALBERT ROAD N4 3RR

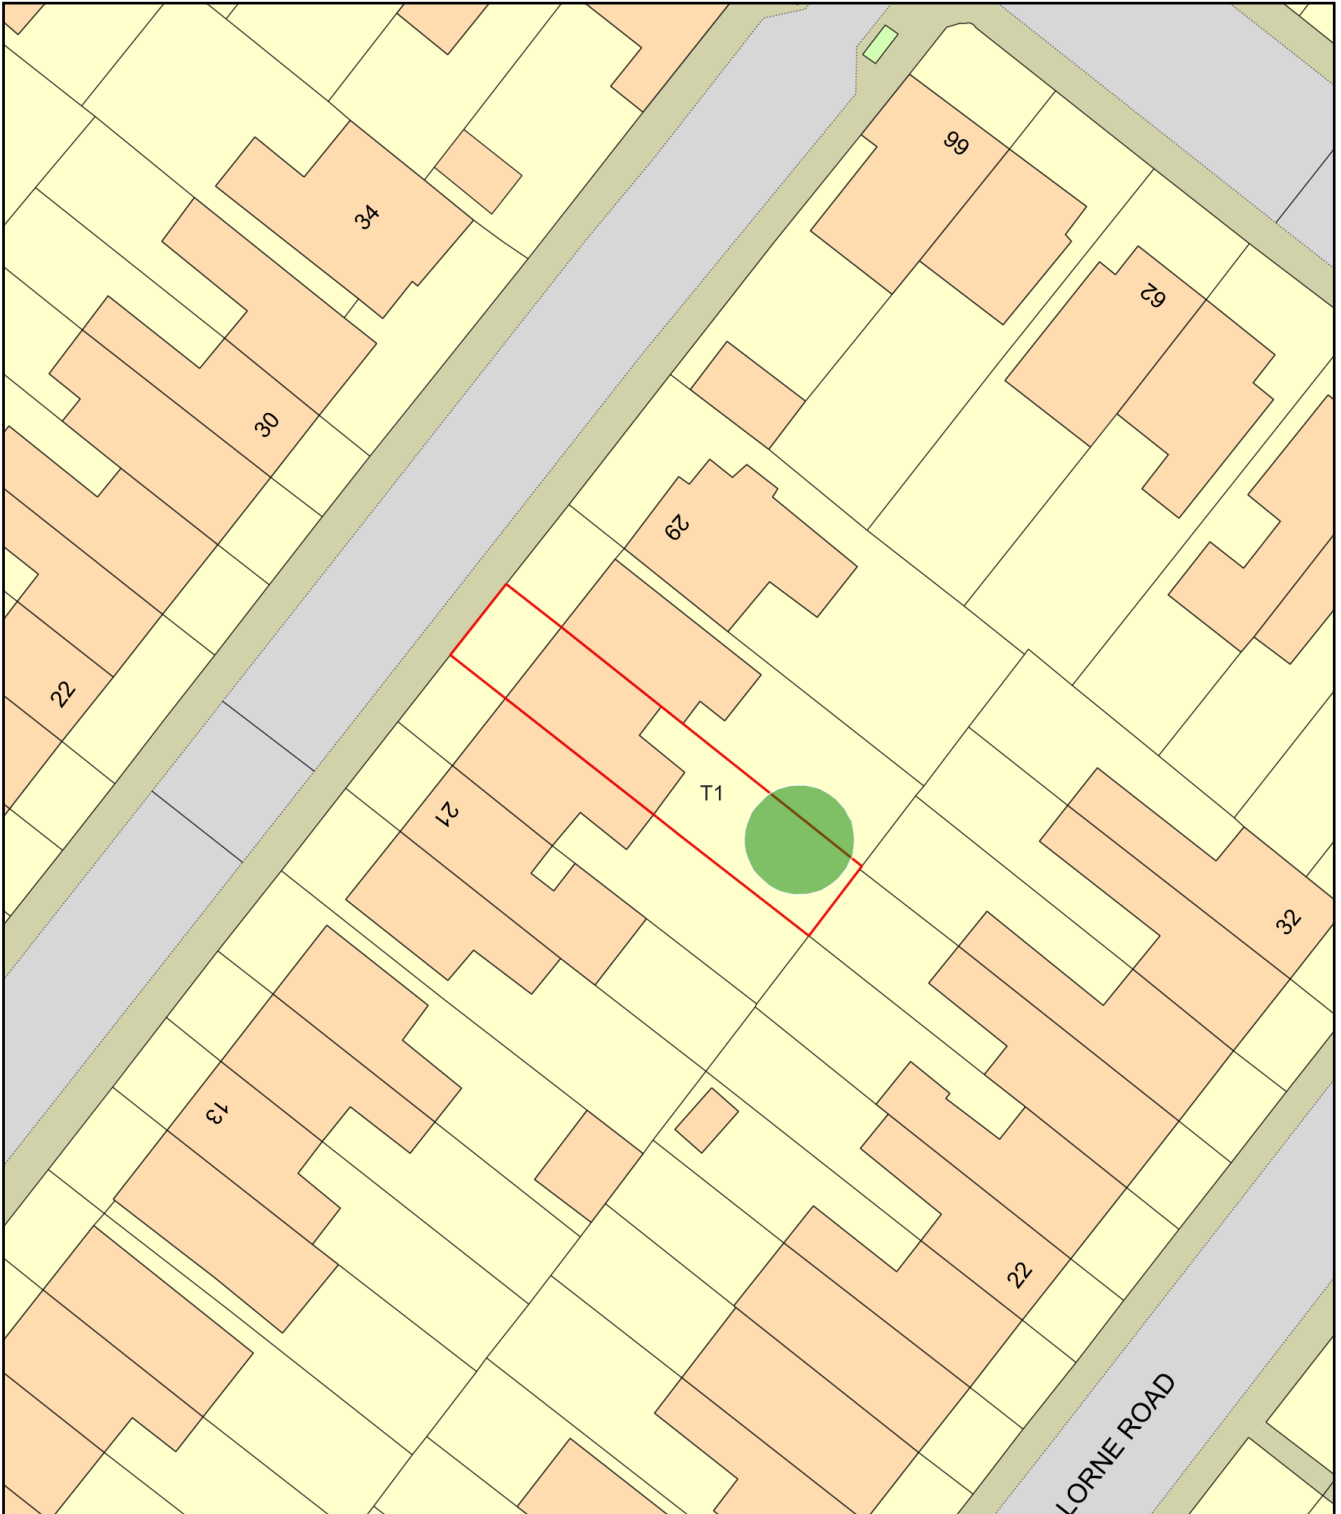

0 20
Metres

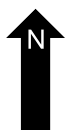

Plan Produced for: L.B. HARINGEY
Date Produced: 09 Feb 2026
Plan Reference Number: TQRQM26040113020194
Scale: 1:500 @ A4