


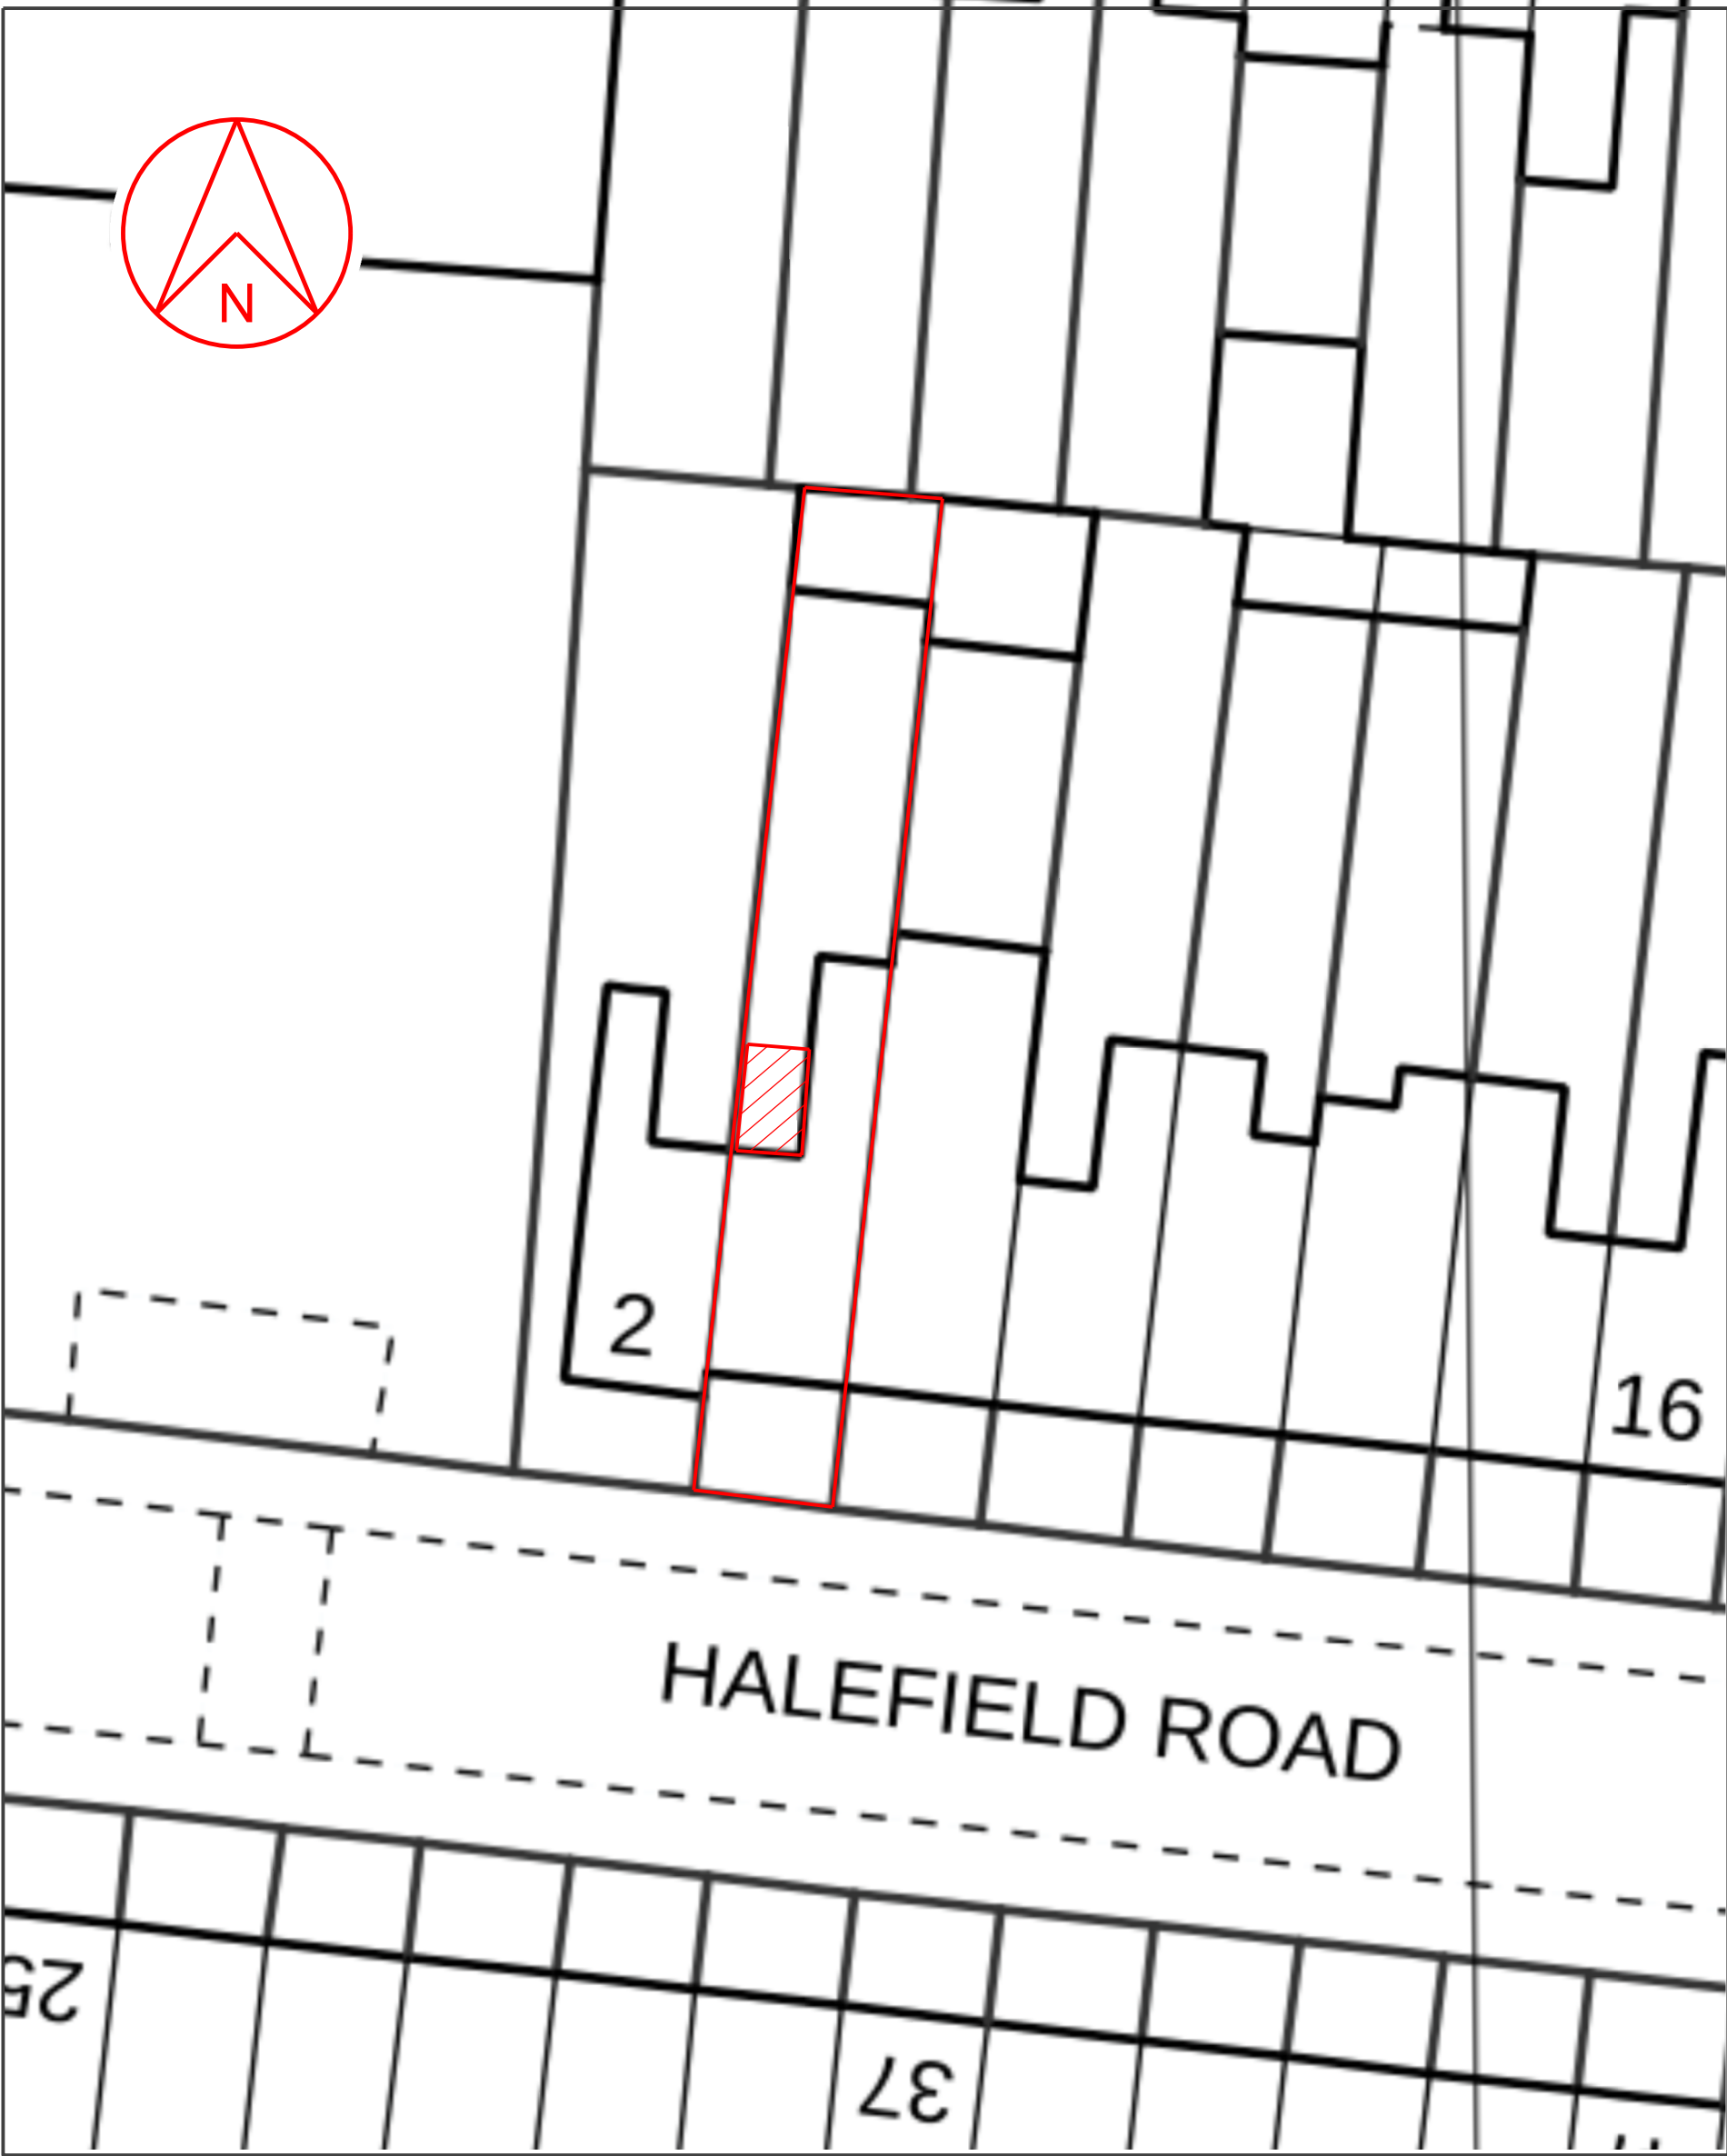

Rev 02 jun 2025 Client amendment  
Rev 01 apr 2025 First issue

|   |  
|---|--|--|--|--|------------------------------------------------------------------------------------|--|--|--|--|------------------------------------------|--|--|--|--|---|--|--|--|--|
| SCALE 0 1m 2m 3m 4m 5m 10m 15m 20m 25m 30m 35m 40m 45m 50m   |  |  |  |  |                                                                                    |  |  |  |  |                                          |  |  |  |  |   |  |  |  |  |
| <div>This scheme is subject to town planning and all other necessary consents.</div>   |  |  |  |  | <div>Client Ms A Hamilton</div>                                                    |  |  |  |  | <div>Scale: 1:200 @ A3/ 1:100 @ A1</div> |  |  |  |  | <div>Richard J Lindsay<br/>Waters Edge<br/>2A Church Road<br/>Harrington<br/>CA14 5QP<br/><br/>email: calvadesign46@gmail.com<br/>Mob : 07921 949618</div> |  |  |  |  |
| <div>Dimensions, area and levels where given are only approximate and subject to site survey. All dimensions are to be checked on site. Any discrepancies or variations are to be reported to the client before work commences. Figured dimensions only are to be taken from this drawing.</div> |  |  |  |  | <div>Job Title Loft conversion and rear extension to 4 Halefield Road London</div> |  |  |  |  | <div>Date: Drawn:<br/>apr 2025</div>     |  |  |  |  |   |  |  |  |  |
| <div>This drawing is to be read in conjunction with all relevant consultants' and/or specialists drawings/documents and any discrepancies or variations are to be notified to the client before the affected work commences.</div>                                                               |  |  |  |  | <div>Drawing Title</div>                                                           |  |  |  |  | <div>Job No: Drwg No: Rev:</div>         |  |  |  |  |   |  |  |  |  |
|   |  |  |  |  | <div>Block plan</div>                                                              |  |  |  |  | <div>586 01002 02</div>                  |  |  |  |  |   |  |  |  |  |