


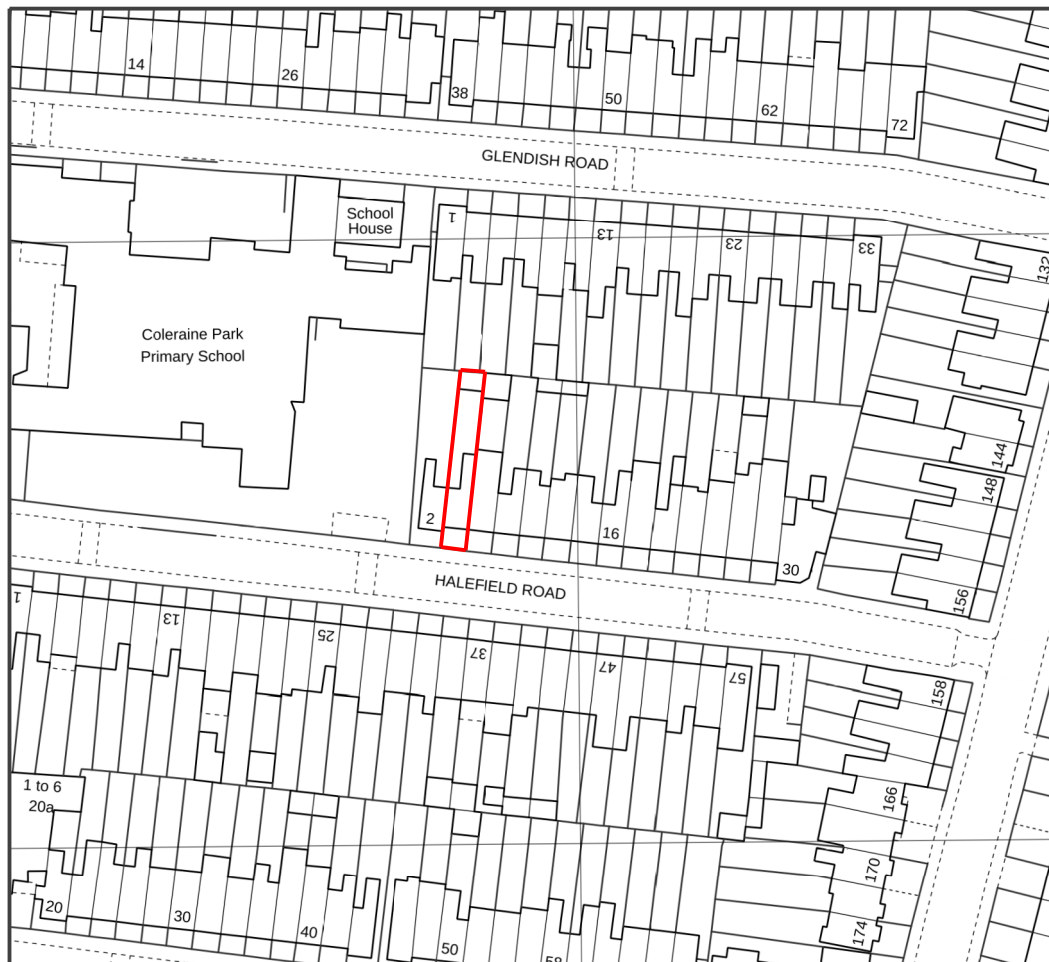

This drawing is to be read in conjunction with all relevant consultants' and/or specialists drawings/documents and any discrepancies or variations are to be notified to the client before the affected work commences.

Rev 01 apr 2025 First issue



Client	Ms A Hamilton
Job Title	Loft conversion and rear extension to 4 Halefield Road London

Drawing Title

Location plan

Scale: 1:1250 @ A4

Date: apr 2025

Job No:	Drwg No:	Rev:
586	01001	01

Richard J Lindsay
Waters Edge
2A Church Road
Harrington
CA14 5QP

email: calvadesign46@gmail.com
Mob : 07921 949618