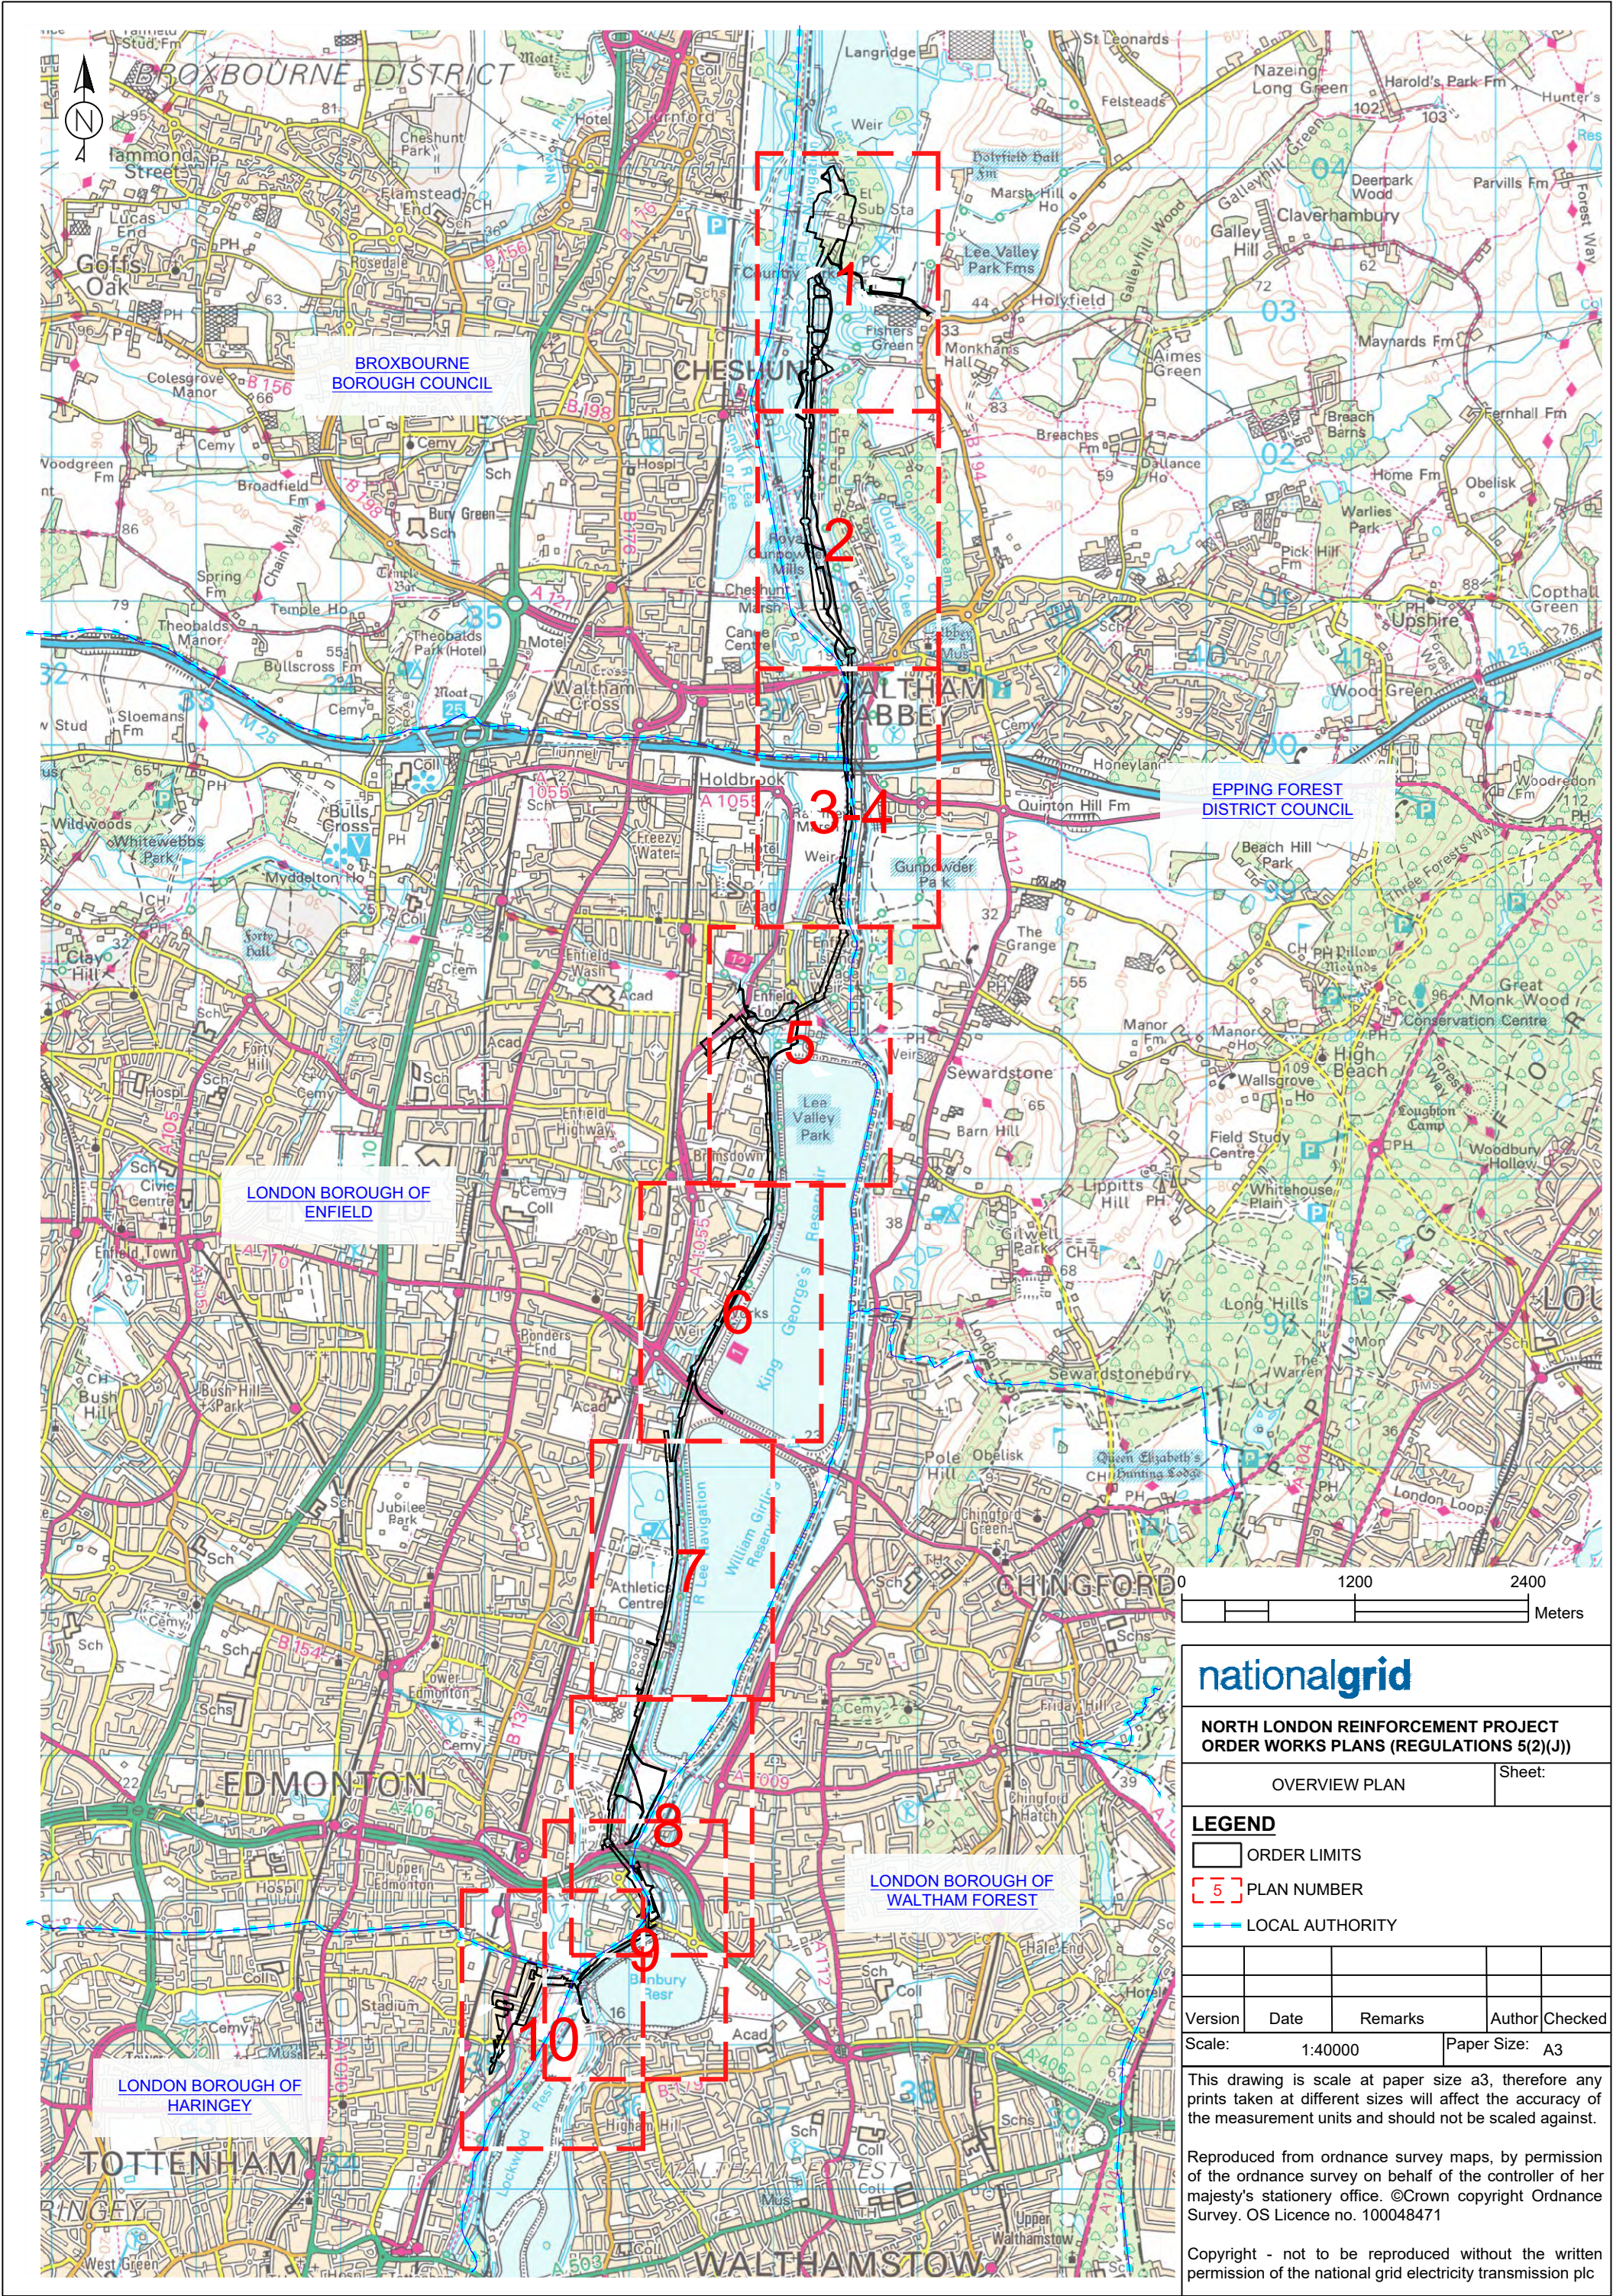


nationalgrid

**NORTH LONDON REINFORCEMENT PROJECT
ORDER WORKS PLANS (REGULATIONS 5(2)(J))**

OVERVIEW PLAN

Sheet:

LEGEND


- ORDER LIMITS
- PLAN NUMBER
- LOCAL AUTHORITY

Version	Date	Remarks	Author	Checked
Scale:	1:40000	Paper Size:	A3	

This drawing is scale at paper size a3, therefore any prints taken at different sizes will affect the accuracy of the measurement units and should not be scaled against.

Reproduced from ordnance survey maps, by permission of the ordnance survey on behalf of the controller of her majesty's stationery office. ©Crown copyright Ordnance Survey. OS Licence no. 100048471

Copyright - not to be reproduced without the written permission of the national grid electricity transmission plc

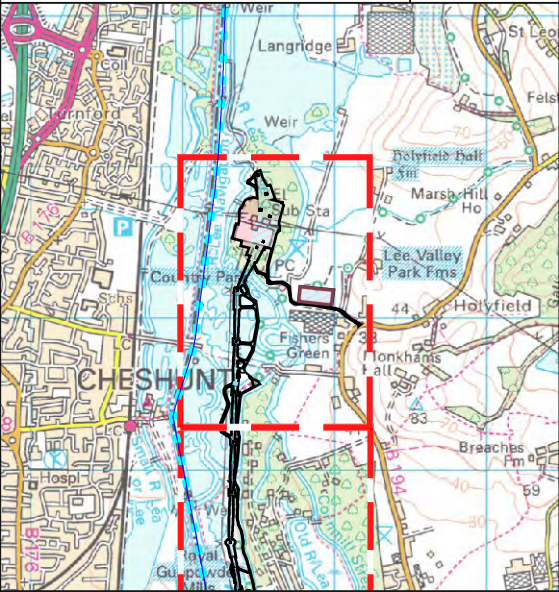

LEGEND

CONSTRUCTION

ORDER LIMITS

BOROUGH BOUNDARY

COMMENCEMENT OF WORKS

TERMINATION OF WORKS

PYLON LOCATIONS

Pylon number

STAGES


STAGE 1

STAGE 2


STAGE 3

STAGE 4

STAGE 5

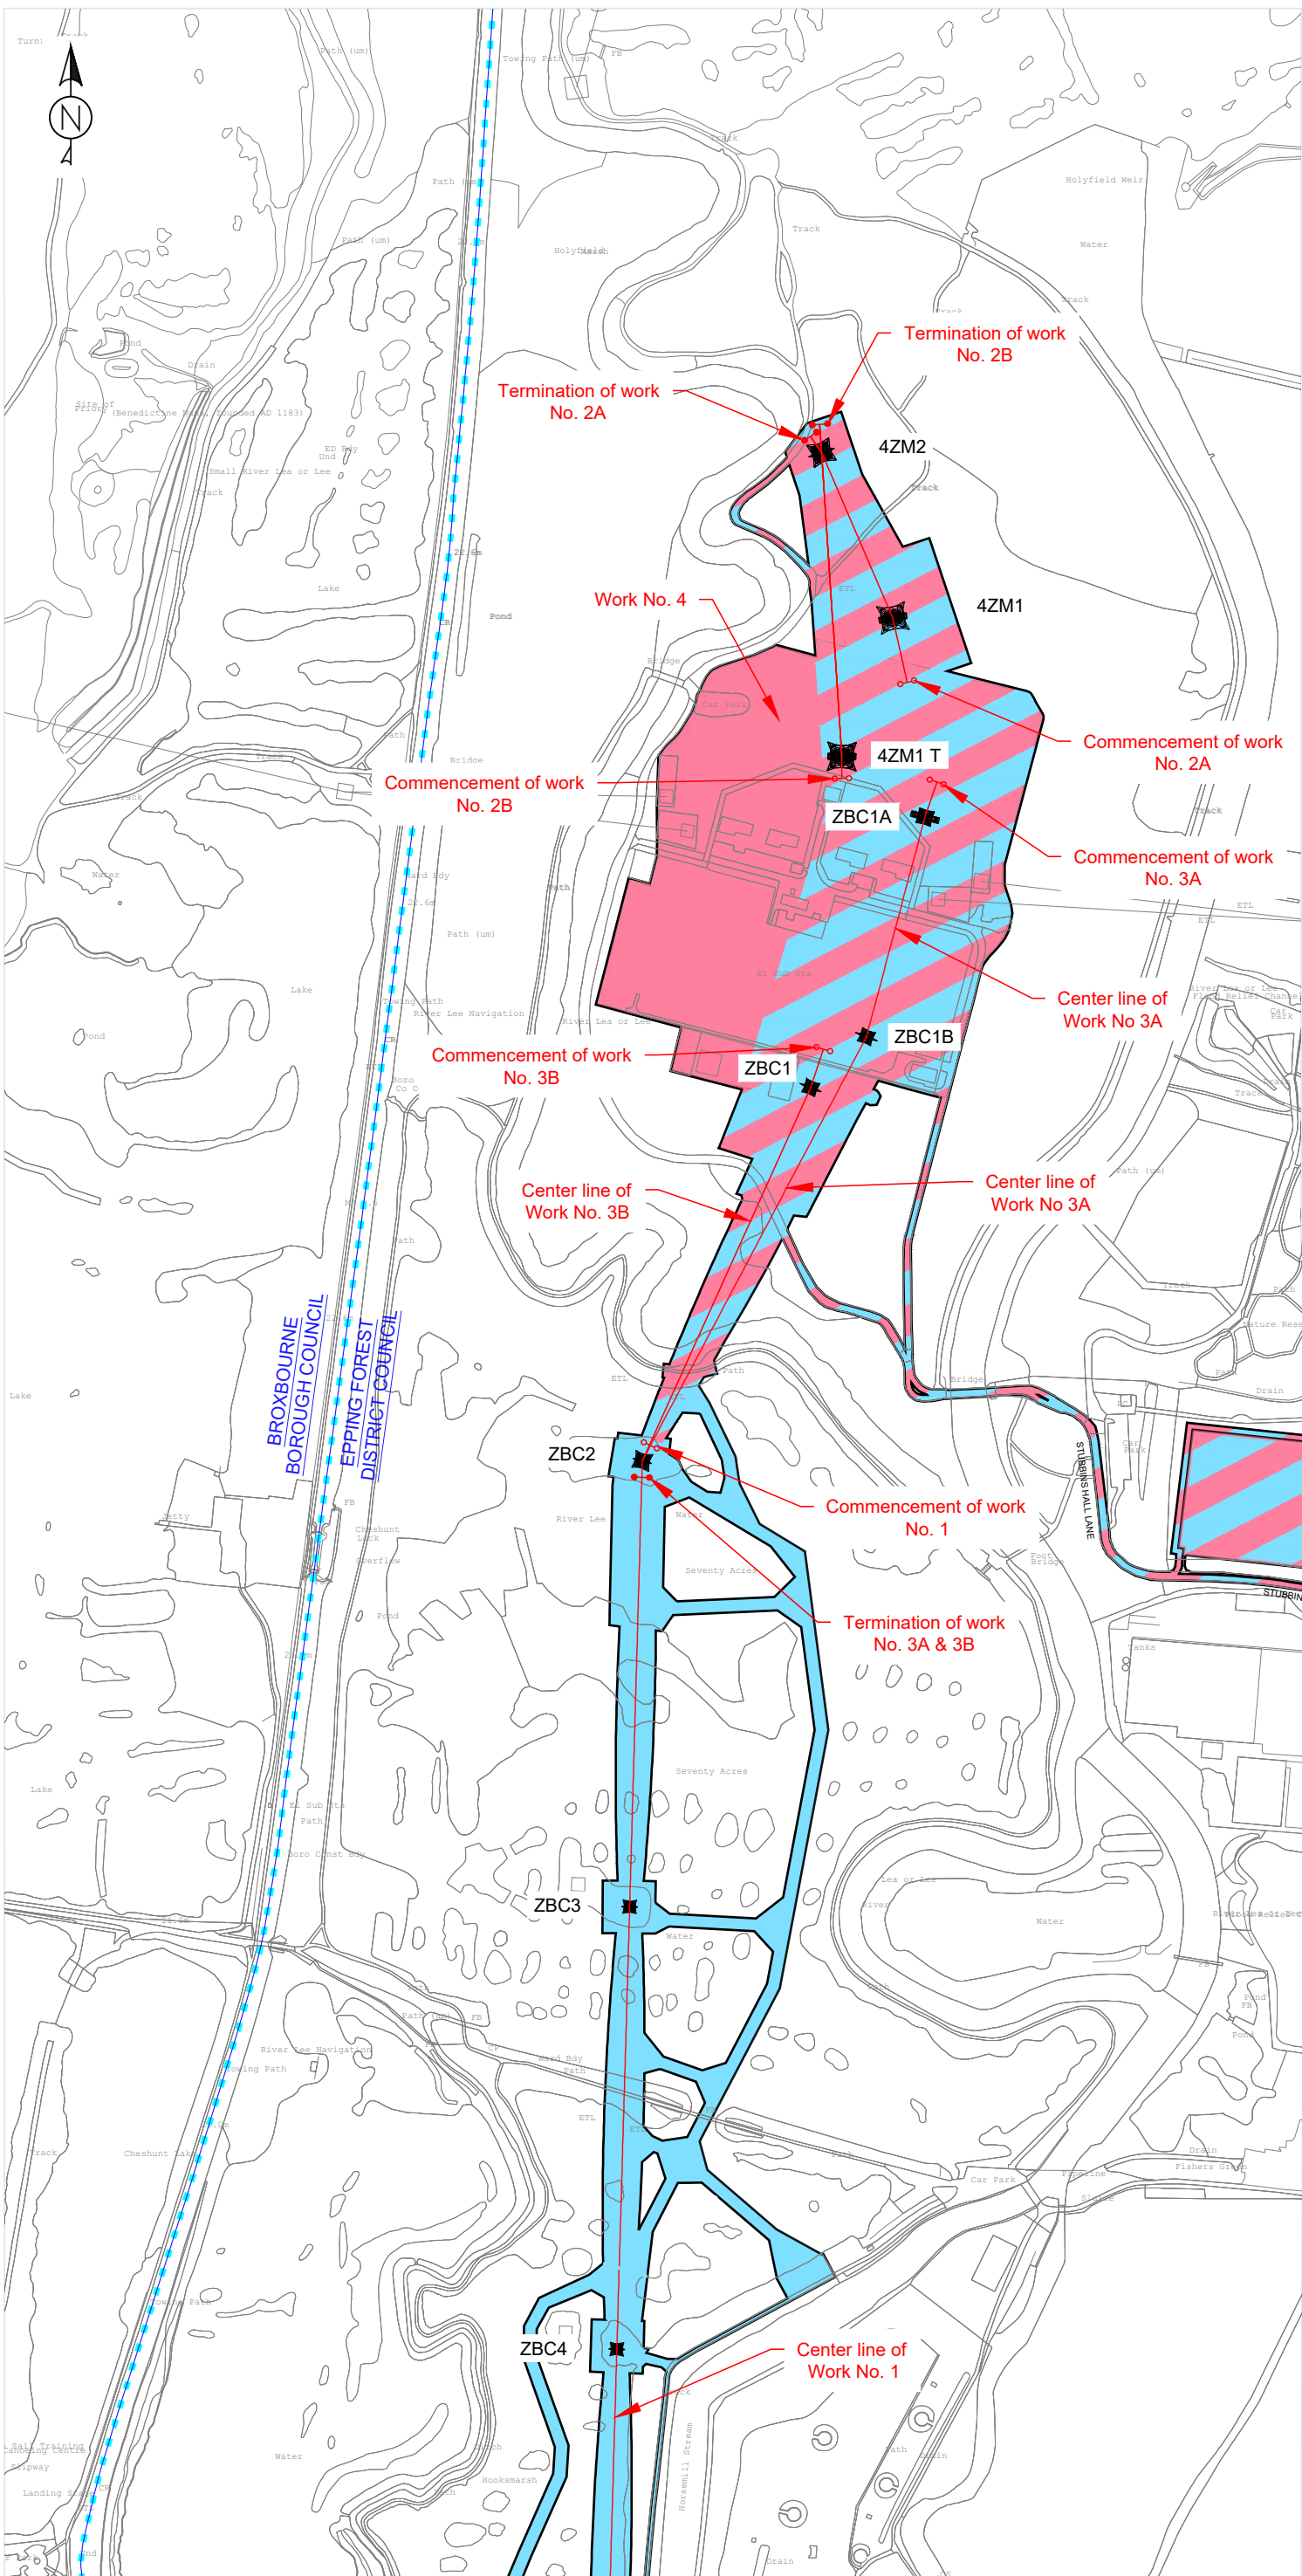

FOR CONTINUATION SEE SHEET 2

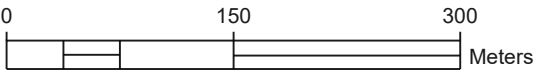


Version	Date	Remarks	Author	Checked
Scale:	1:5000	Paper Size:	A3	

This drawing is scale at paper size a3, therefore any prints taken at different sizes will affect the accuracy of the measurement units and should not be scaled against.


Reproduced from ordnance survey maps, by permission of the ordnance survey on behalf of the controller of her majesty's stationery office. ©Crown copyright Ordnance Survey. OS Licence no. 100048471

Copyright - not to be reproduced without the written permission of the national grid electricity transmission plc

FOR CONTINUATION SEE SHEET 1

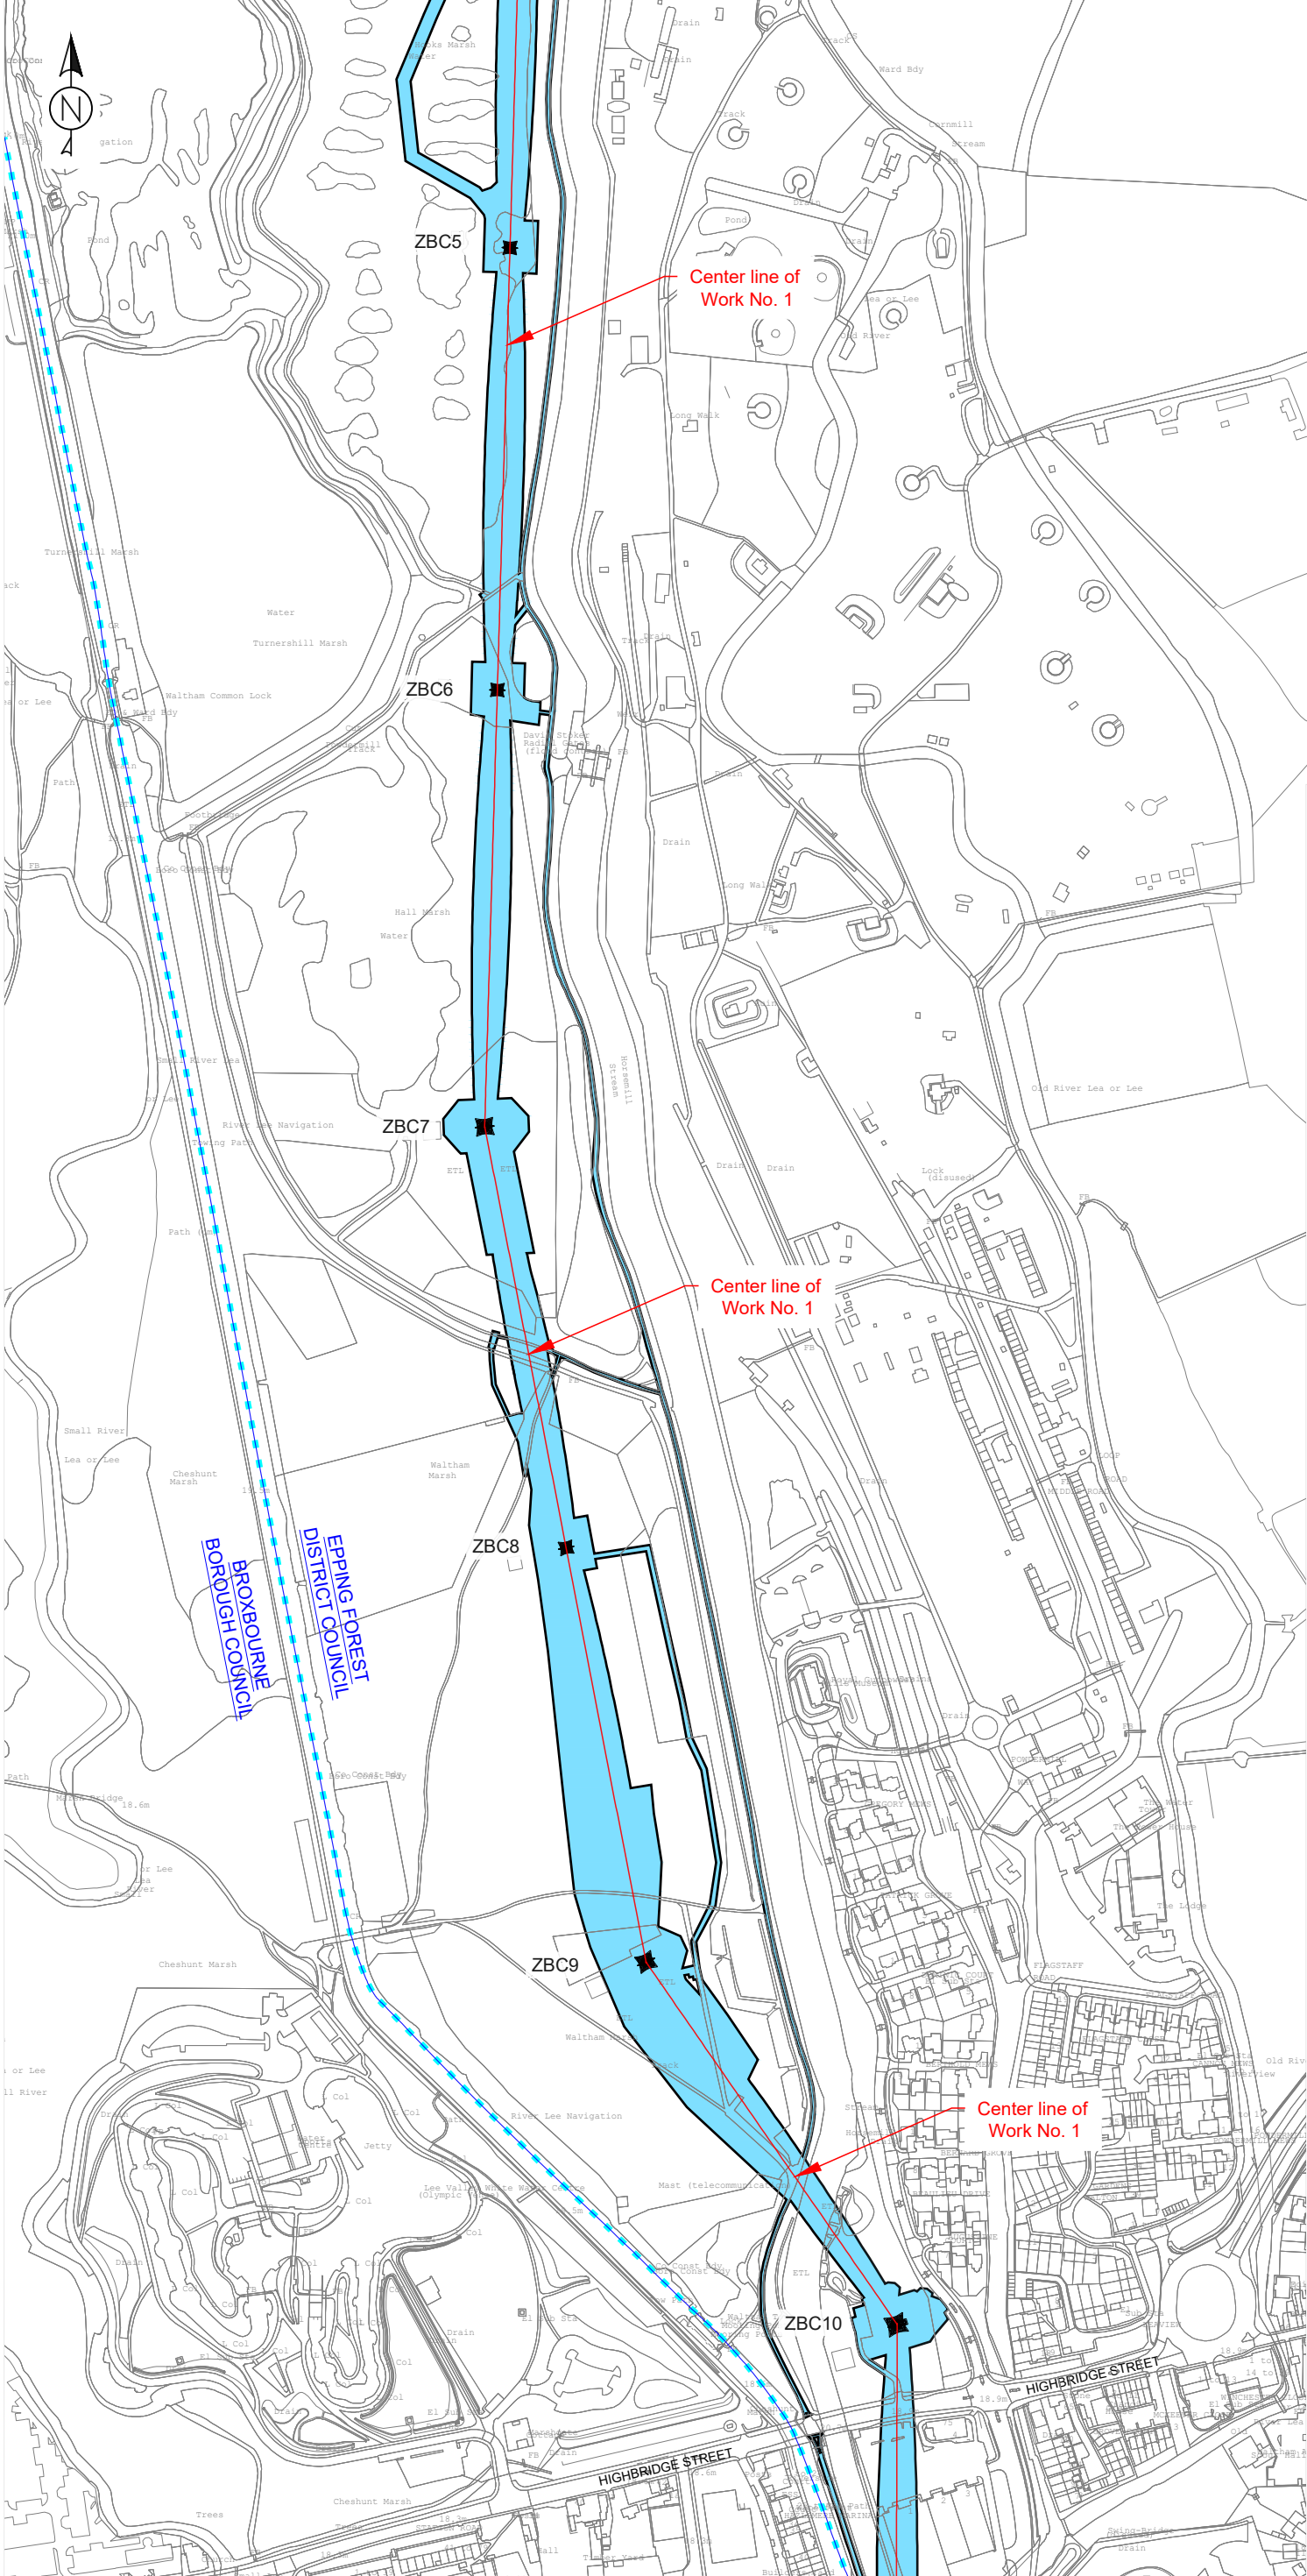


FOR CONTINUATION SEE SHEET 3

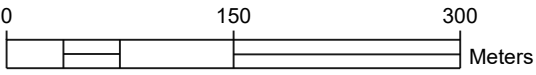

nationalgrid

**NORTH LONDON REINFORCEMENT PROJECT
ORDER WORKS PLANS (REGULATIONS 5(2)(J))**

EEPING FOREST DISTRICT COUNCIL Sheet: 2 of 10

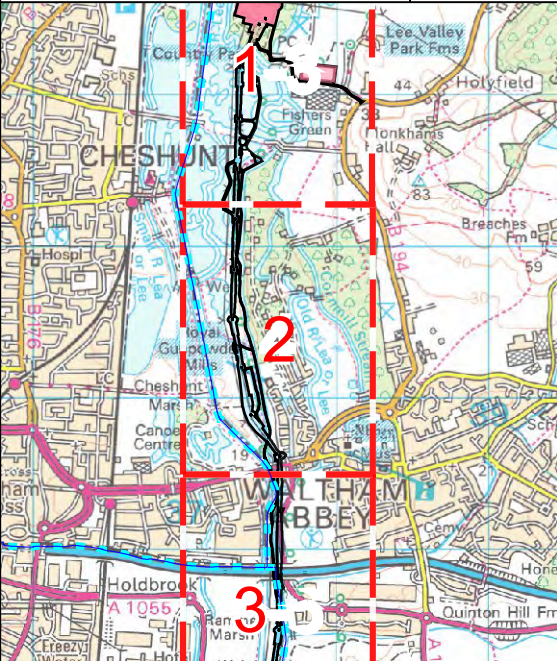

LEGEND

CONSTRUCTION

- ORDER LIMITS
- BOROUGH BOUNDARY
- COMMENCEMENT OF WORKS
- TERMINATION OF WORKS
- PYLON LOCATIONS
- Pylon number

STAGES

- STAGE 1
- STAGE 2
- STAGE 3
- STAGE 4
- STAGE 5


Version	Date	Remarks	Author	Checked
Scale:	1:5000	Paper Size:	A3	

This drawing is scale at paper size a3, therefore any prints taken at different sizes will affect the accuracy of the measurement units and should not be scaled against.

Reproduced from ordnance survey maps, by permission of the ordnance survey on behalf of the controller of her majesty's stationery office. ©Crown copyright Ordnance Survey. OS Licence no. 100048471

Copyright - not to be reproduced without the written permission of the national grid electricity transmission plc


FOR CONTINUATION SEE SHEET 2

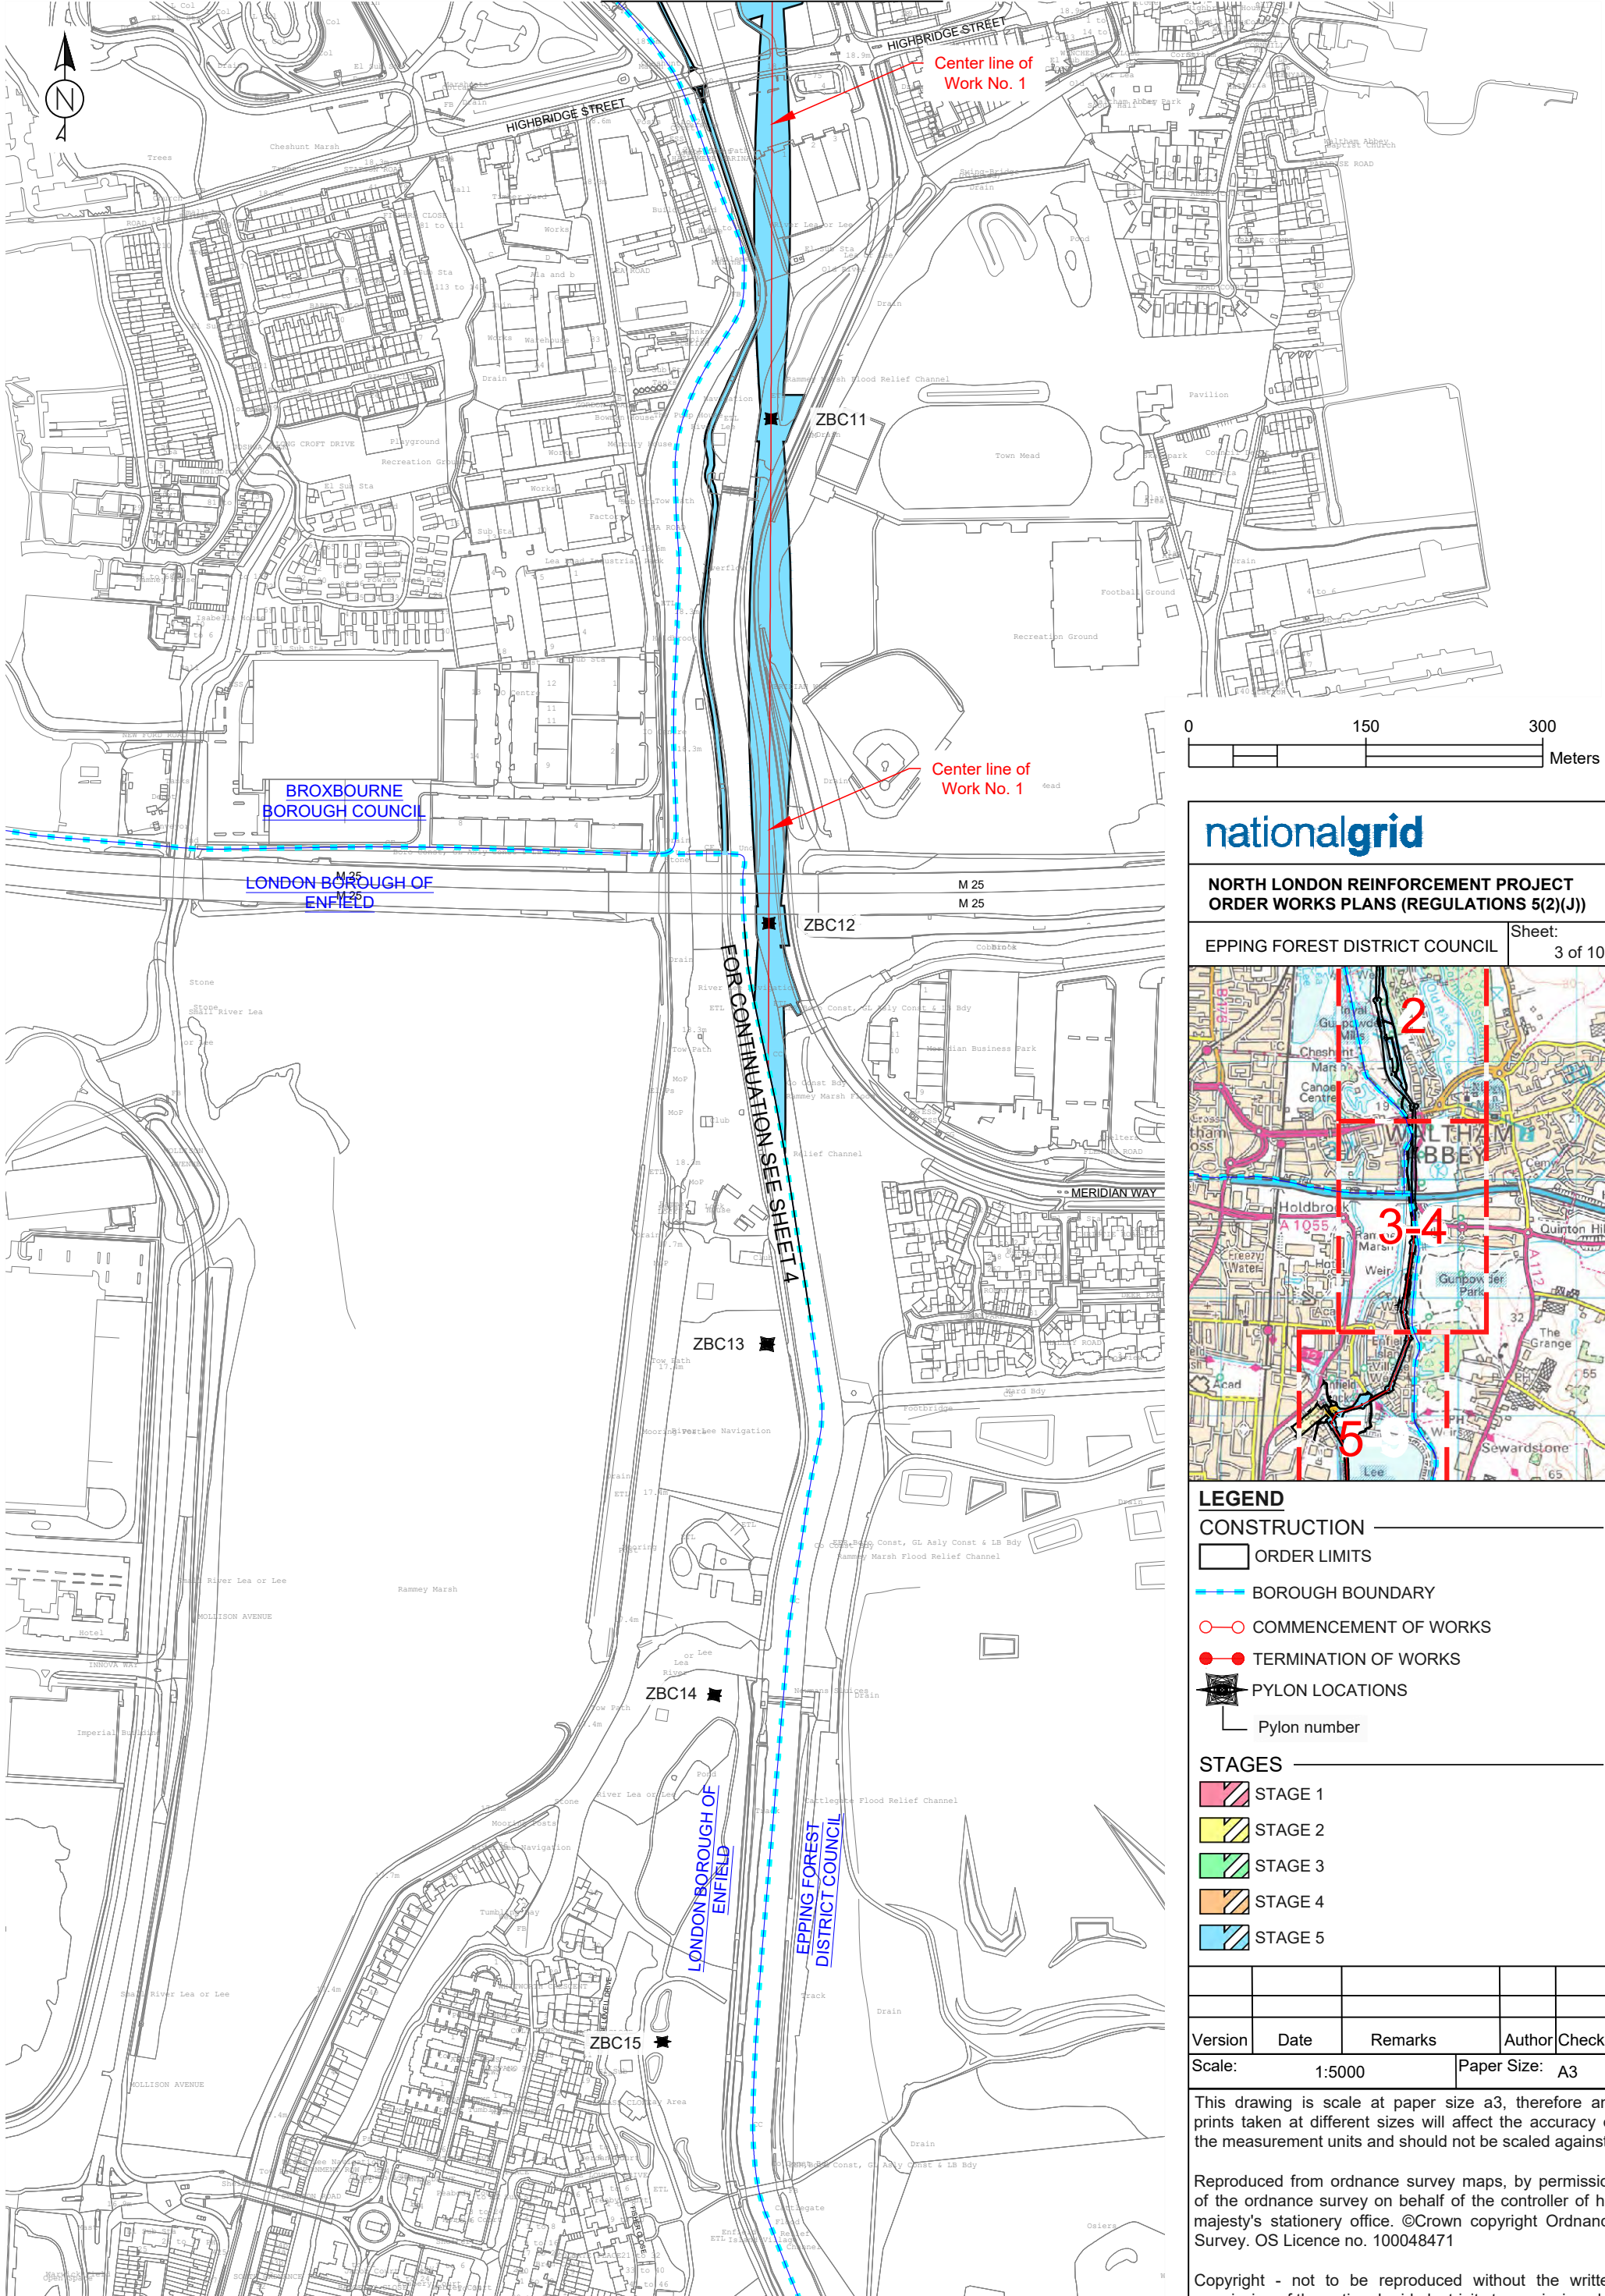

nationalgrid

**NORTH LONDON REINFORCEMENT PROJECT
ORDER WORKS PLANS (REGULATIONS 5(2)(J))**

EPPING FOREST DISTRICT COUNCIL Sheet: 3 of 10

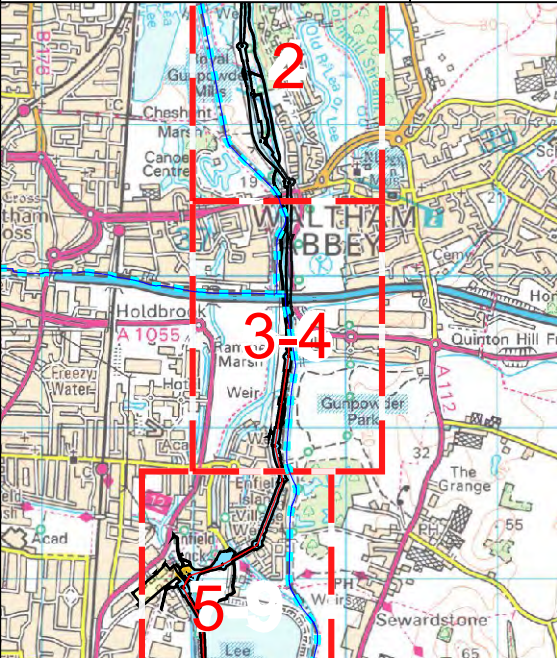

LEGEND

CONSTRUCTION

- ORDER LIMITS
- BOROUGH BOUNDARY
- COMMENCEMENT OF WORKS
- TERMINATION OF WORKS
- PYLON LOCATIONS
- Pylon number

STAGES


- STAGE 1
- STAGE 2
- STAGE 3
- STAGE 4
- STAGE 5

Version	Date	Remarks	Author	Checked
Scale:	1:5000	Paper Size:	A3	

This drawing is scale at paper size a3, therefore any prints taken at different sizes will affect the accuracy of the measurement units and should not be scaled against.

Reproduced from ordnance survey maps, by permission of the ordnance survey on behalf of the controller of her majesty's stationery office. ©Crown copyright Ordnance Survey. OS Licence no. 100048471

Copyright - not to be reproduced without the written permission of the national grid electricity transmission plc

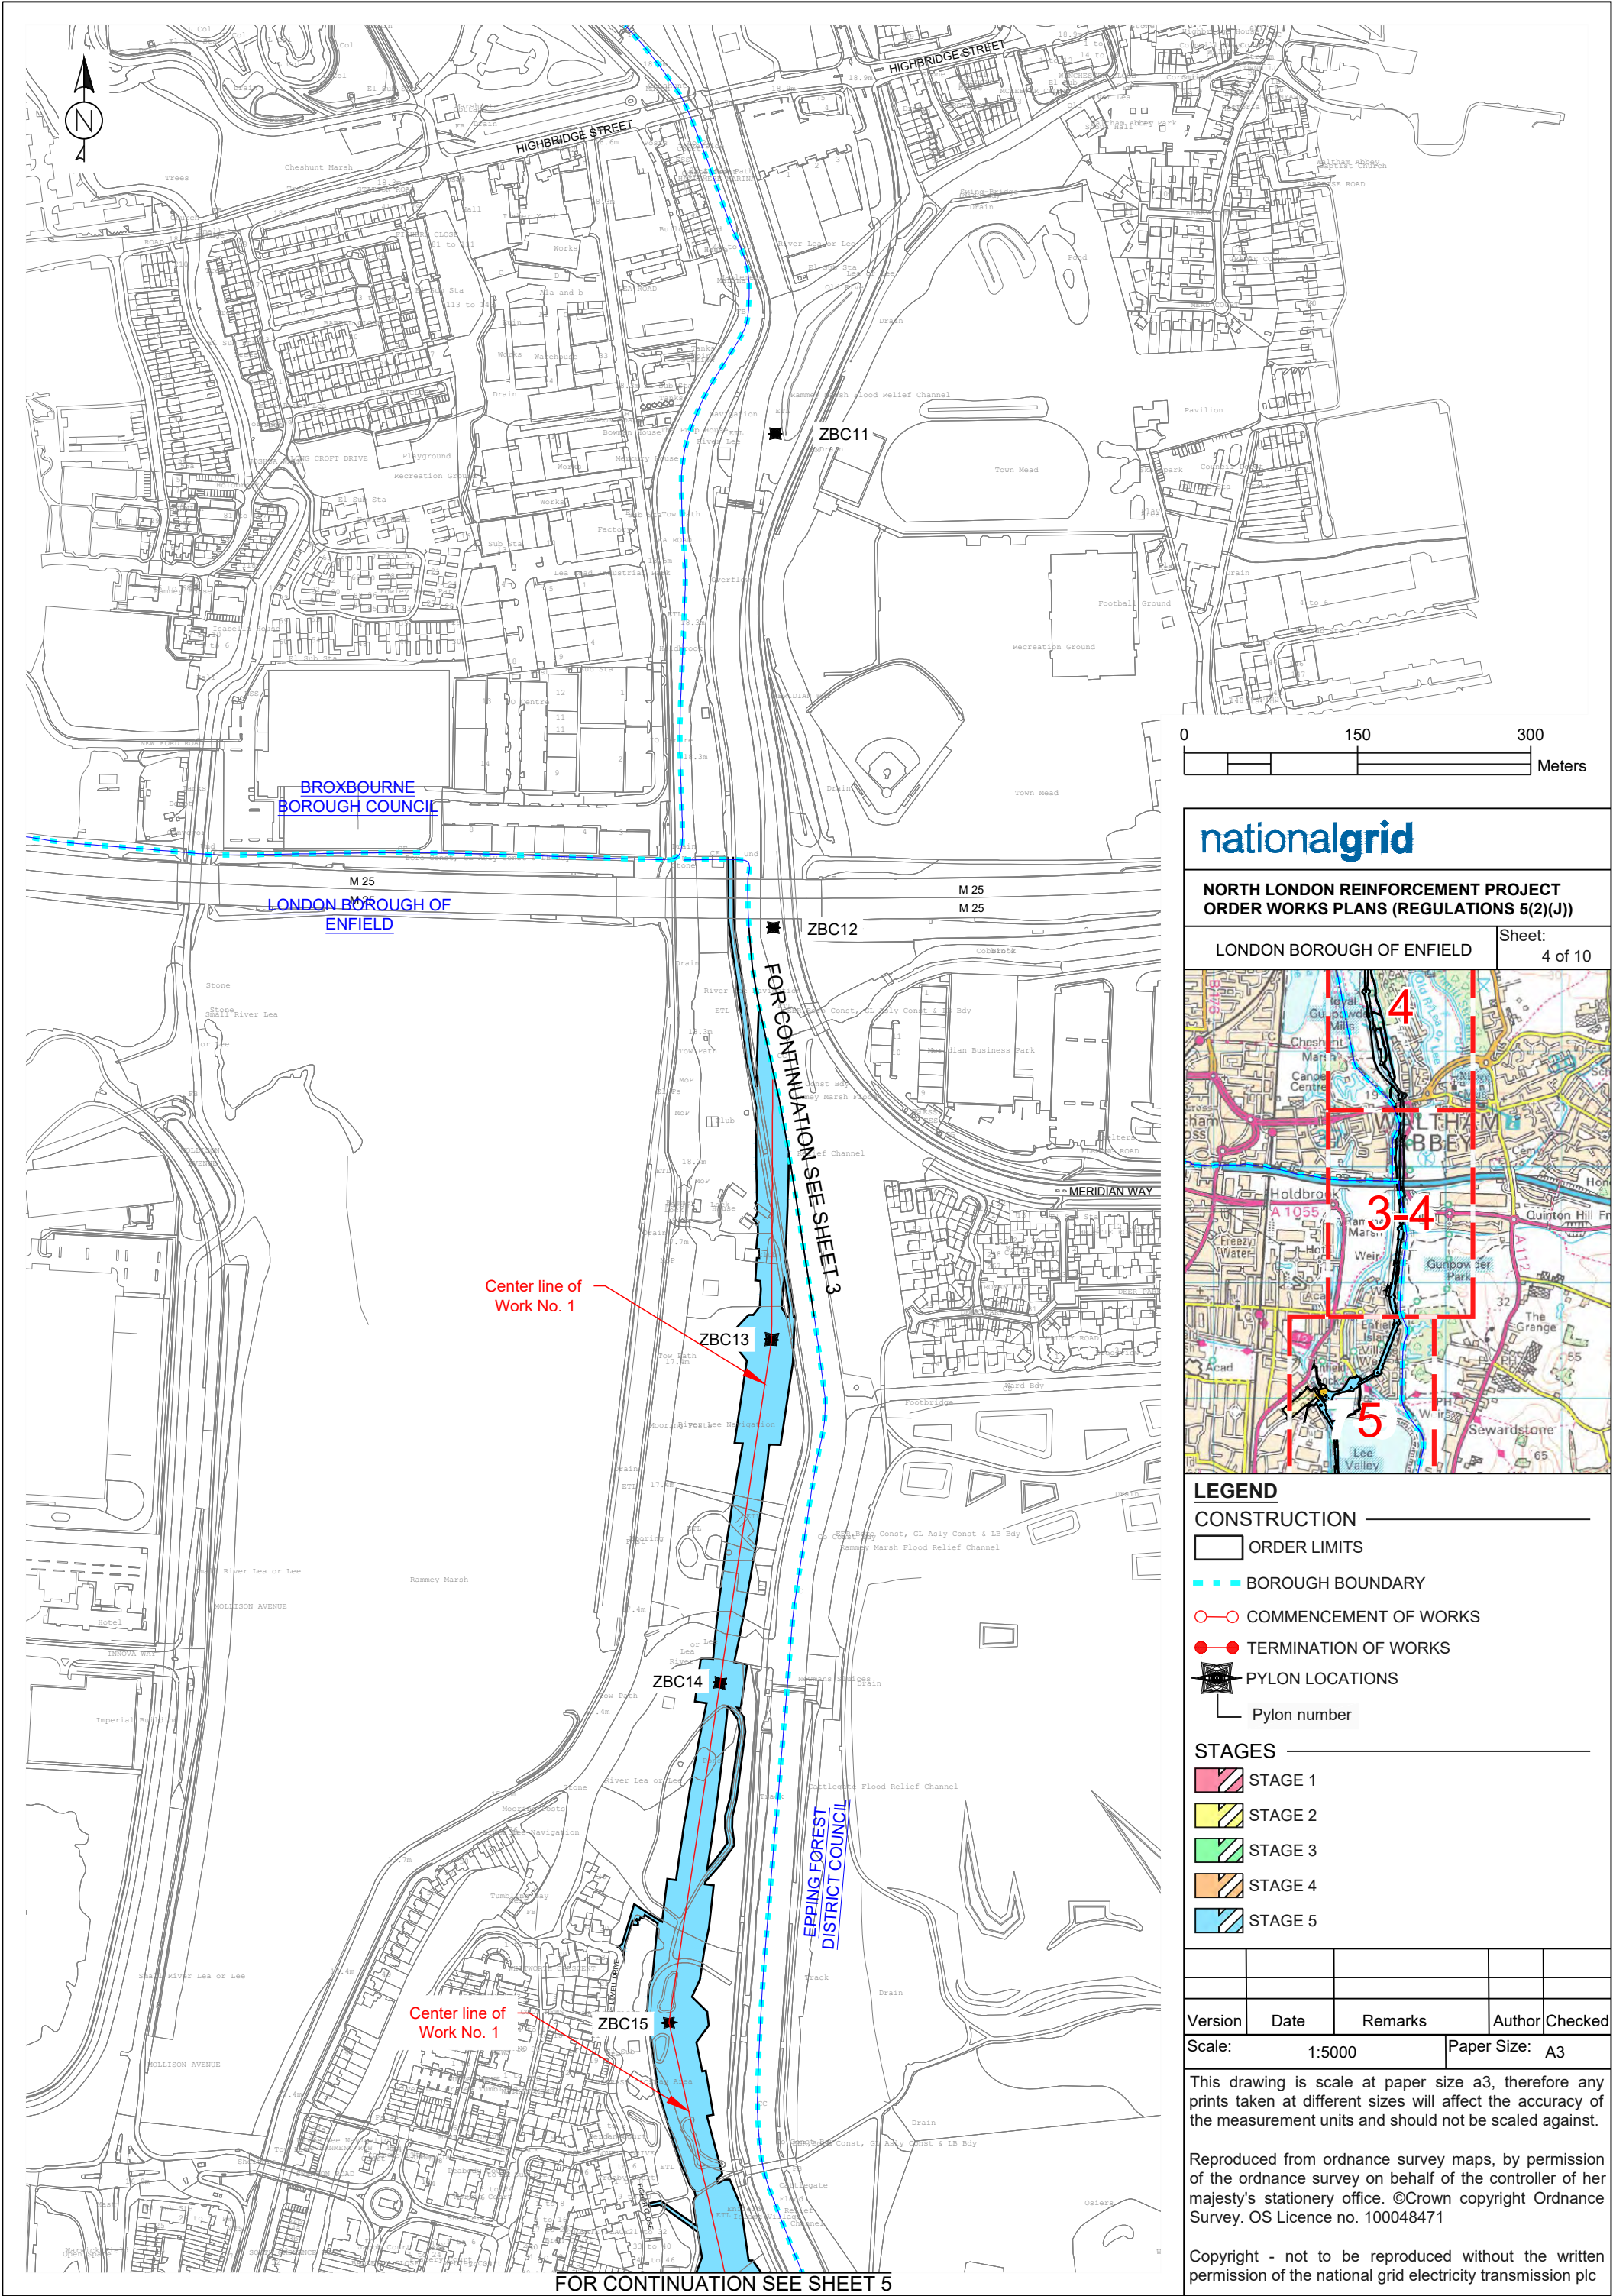

nationalgrid

**NORTH LONDON REINFORCEMENT PROJECT
ORDER WORKS PLANS (REGULATIONS 5(2)(J))**

LONDON BOROUGH OF ENFIELD

Sheet:
4 of 10

LEGEND

CONSTRUCTION

ORDER LIMITS

BOROUGH BOUNDARY

COMMENCEMENT OF WORKS

TERMINATION OF WORKS

PYLON LOCATIONS

STAGES

STAGE 1


STAGE 2

STAGE 3

STAGE 4

STAGE 5

Version	Date	Remarks	Author	Checked
Scale: 1:5000		Paper Size: A3		
This drawing is scale at paper size a3, therefore any prints taken at different sizes will affect the accuracy of the measurement units and should not be scaled against.				
Reproduced from ordnance survey maps, by permission of the ordnance survey on behalf of the controller of her majesty's stationery office. ©Crown copyright Ordnance Survey. OS Licence no. 100048471				
Copyright - not to be reproduced without the written permission of the national grid electricity transmission plc				

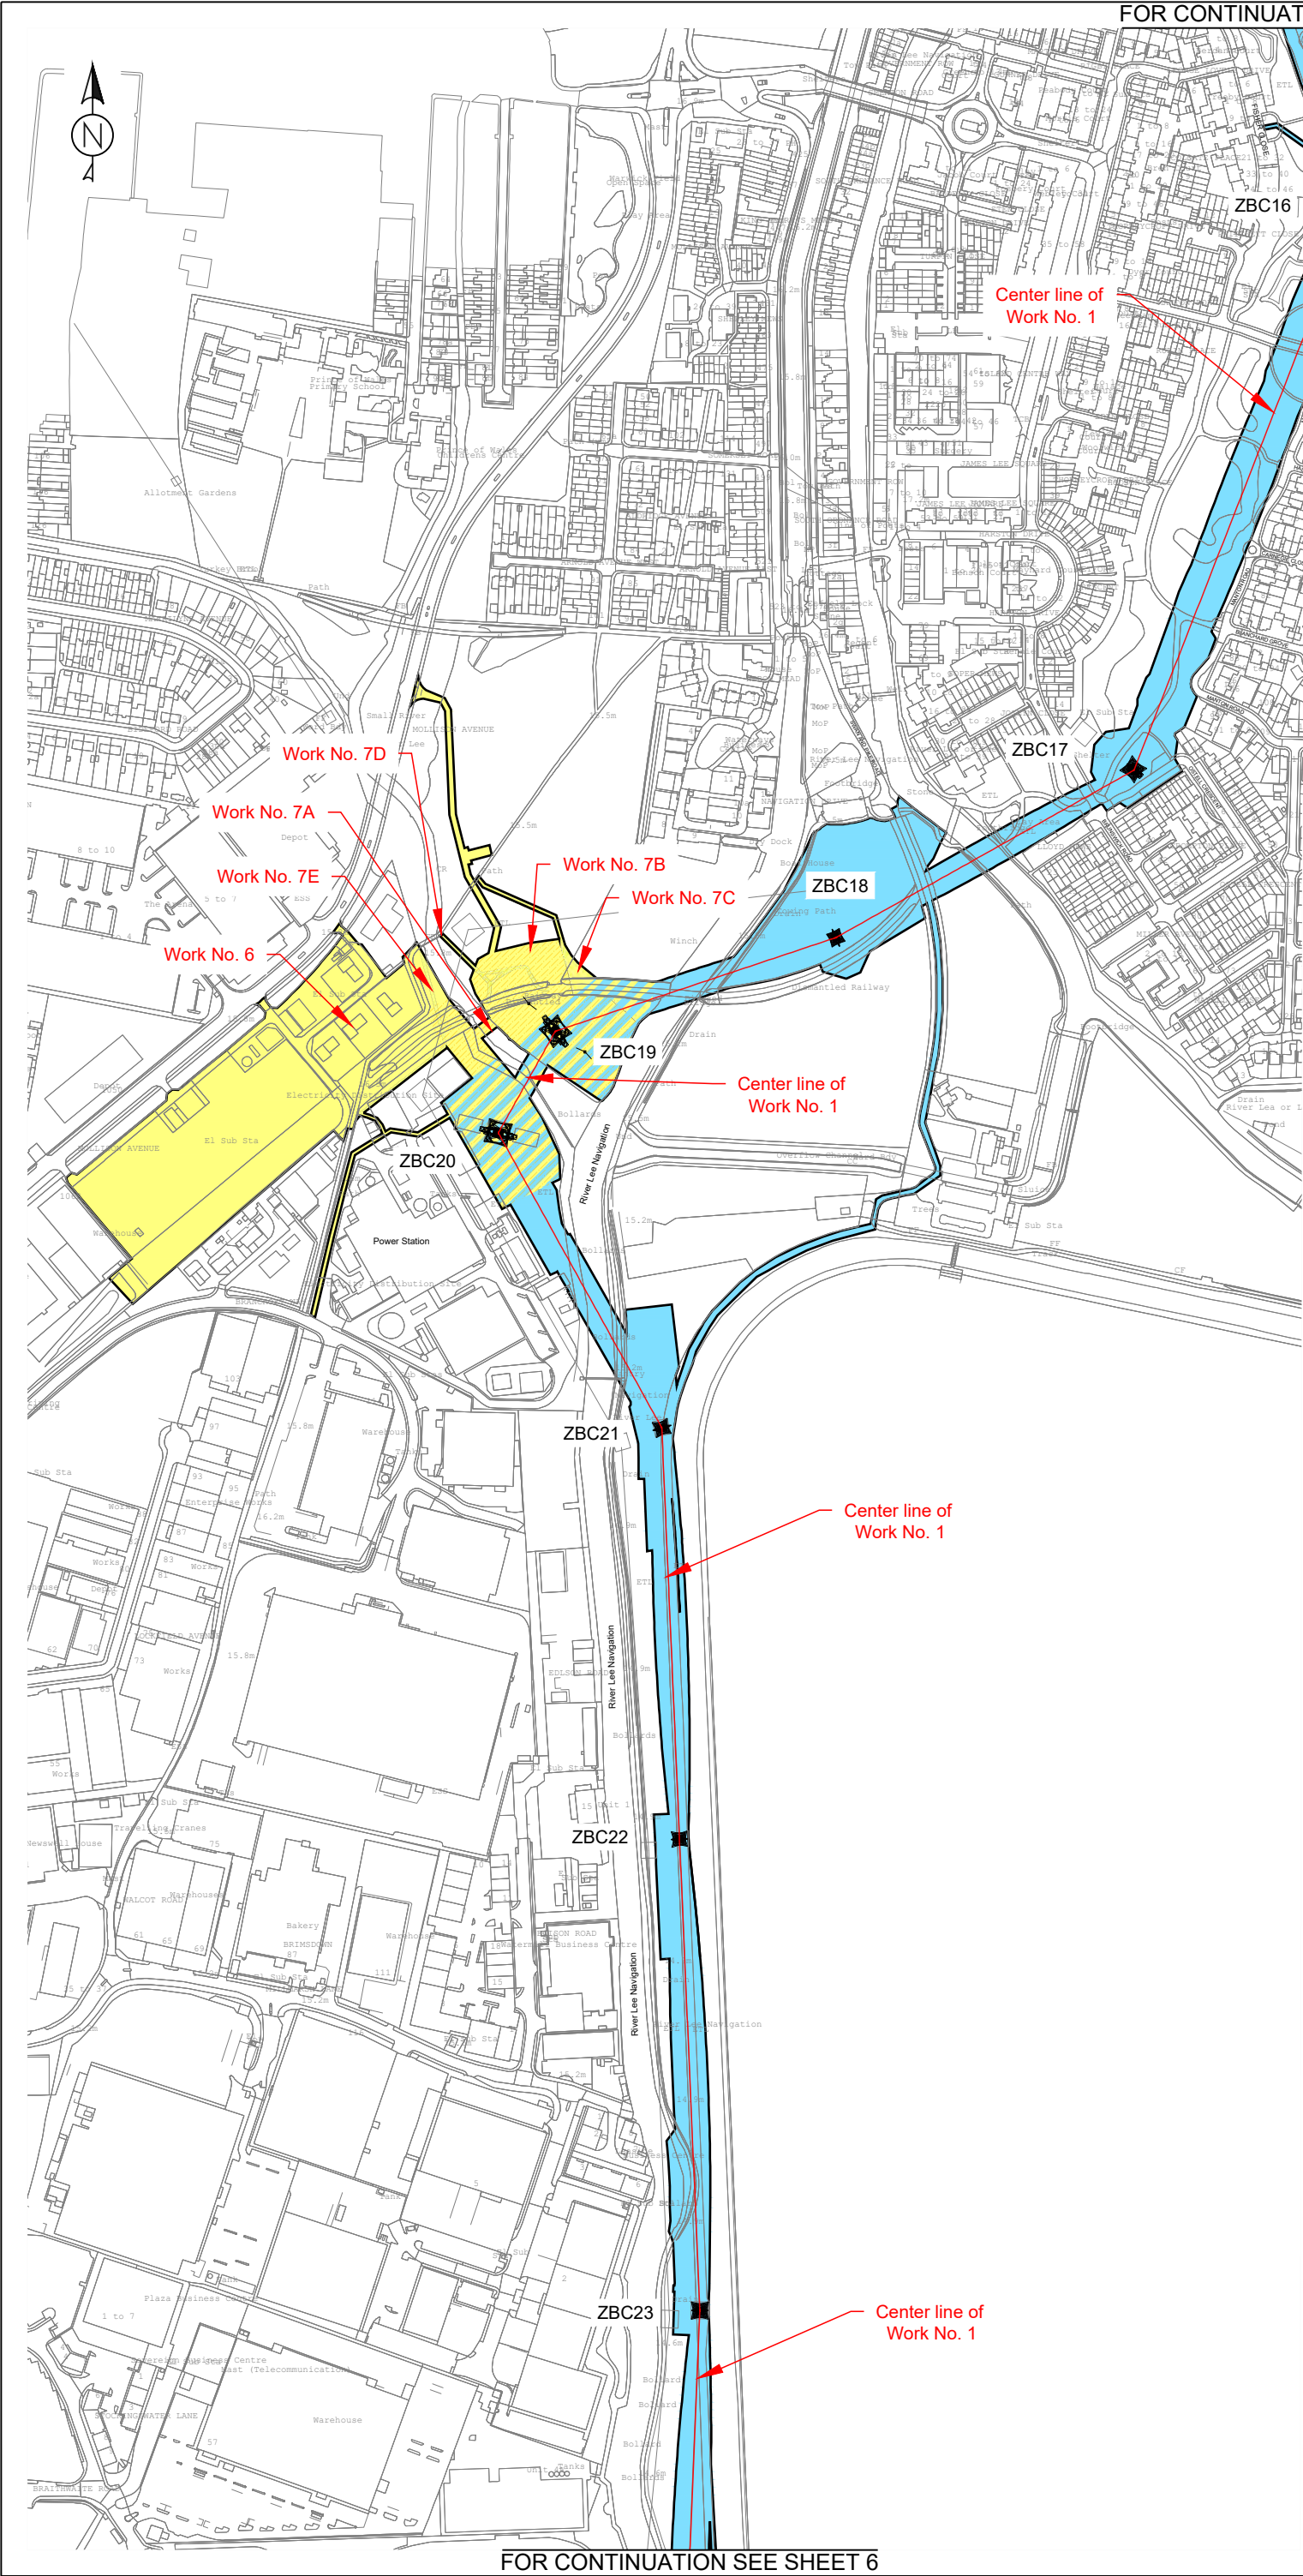


nationalgrid

**NORTH LONDON REINFORCEMENT PROJECT
ORDER WORKS PLANS (REGULATIONS 5(2)(J))**

LONDON BOROUGH OF ENFIELD

Sheet:
5 of 10

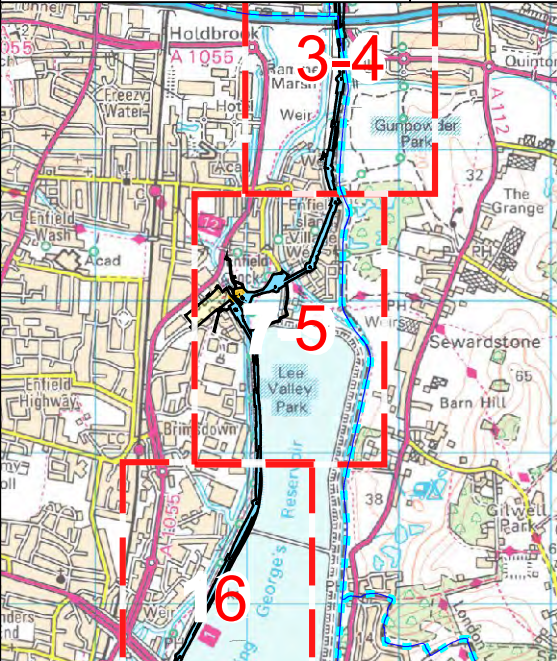

LEGEND

CONSTRUCTION

- ORDER LIMITS
- BOROUGH BOUNDARY
- COMMENCEMENT OF WORKS
- TERMINATION OF WORKS
- PYLON LOCATIONS
- Pylon number

STAGES



- STAGE 1
- STAGE 2
- STAGE 3
- STAGE 4
- STAGE 5

Version	Date	Remarks	Author	Checked
Scale:	1:5000	Paper Size:	A3	

This drawing is scale at paper size a3, therefore any prints taken at different sizes will affect the accuracy of the measurement units and should not be scaled against.

Reproduced from ordnance survey maps, by permission of the ordnance survey on behalf of the controller of her majesty's stationery office. ©Crown copyright Ordnance Survey. OS Licence no. 100048471

Copyright - not to be reproduced without the written permission of the national grid electricity transmission plc

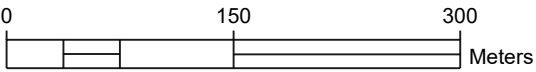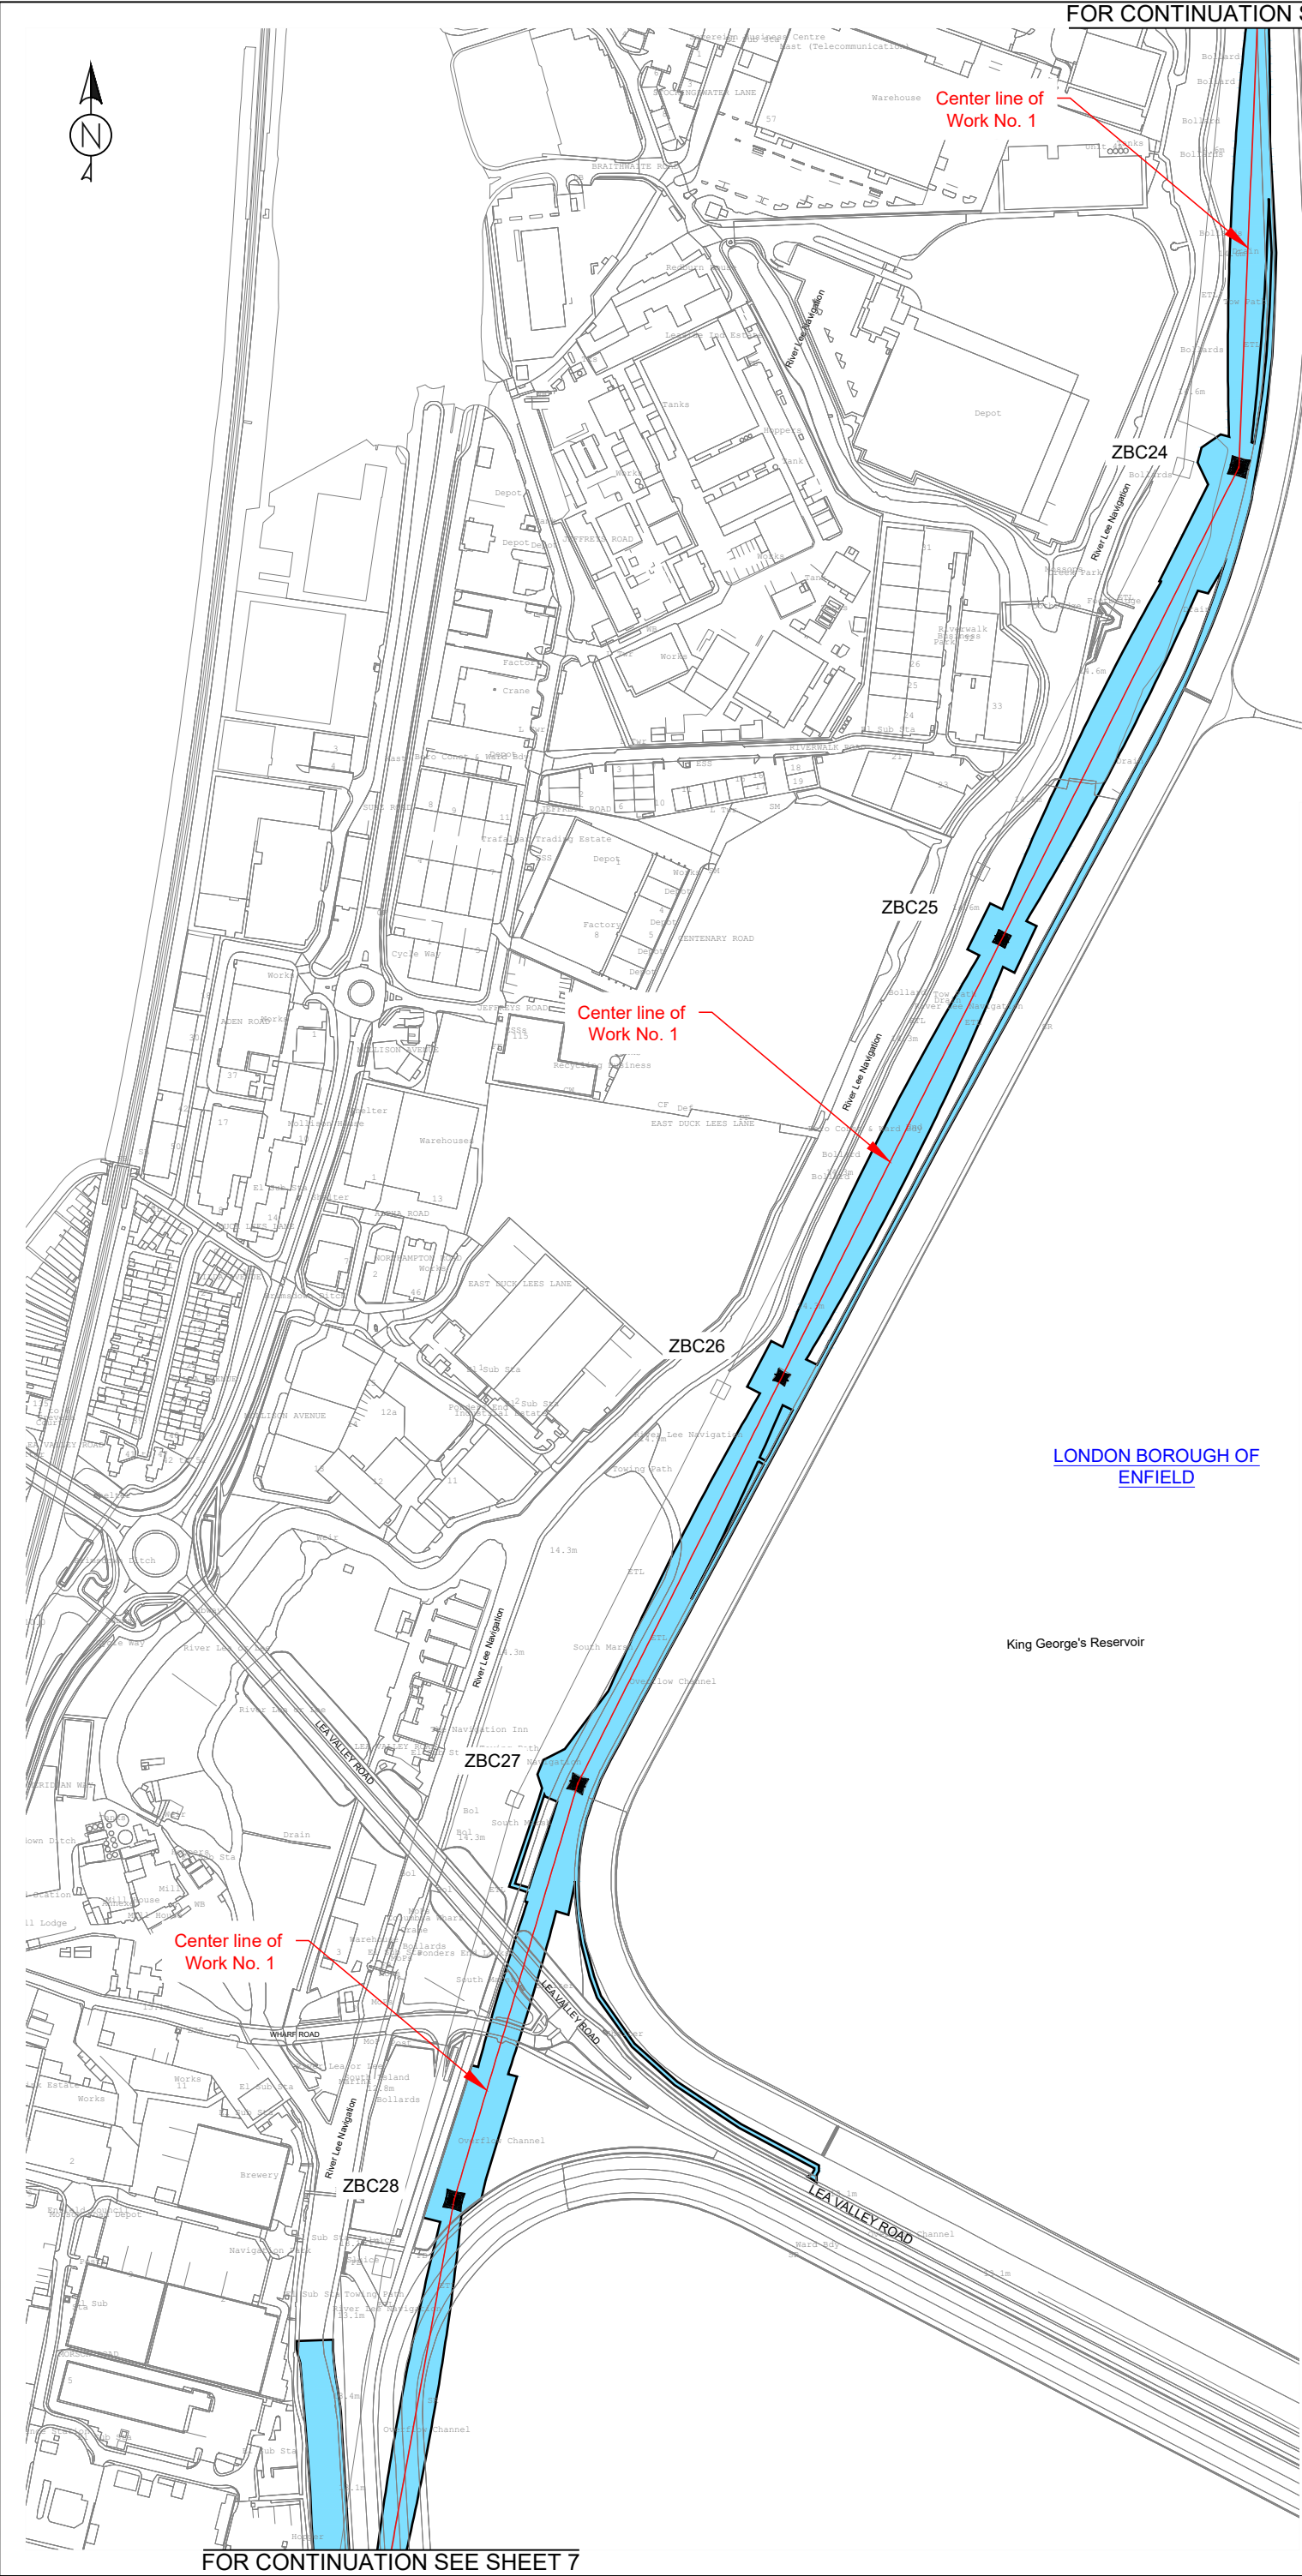


nationalgrid

**NORTH LONDON REINFORCEMENT PROJECT
ORDER WORKS PLANS (REGULATIONS 5(2)(J))**

LONDON BOROUGH OF ENFIELD

Sheet:
6 of 10

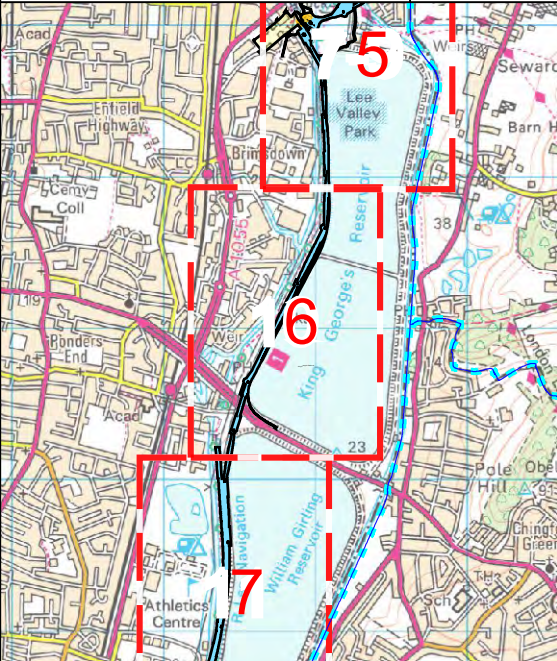

LEGEND

CONSTRUCTION

- ORDER LIMITS
- BOROUGH BOUNDARY
- COMMENCEMENT OF WORKS
- TERMINATION OF WORKS
- PYLON LOCATIONS
- Pylon number

STAGES

- STAGE 1
- STAGE 2
- STAGE 3
- STAGE 4
- STAGE 5



Version	Date	Remarks	Author	Checked
Scale:	1:5000	Paper Size:	A3	

This drawing is scale at paper size a3, therefore any prints taken at different sizes will affect the accuracy of the measurement units and should not be scaled against.

Reproduced from ordnance survey maps, by permission of the ordnance survey on behalf of the controller of her majesty's stationery office. ©Crown copyright Ordnance Survey. OS Licence no. 100048471

Copyright - not to be reproduced without the written permission of the national grid electricity transmission plc

FOR CONTINUATION SEE SHEET 6

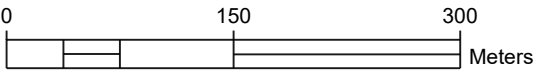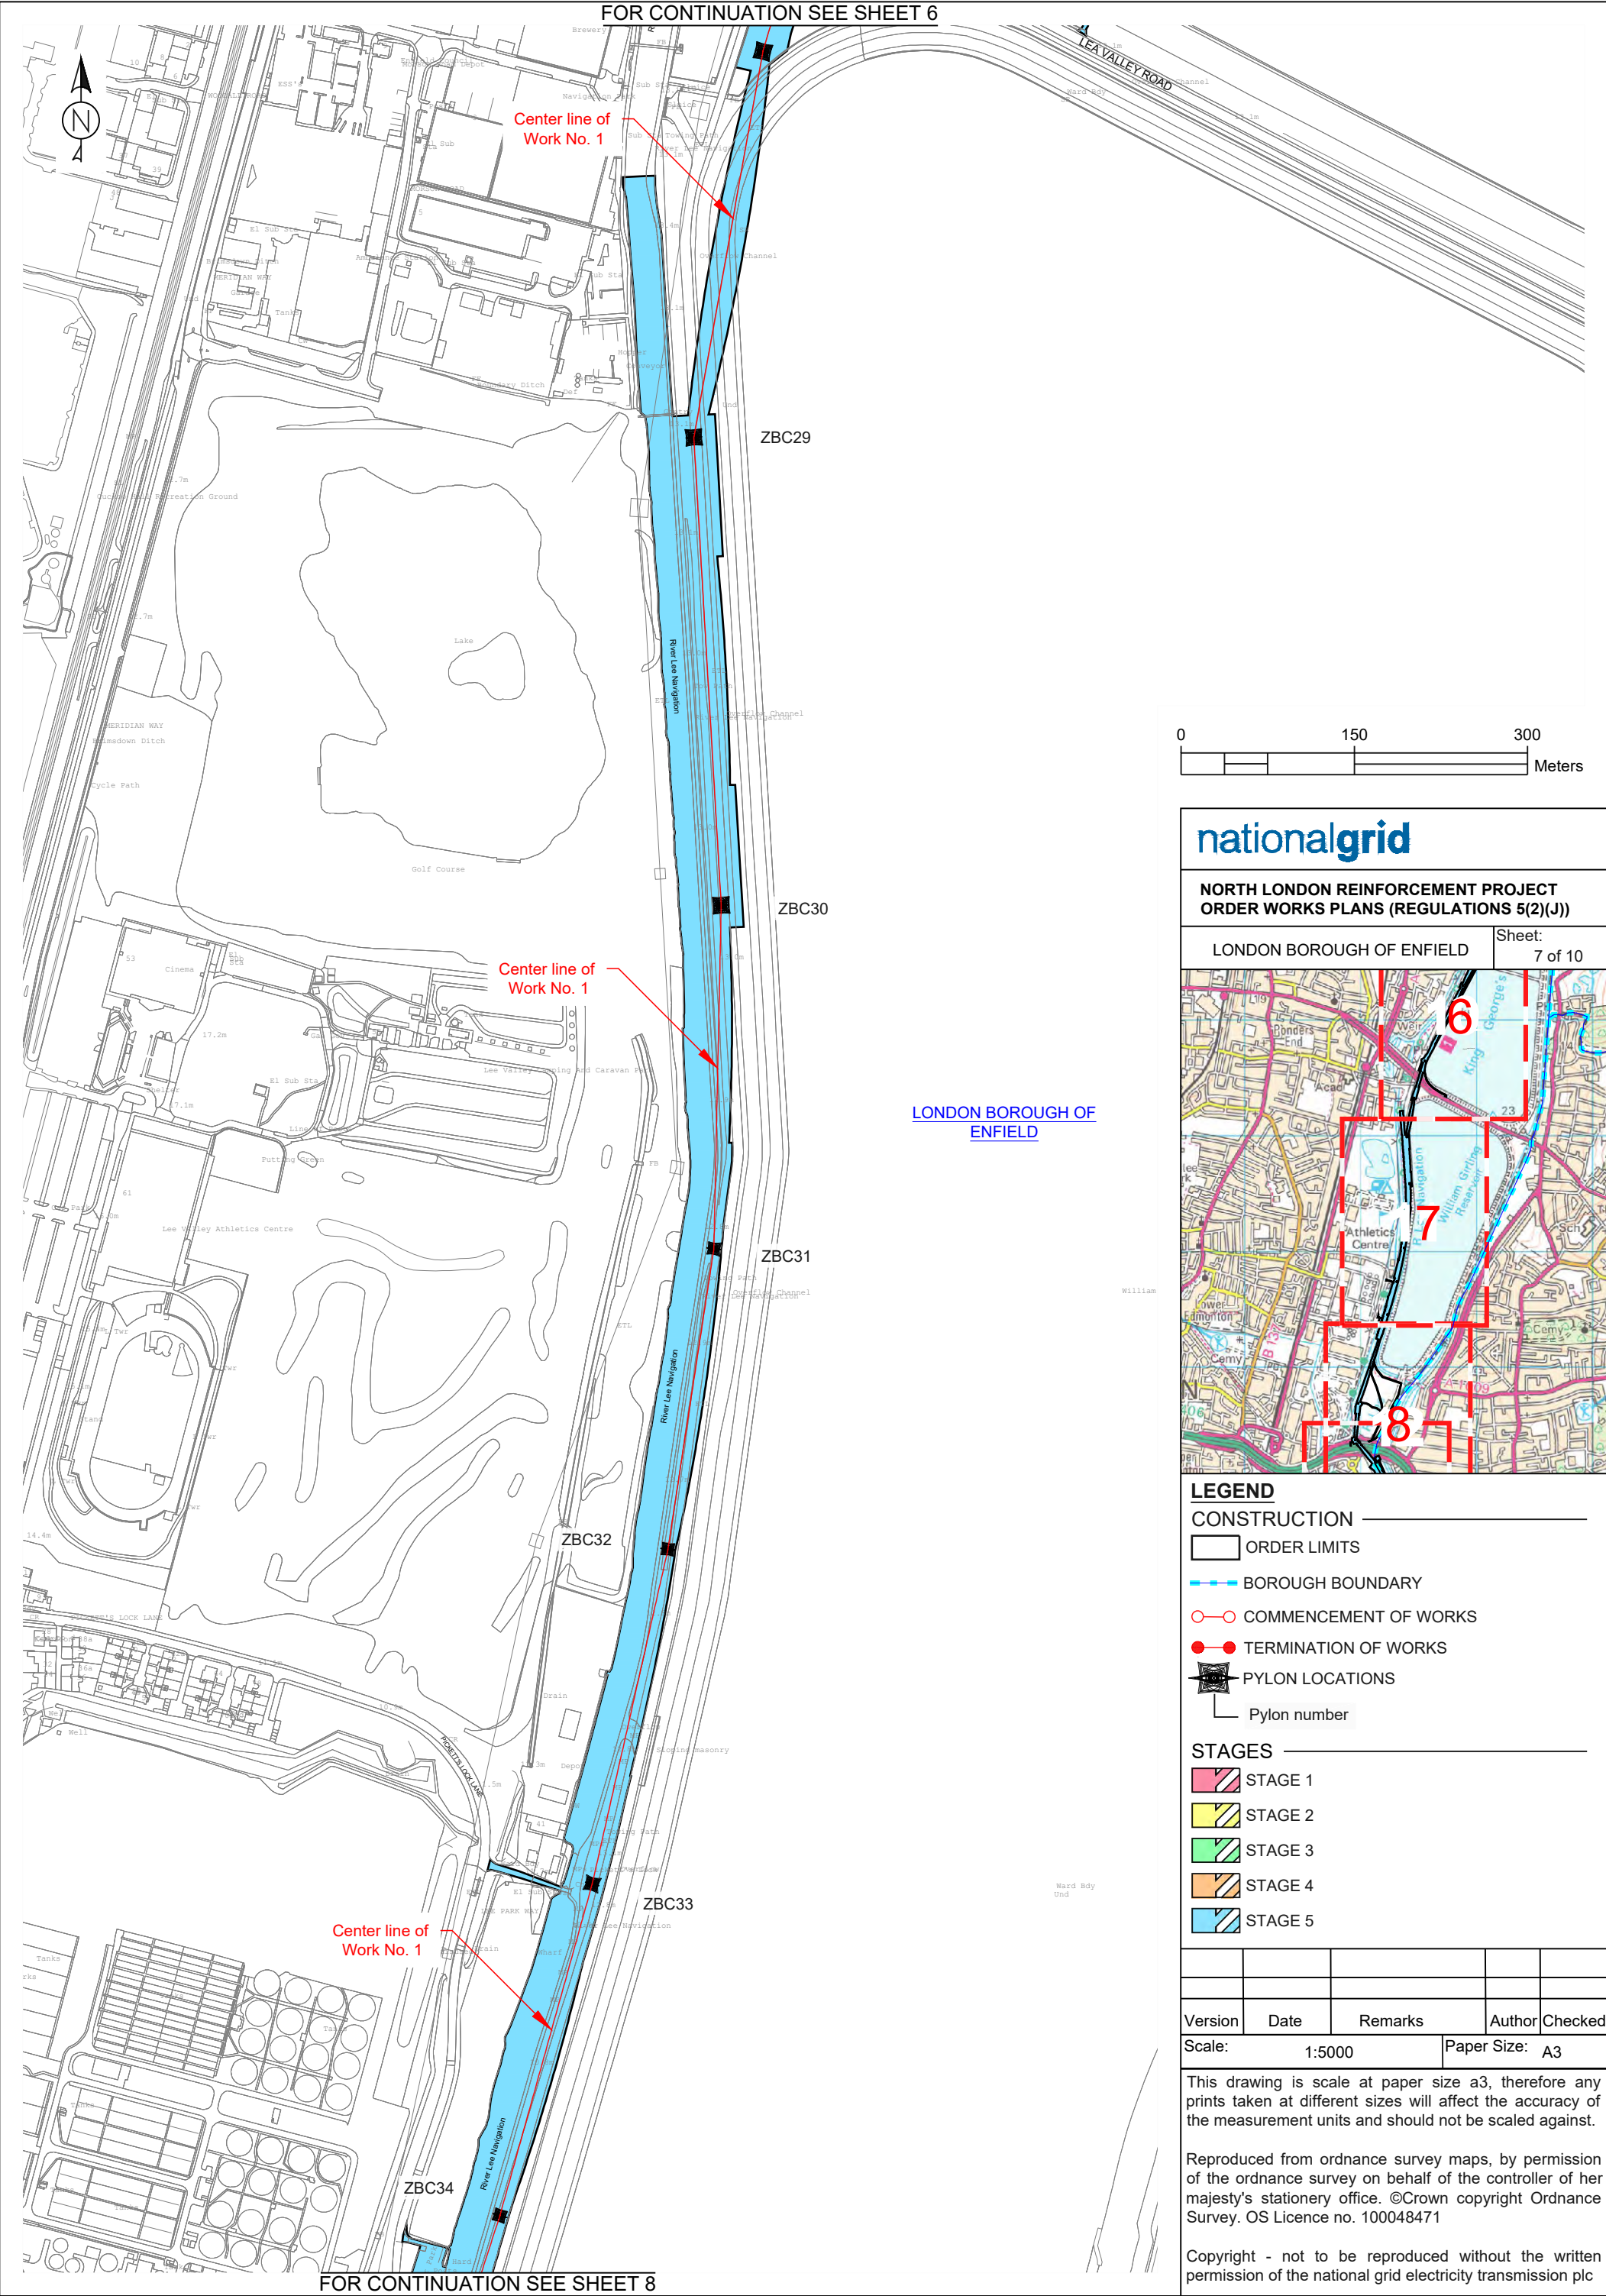


nationalgrid

**NORTH LONDON REINFORCEMENT PROJECT
ORDER WORKS PLANS (REGULATIONS 5(2)(J))**

LONDON BOROUGH OF ENFIELD

Sheet:
7 of 10

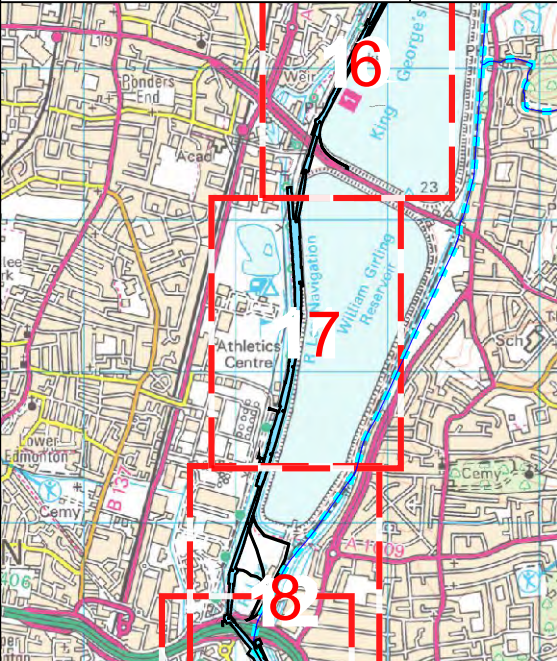

LEGEND

CONSTRUCTION

- ORDER LIMITS
- BOROUGH BOUNDARY
- COMMENCEMENT OF WORKS
- TERMINATION OF WORKS
- PYLON LOCATIONS
- Pylon number

STAGES

- STAGE 1
- STAGE 2
- STAGE 3
- STAGE 4
- STAGE 5

Version	Date	Remarks	Author	Checked
Scale:	1:5000	Paper Size:	A3	



This drawing is scale at paper size a3, therefore any prints taken at different sizes will affect the accuracy of the measurement units and should not be scaled against.

Reproduced from ordnance survey maps, by permission of the ordnance survey on behalf of the controller of her majesty's stationery office. ©Crown copyright Ordnance Survey. OS Licence no. 100048471

Copyright - not to be reproduced without the written permission of the national grid electricity transmission plc

FOR CONTINUATION SEE SHEET 8

FOR CONTINUATION SEE SHEET 7

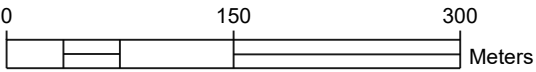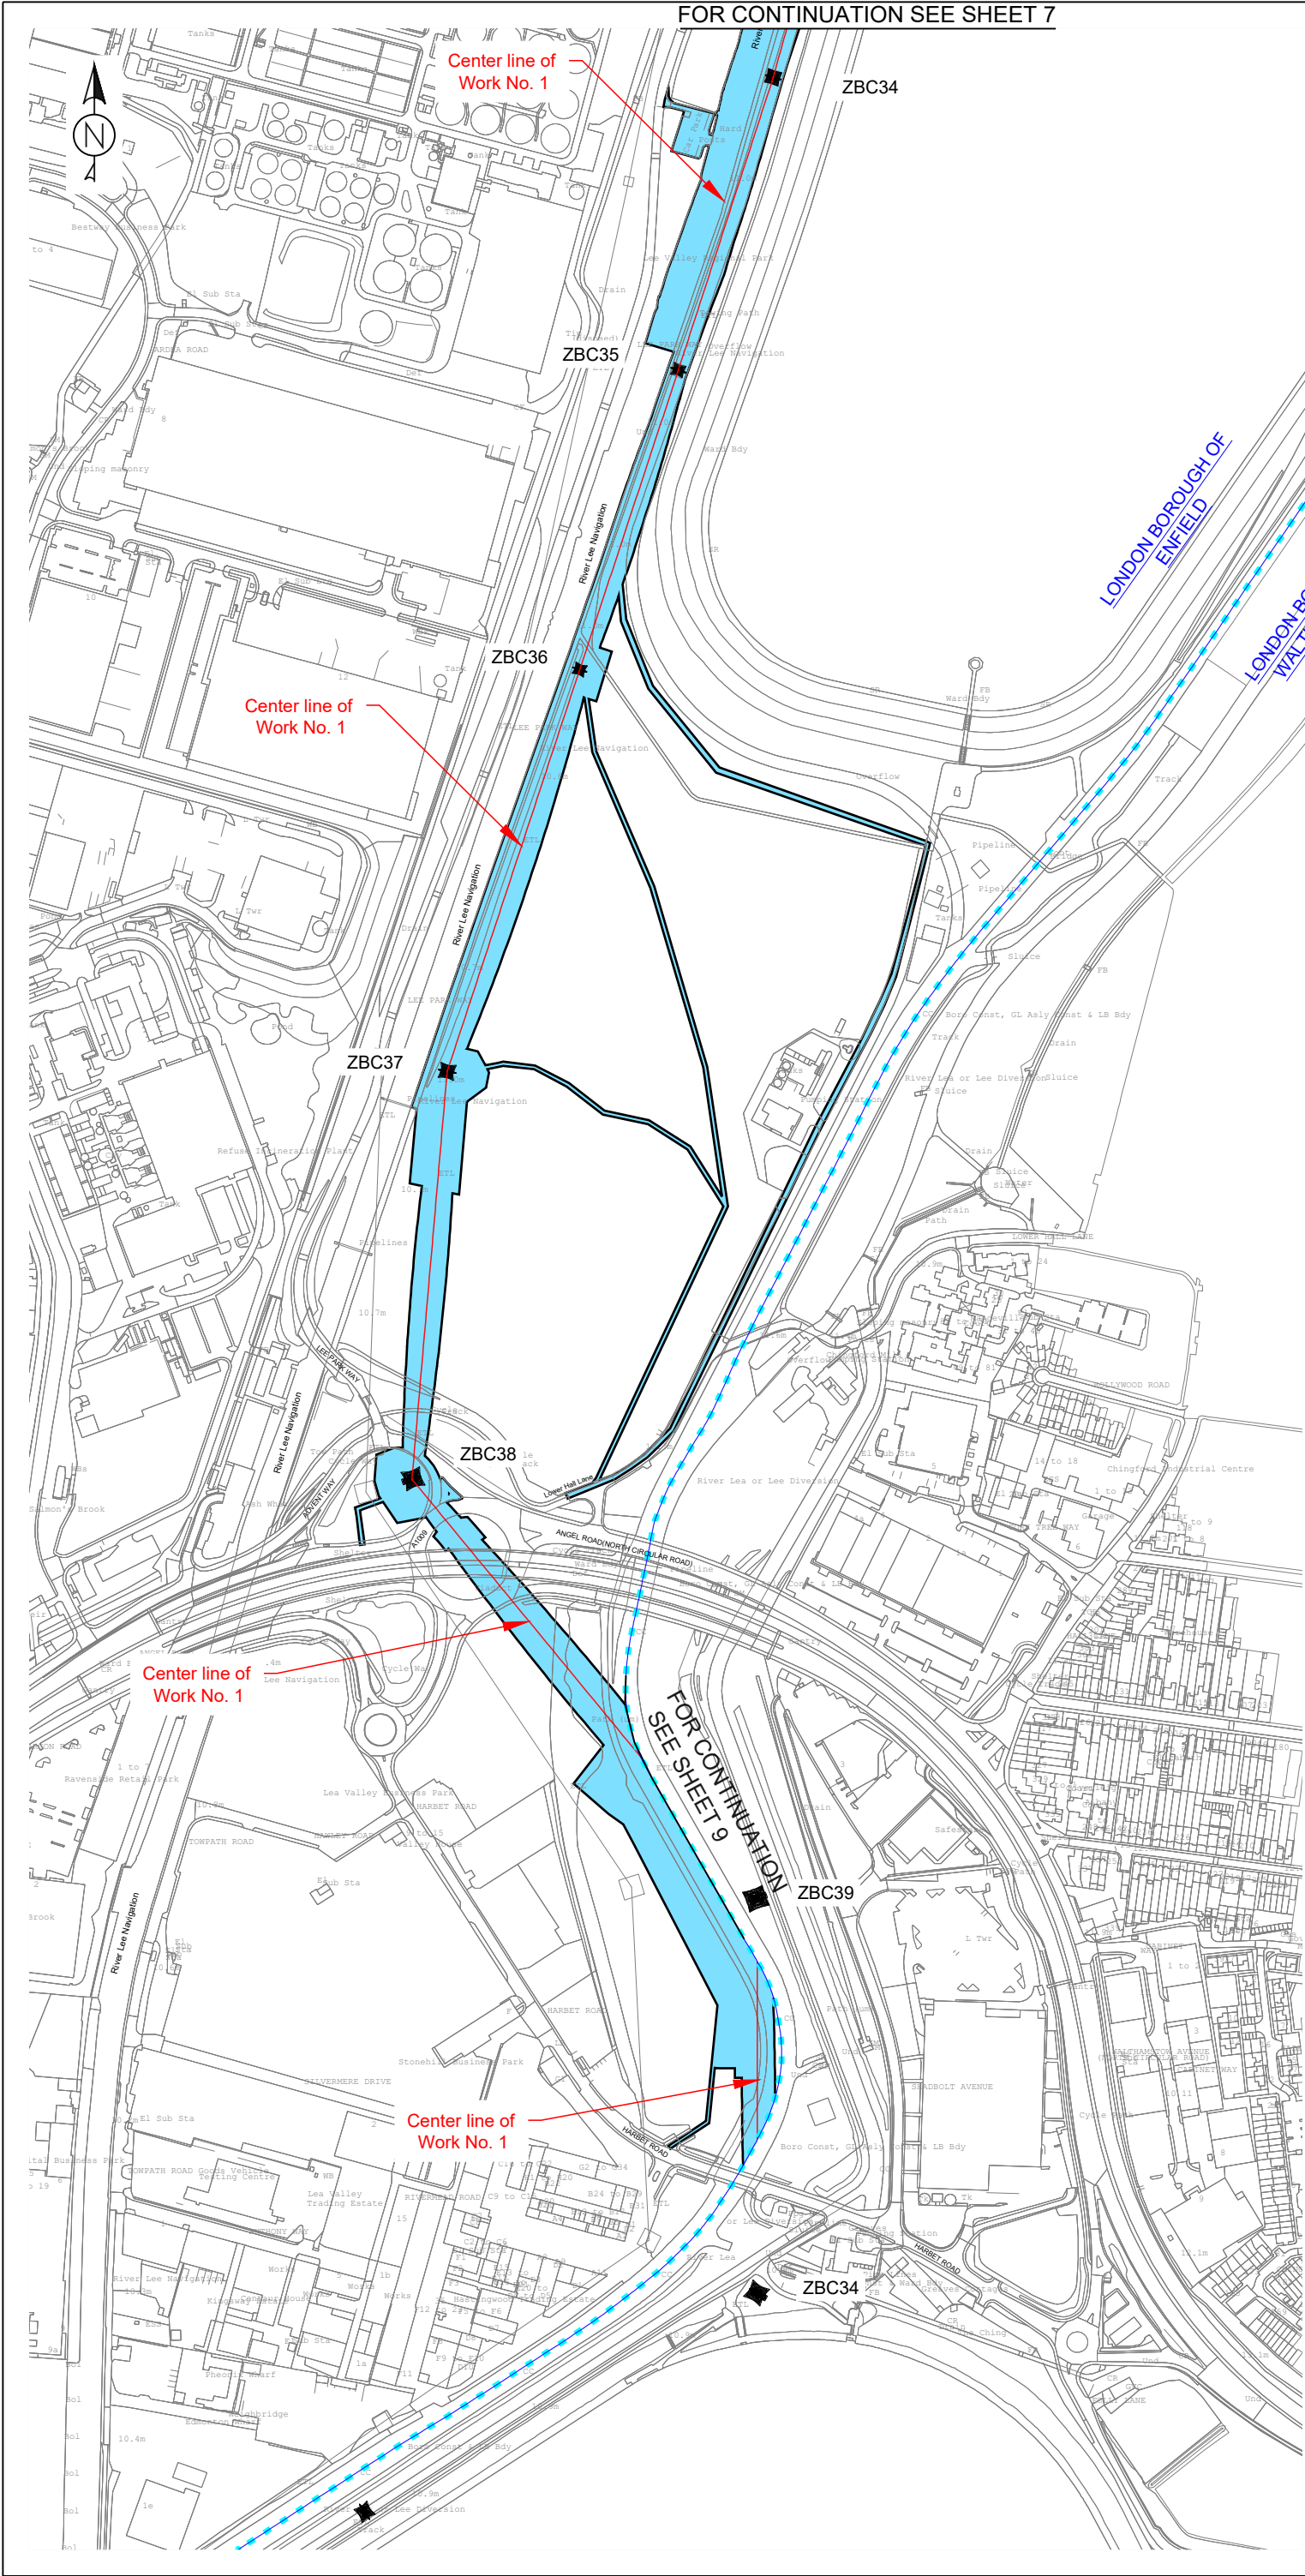


nationalgrid

**NORTH LONDON REINFORCEMENT PROJECT
ORDER WORKS PLANS (REGULATIONS 5(2)(J))**

LONDON BOROUGH OF ENFIELD

Sheet:
8 of 10

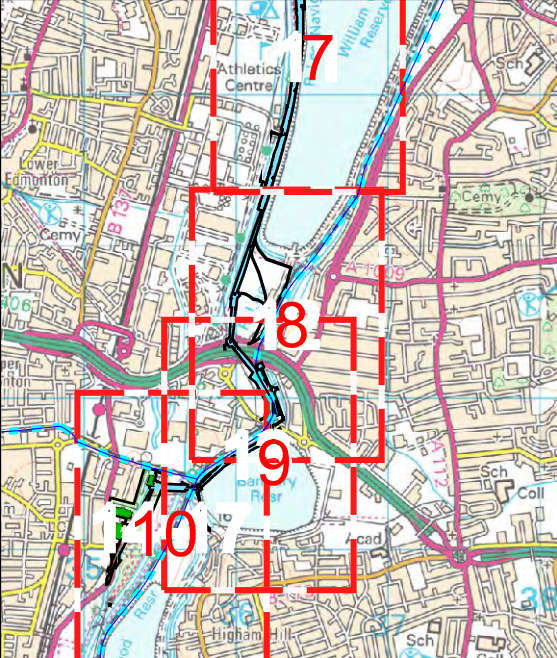

LEGEND

CONSTRUCTION

- ORDER LIMITS
- BOROUGH BOUNDARY
- COMMENCEMENT OF WORKS
- TERMINATION OF WORKS
- PYLON LOCATIONS
- Pylon number

STAGES


- STAGE 1
- STAGE 2
- STAGE 3
- STAGE 4
- STAGE 5

Version	Date	Remarks	Author	Checked
Scale:	1:5000	Paper Size:	A3	

This drawing is scale at paper size a3, therefore any prints taken at different sizes will affect the accuracy of the measurement units and should not be scaled against.

Reproduced from ordnance survey maps, by permission of the ordnance survey on behalf of the controller of her majesty's stationery office. ©Crown copyright Ordnance Survey. OS Licence no. 100048471


Copyright - not to be reproduced without the written permission of the national grid electricity transmission plc

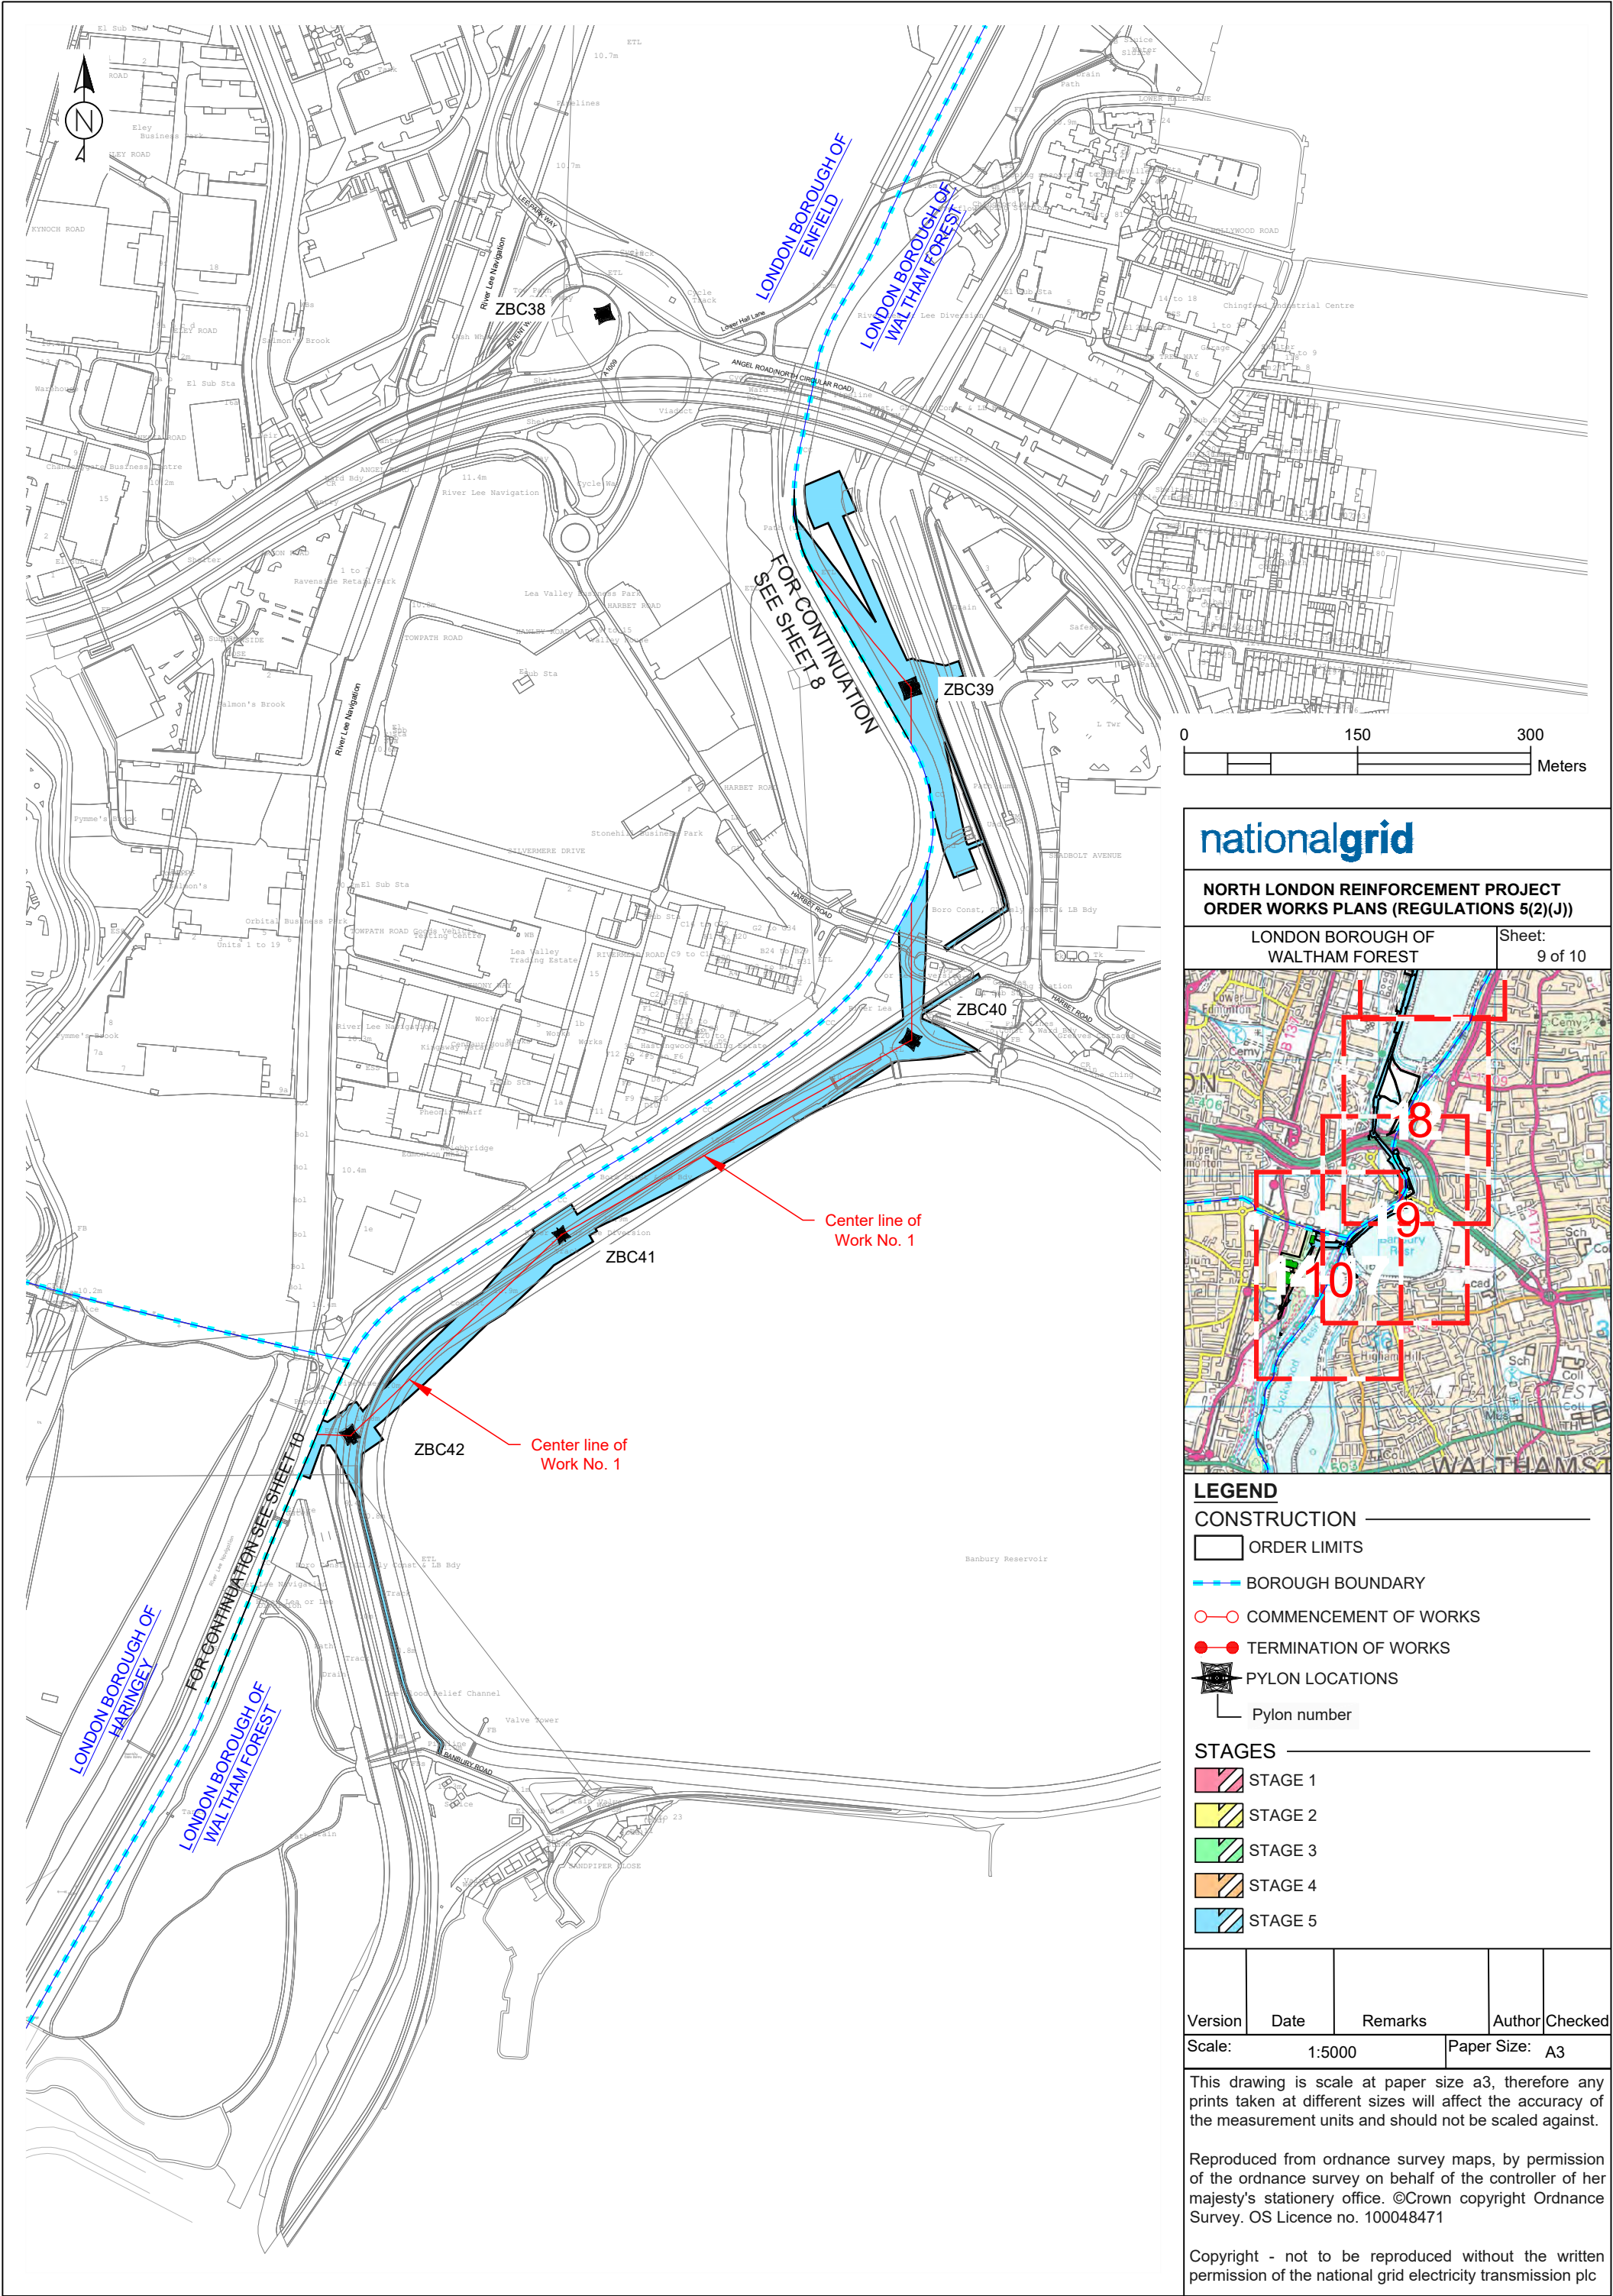

nationalgrid

**NORTH LONDON REINFORCEMENT PROJECT
ORDER WORKS PLANS (REGULATIONS 5(2)(J))**

LONDON BOROUGH OF WALTHAM FOREST Sheet: 9 of 10

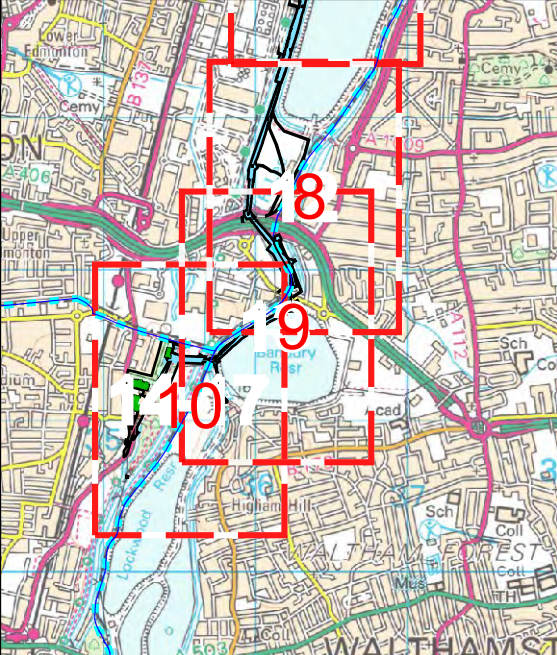

LEGEND

CONSTRUCTION

- ORDER LIMITS
- BOROUGH BOUNDARY
- COMMENCEMENT OF WORKS
- TERMINATION OF WORKS
- PYLON LOCATIONS
- Pylon number

STAGES



- STAGE 1
- STAGE 2
- STAGE 3
- STAGE 4
- STAGE 5

Version	Date	Remarks	Author	Checked
Scale: 1:5000			Paper Size: A3	

This drawing is scale at paper size a3, therefore any prints taken at different sizes will affect the accuracy of the measurement units and should not be scaled against.

Reproduced from ordnance survey maps, by permission of the ordnance survey on behalf of the controller of her majesty's stationery office. ©Crown copyright Ordnance Survey. OS Licence no. 100048471

Copyright - not to be reproduced without the written permission of the national grid electricity transmission plc

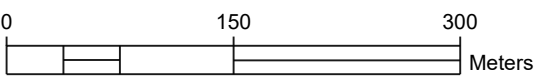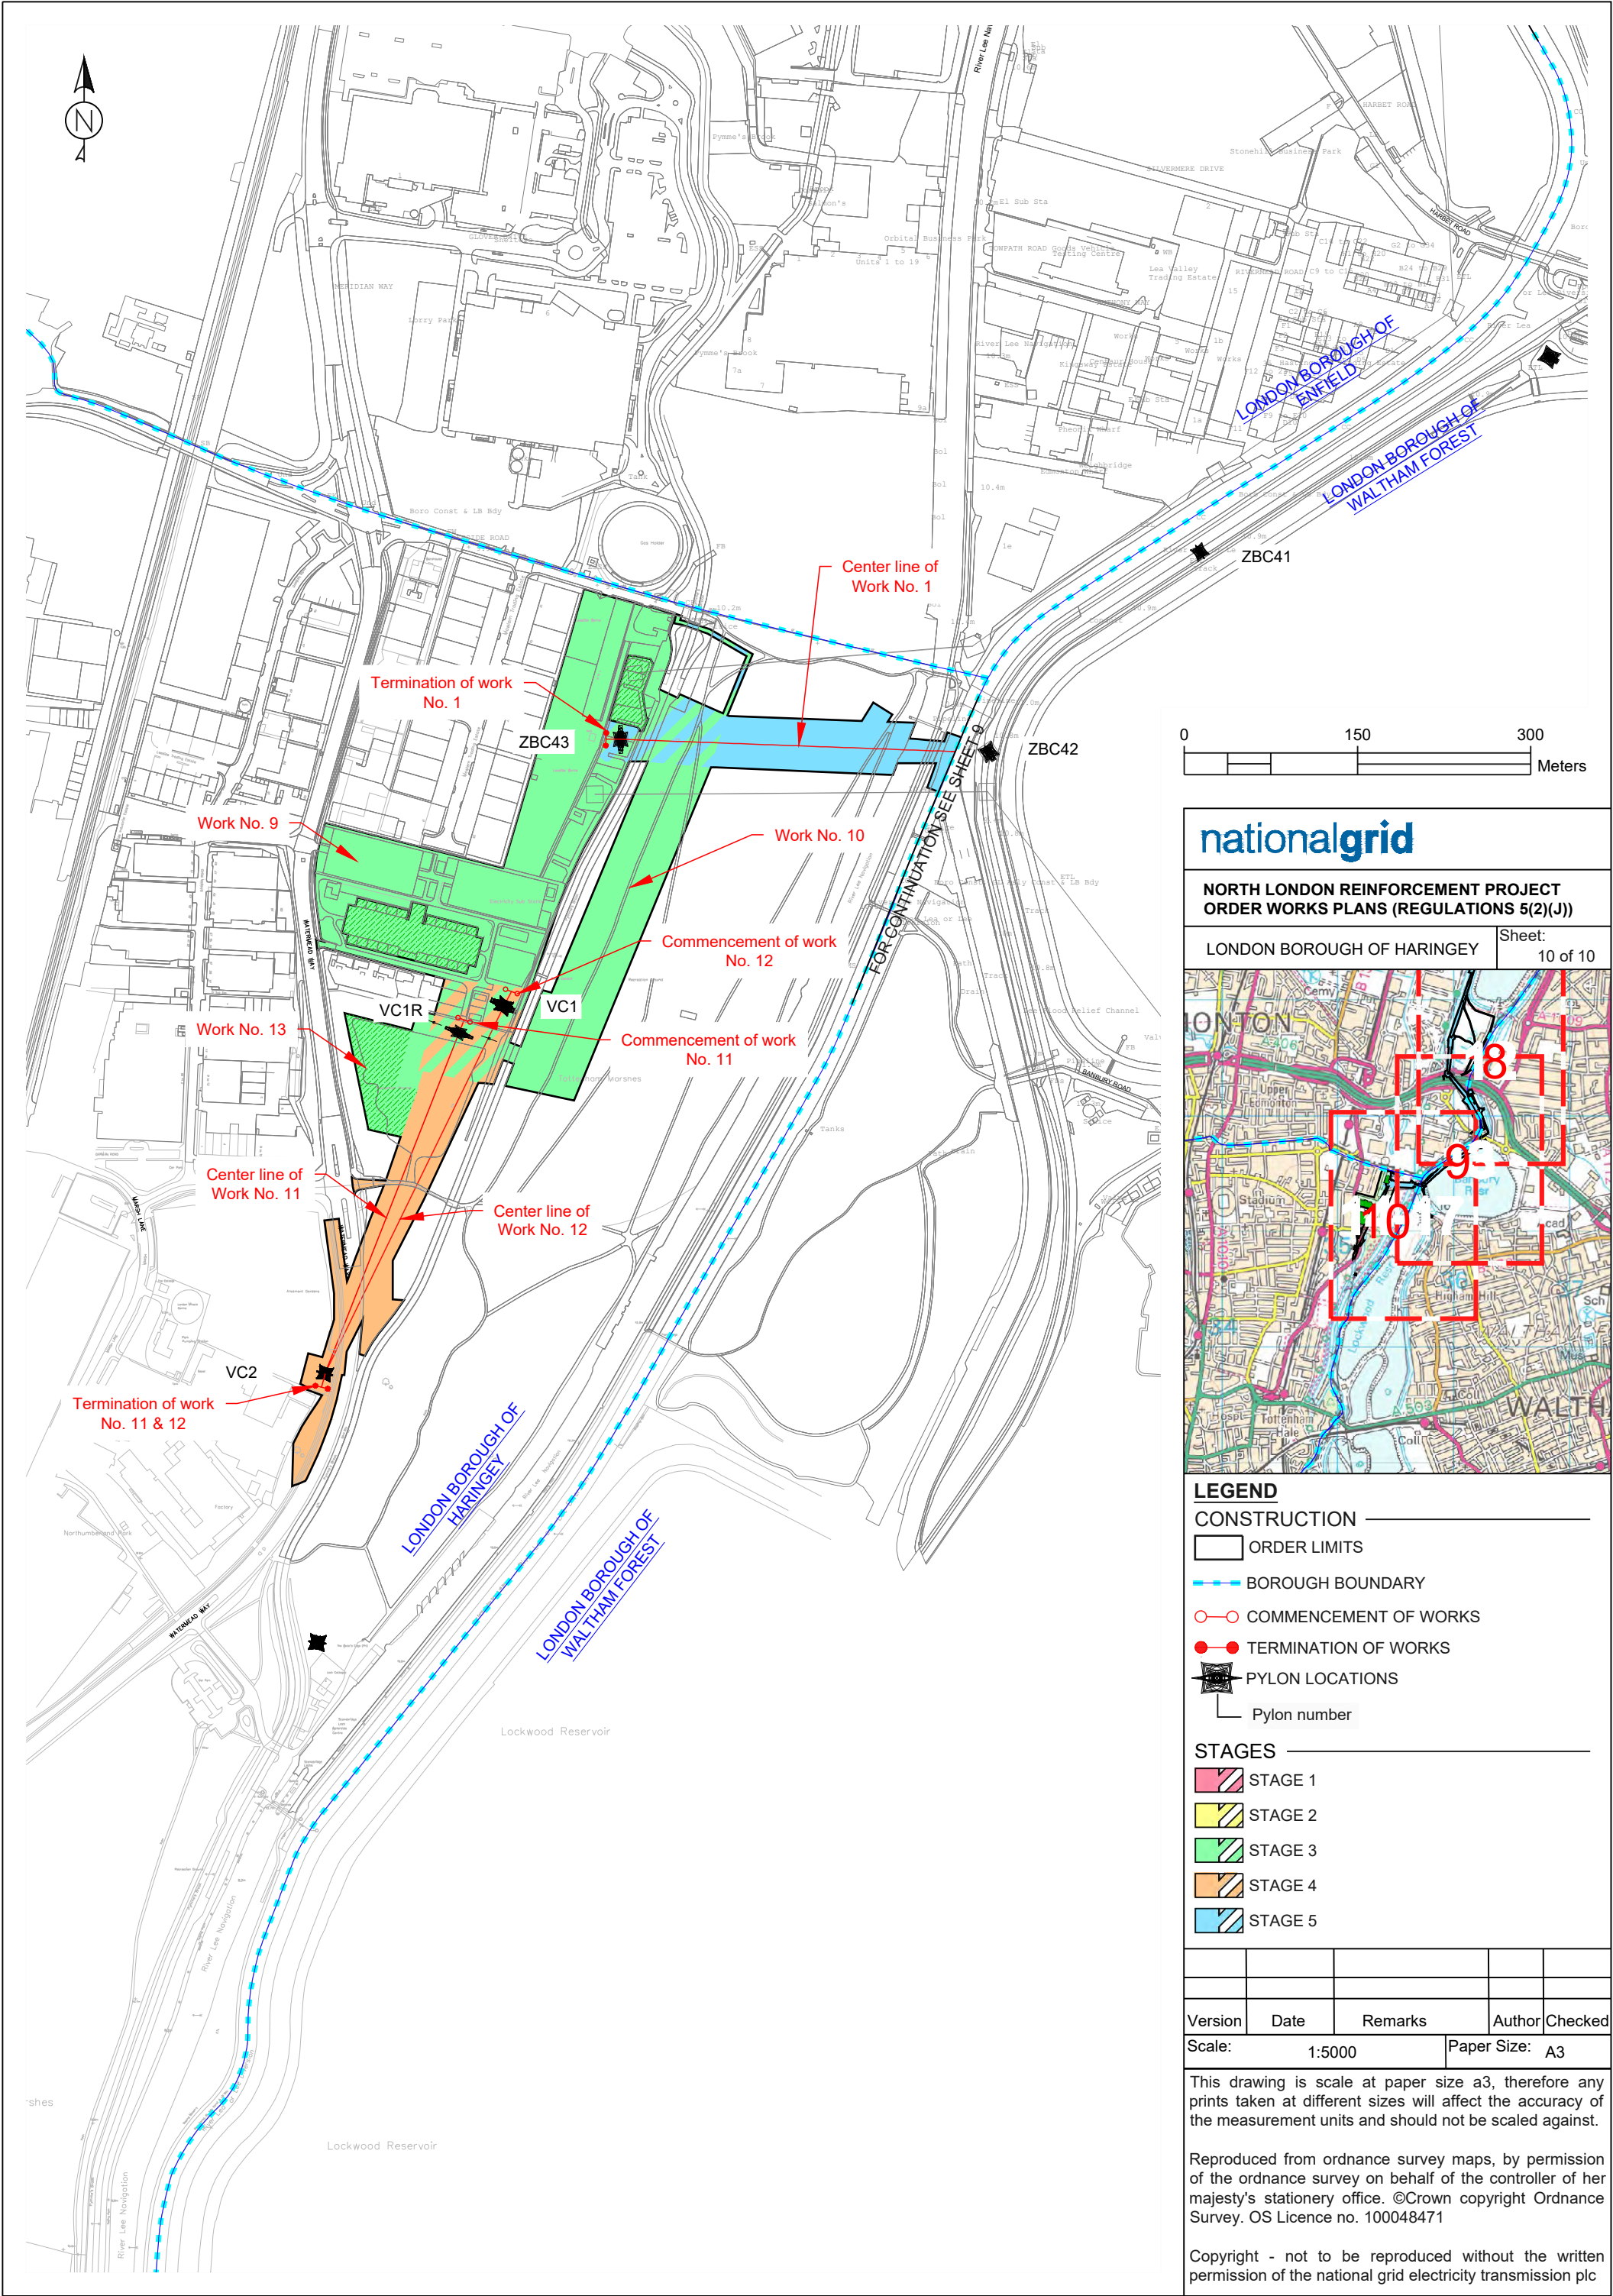


nationalgrid

**NORTH LONDON REINFORCEMENT PROJECT
ORDER WORKS PLANS (REGULATIONS 5(2)(J))**

LONDON BOROUGH OF HARINGEY

Sheet:
10 of 10

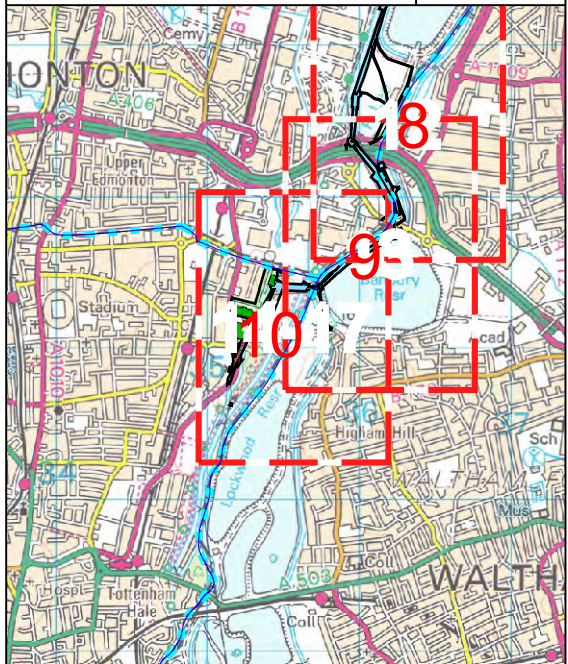

LEGEND

CONSTRUCTION

ORDER LIMITS

BOROUGH BOUNDARY

COMMENCEMENT OF WORKS

TERMINATION OF WORKS

PYLON LOCATIONS

Pylon number

STAGES

STAGE 1

STAGE 2

STAGE 3

STAGE 4

STAGE 5

Version	Date	Remarks	Author	Checked
Scale:	1:5000	Paper Size:	A3	

This drawing is scale at paper size a3, therefore any prints taken at different sizes will affect the accuracy of the measurement units and should not be scaled against.

Reproduced from ordnance survey maps, by permission of the ordnance survey on behalf of the controller of her majesty's stationery office. ©Crown copyright Ordnance Survey. OS Licence no. 100048471

Copyright - not to be reproduced without the written permission of the national grid electricity transmission plc