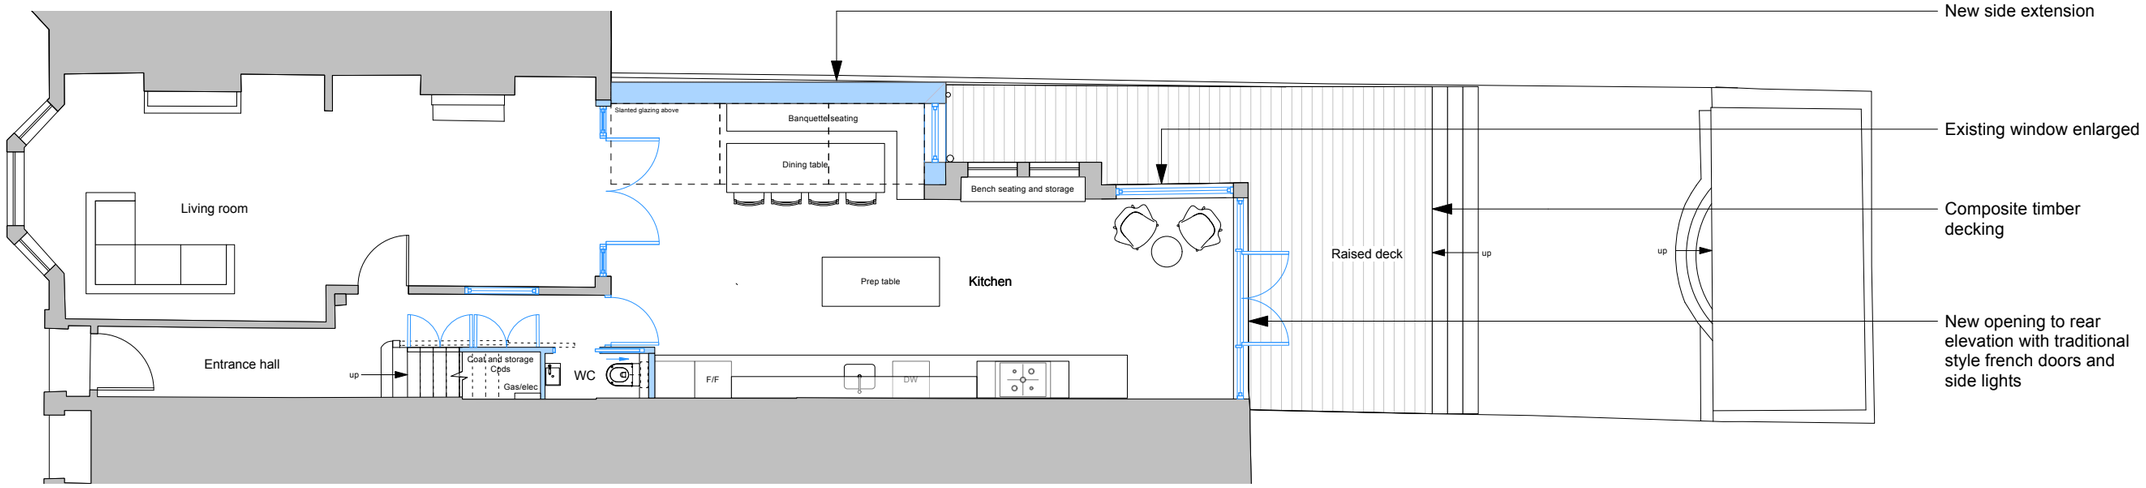

Proposed Ground Floor

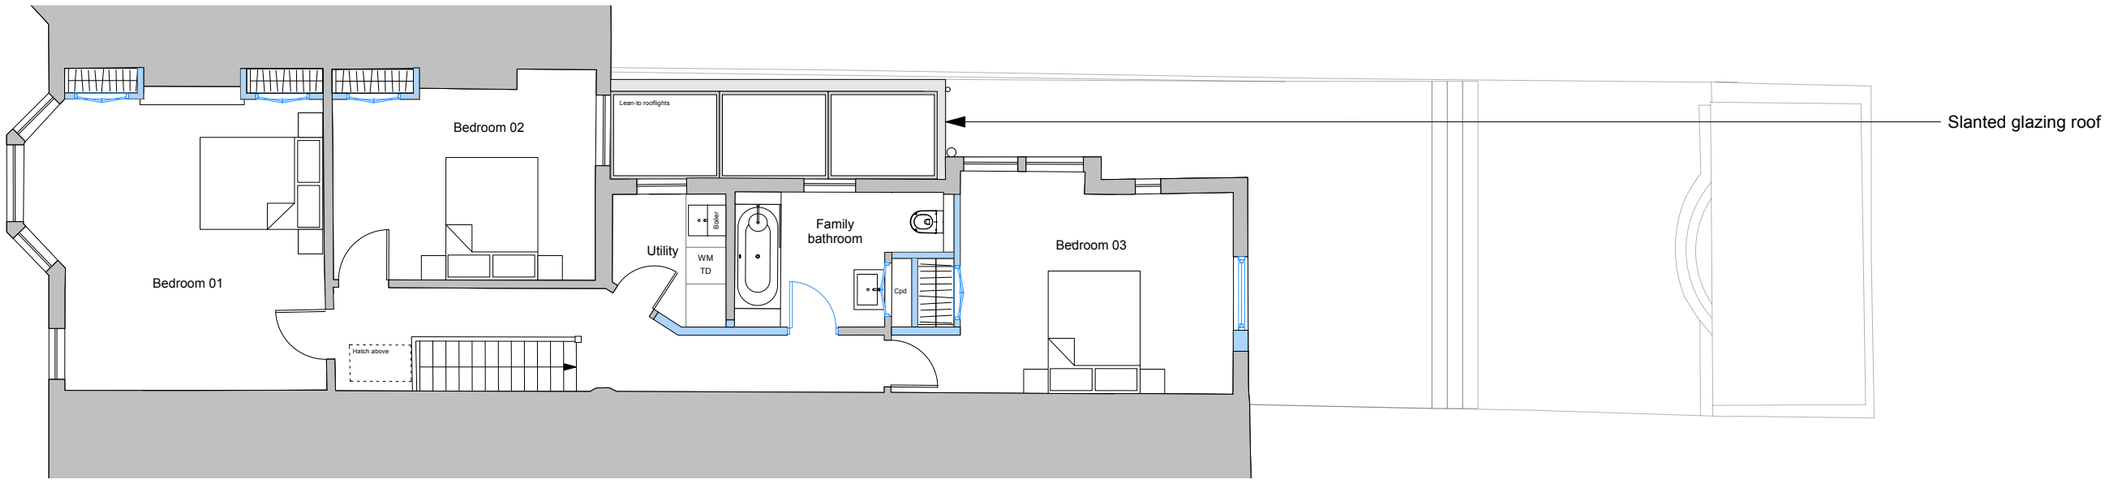

Proposed First Floor

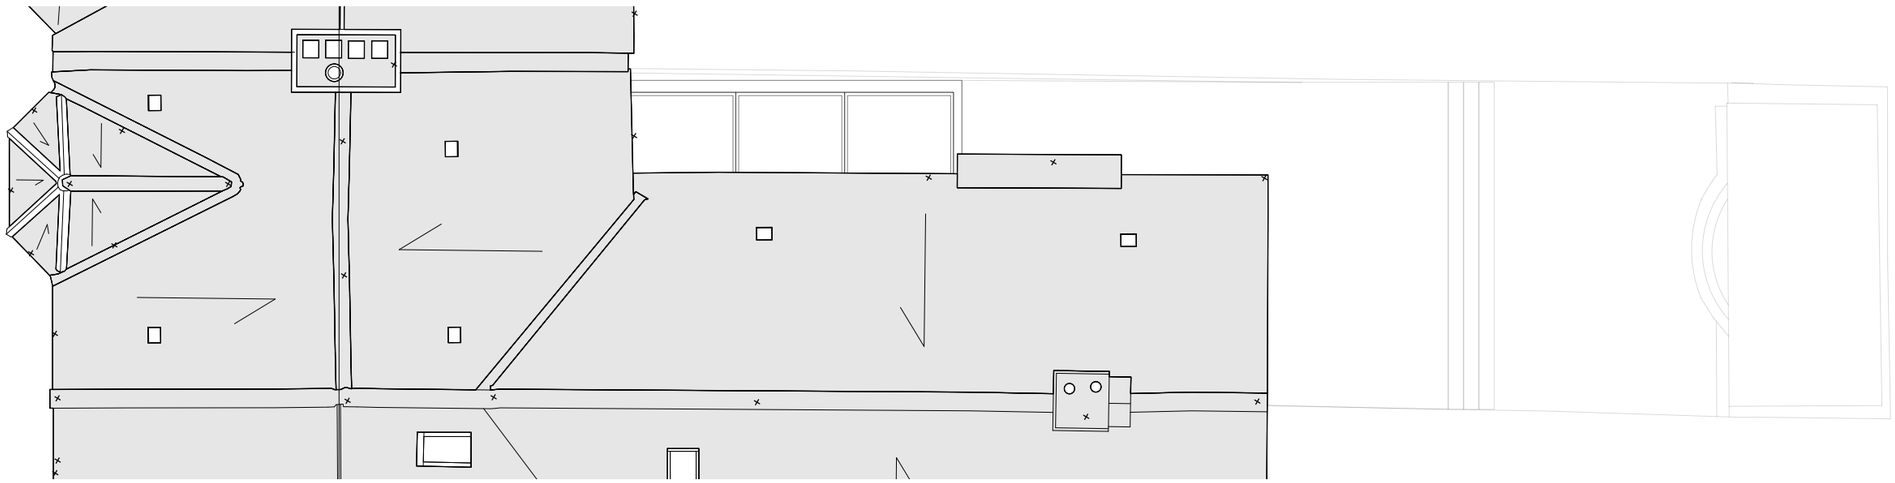

Proposed Roof

0 1m 2m 3m 4m 5m

DS24 architects

Gainsborough Studios South
London, N1 5EE
www.DS24architects.com

DRAWING NO.
25-014-PL-100-P1

STATUS
PLANNING

SCALE	DATE	DRAWN	CHECKED	APPROVED
1:100	12.01.26	AB		

PROJECT NO. 25-014
CLIENT

Proposed Floor Plans

98 Inderwick Road, Haringey, N8 9JY

This drawing is the copyright of **DS24 Ltd.**
Not to be reproduced, retained or disclosed to any unauthorised person either wholly or in part without written permission.

All indicated dimensions to be checked and verified on site by the contractor before commencement of any fabrication drawings or works on site whatsoever.
Report any discrepancies to the Architect immediately.
Drawings to be read in conjunction with relevant Consultant's drawings and specification.

P1	10/02/2026	Issued for PLANNING