



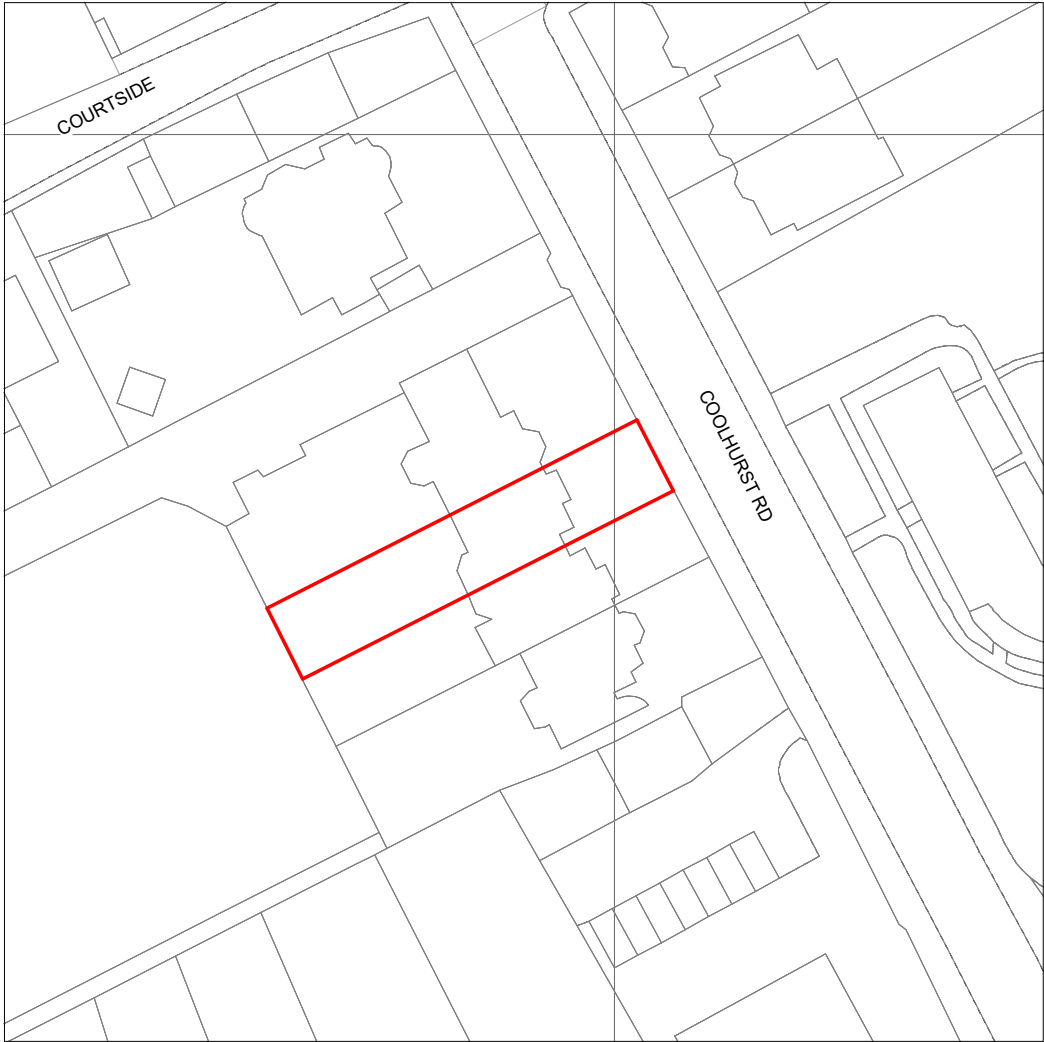


Block - Proposed

Scale: 1 : 500

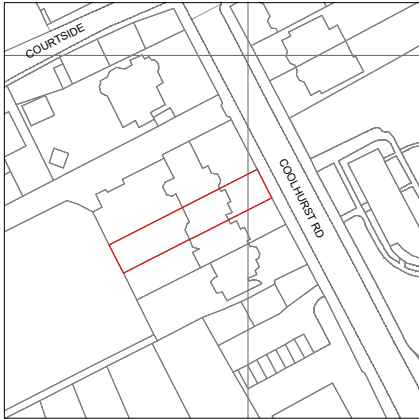

Site - Existing

Scale:1 : 1250

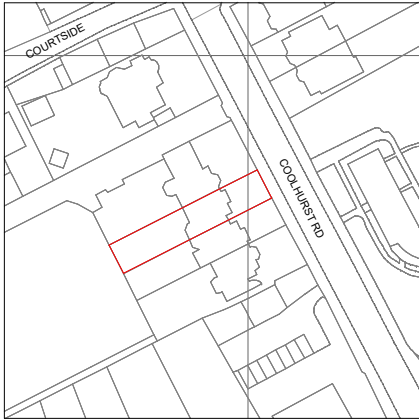

Site - Proposed

Scale:1 : 1250

**Planning
Application**

CLIENT
Mr C Charalambos

PROJECT

PROJECT NO.
2504983


DATE
07/02/2025

CHECKED BY
PC

DRAWN BY
VL


5 Coolhurst Rd
LONDON
N8 8EP

PA-001

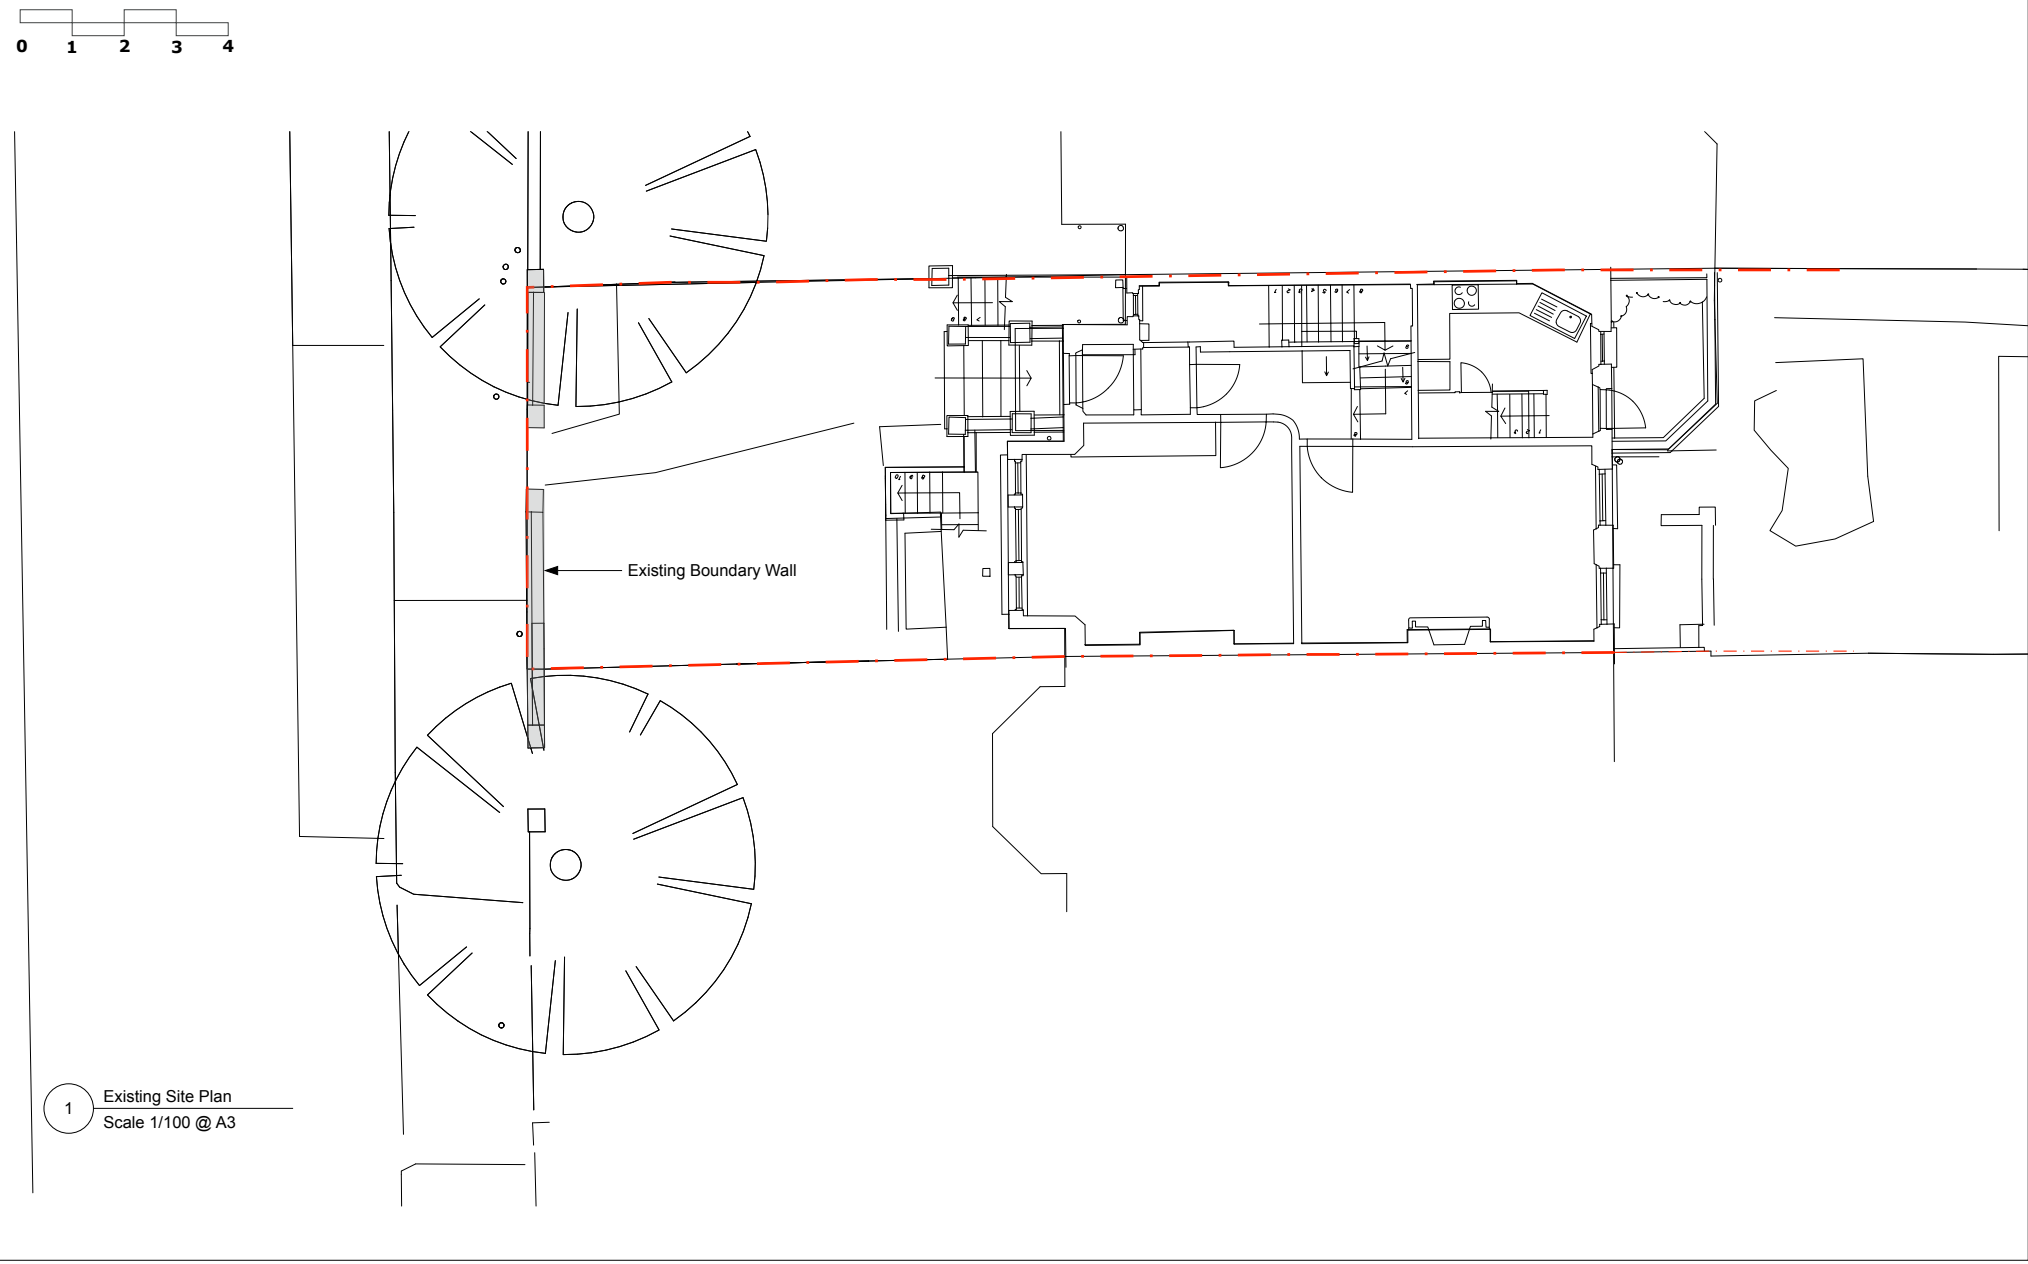

0 1 2 3 4



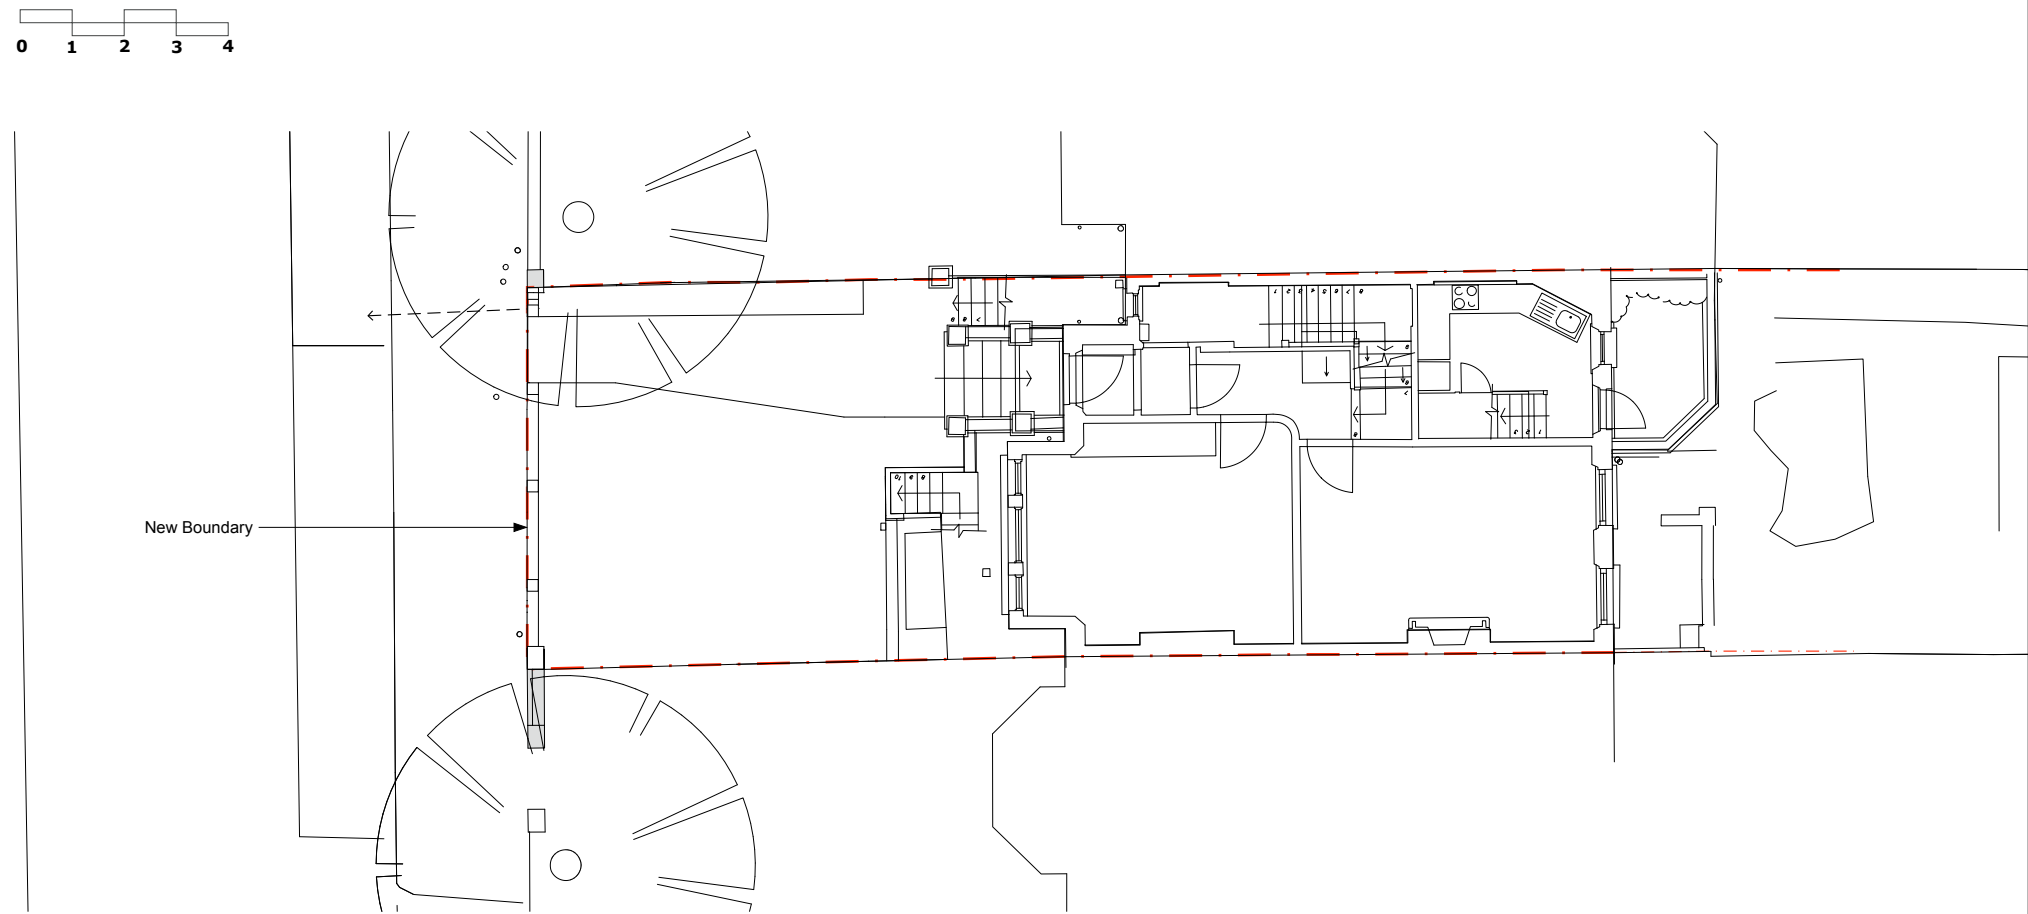

1 Proposed Plan
Scale 1/100 @ A3

0 1 2 3 4



1

Proposed Boundary
Scale 1/100 @ A3