



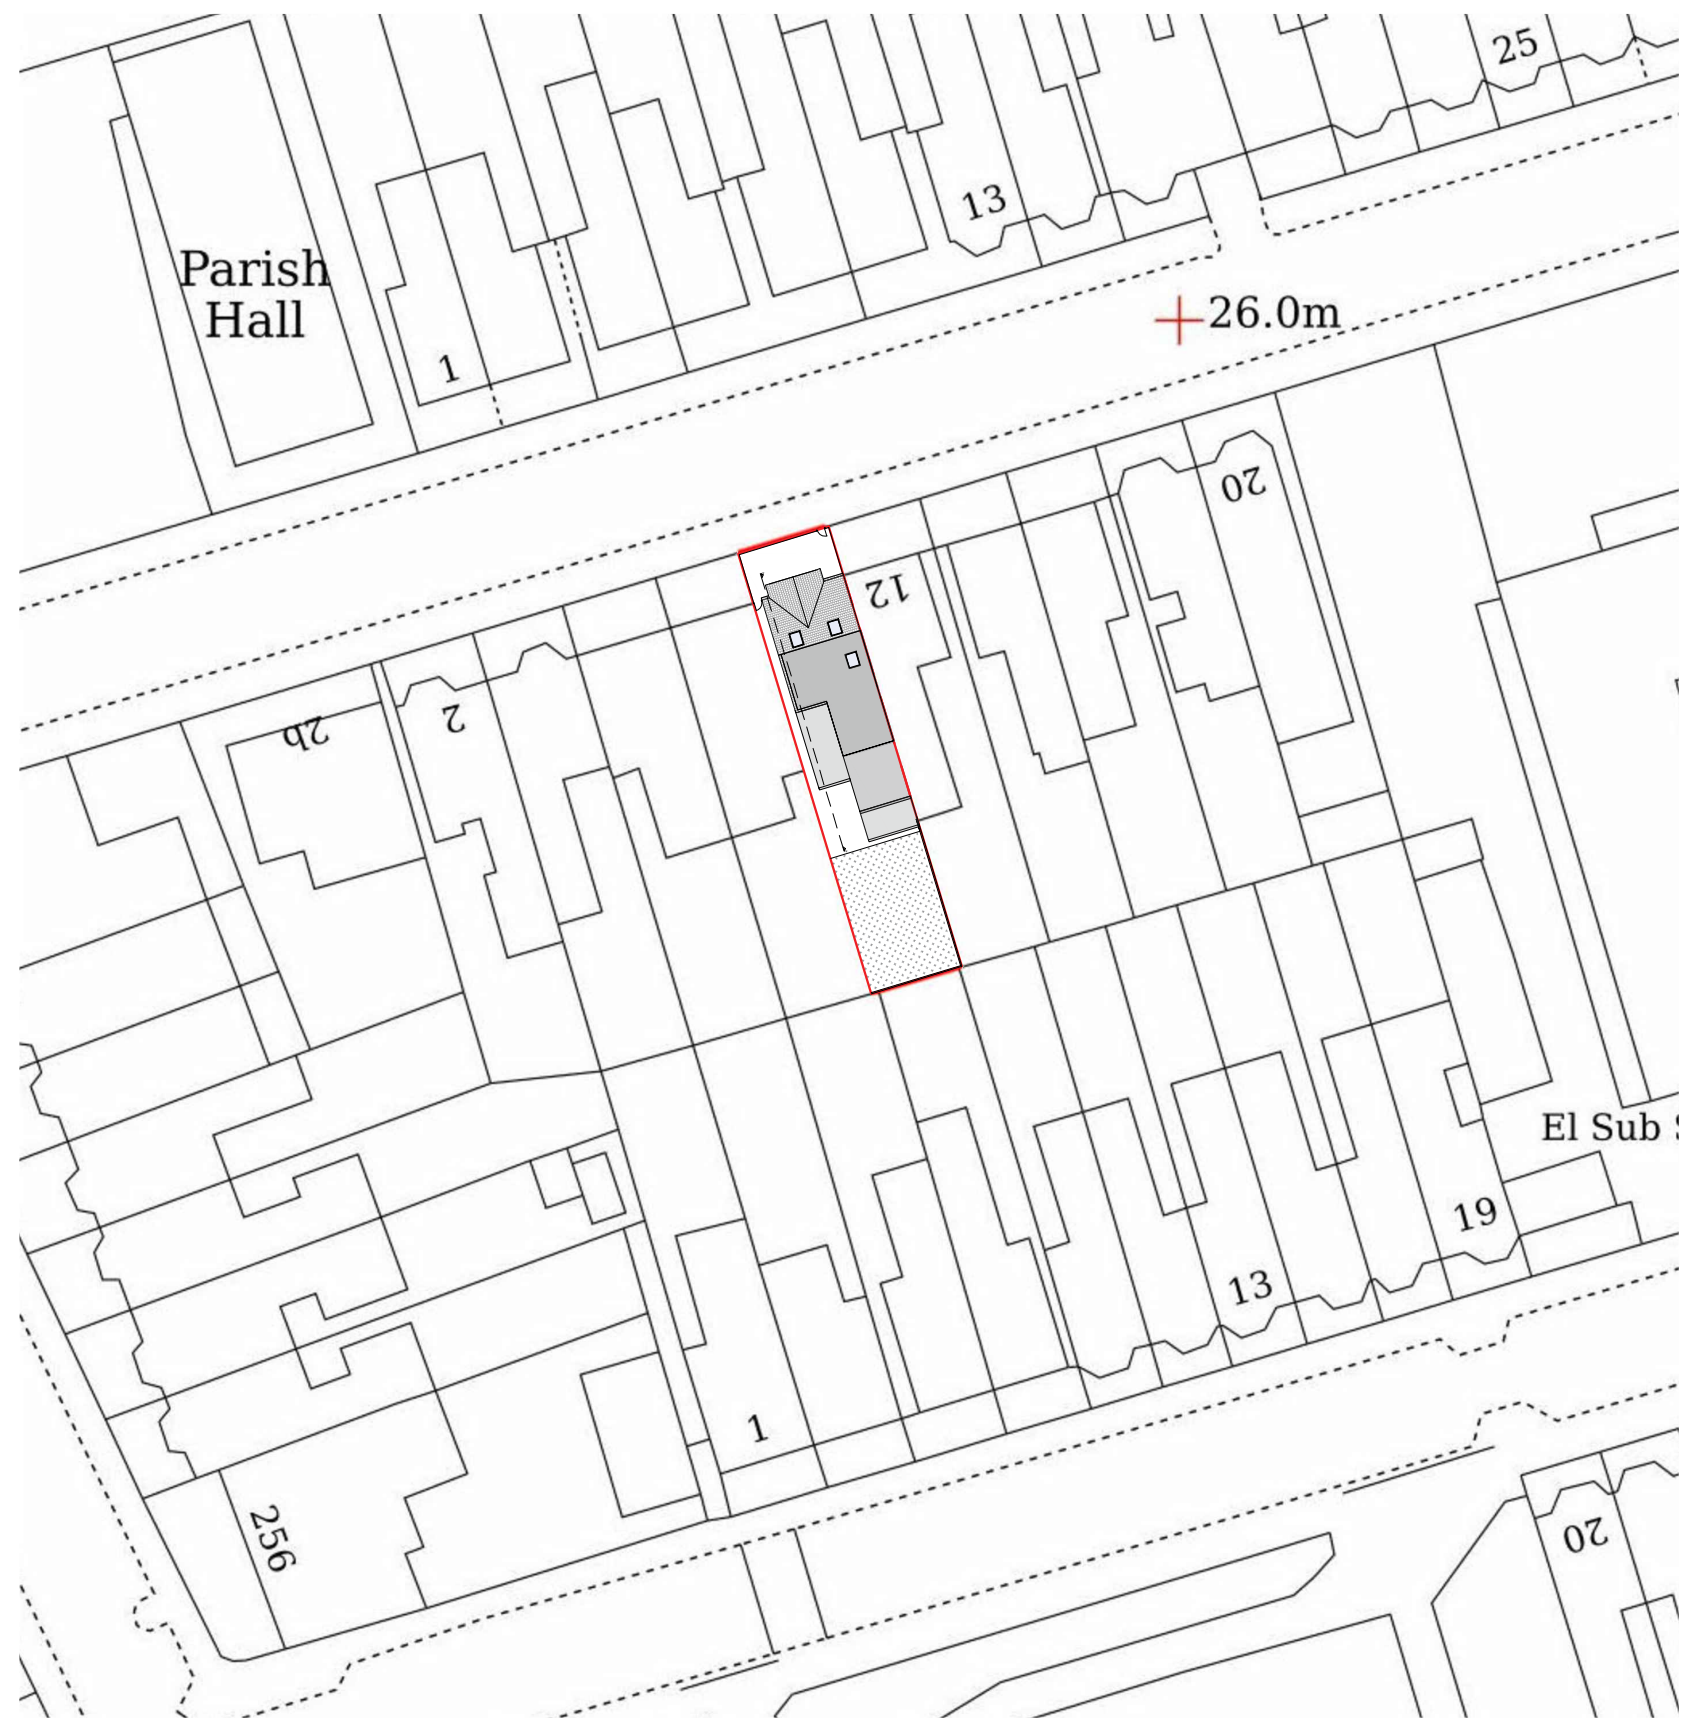

Any dimensions shown should be checked on site.
Designs are not coordinated with engineer projects.
Not for construction purposes.

Block Plans are scaled from the Ordnance Survey Location Maps.
Please see the licence number for the Os Maps in the Location Plans

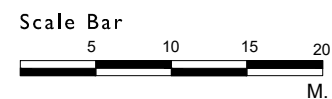

HOMZ

DESIGN | PLAN | BUILD

www.homz.uk / 0 330 818 3001

Drawing Title: Existing Block Plan
Drawing: H-0435-03_10FrobisherRoad_ExistingBlockPlan_ V3
Drawing Number: H-0435
Site Address: 10 Frobisher Road N8 0QS

Scale : 1/500 at A3
Revision : V3
Date : 21.01.2025