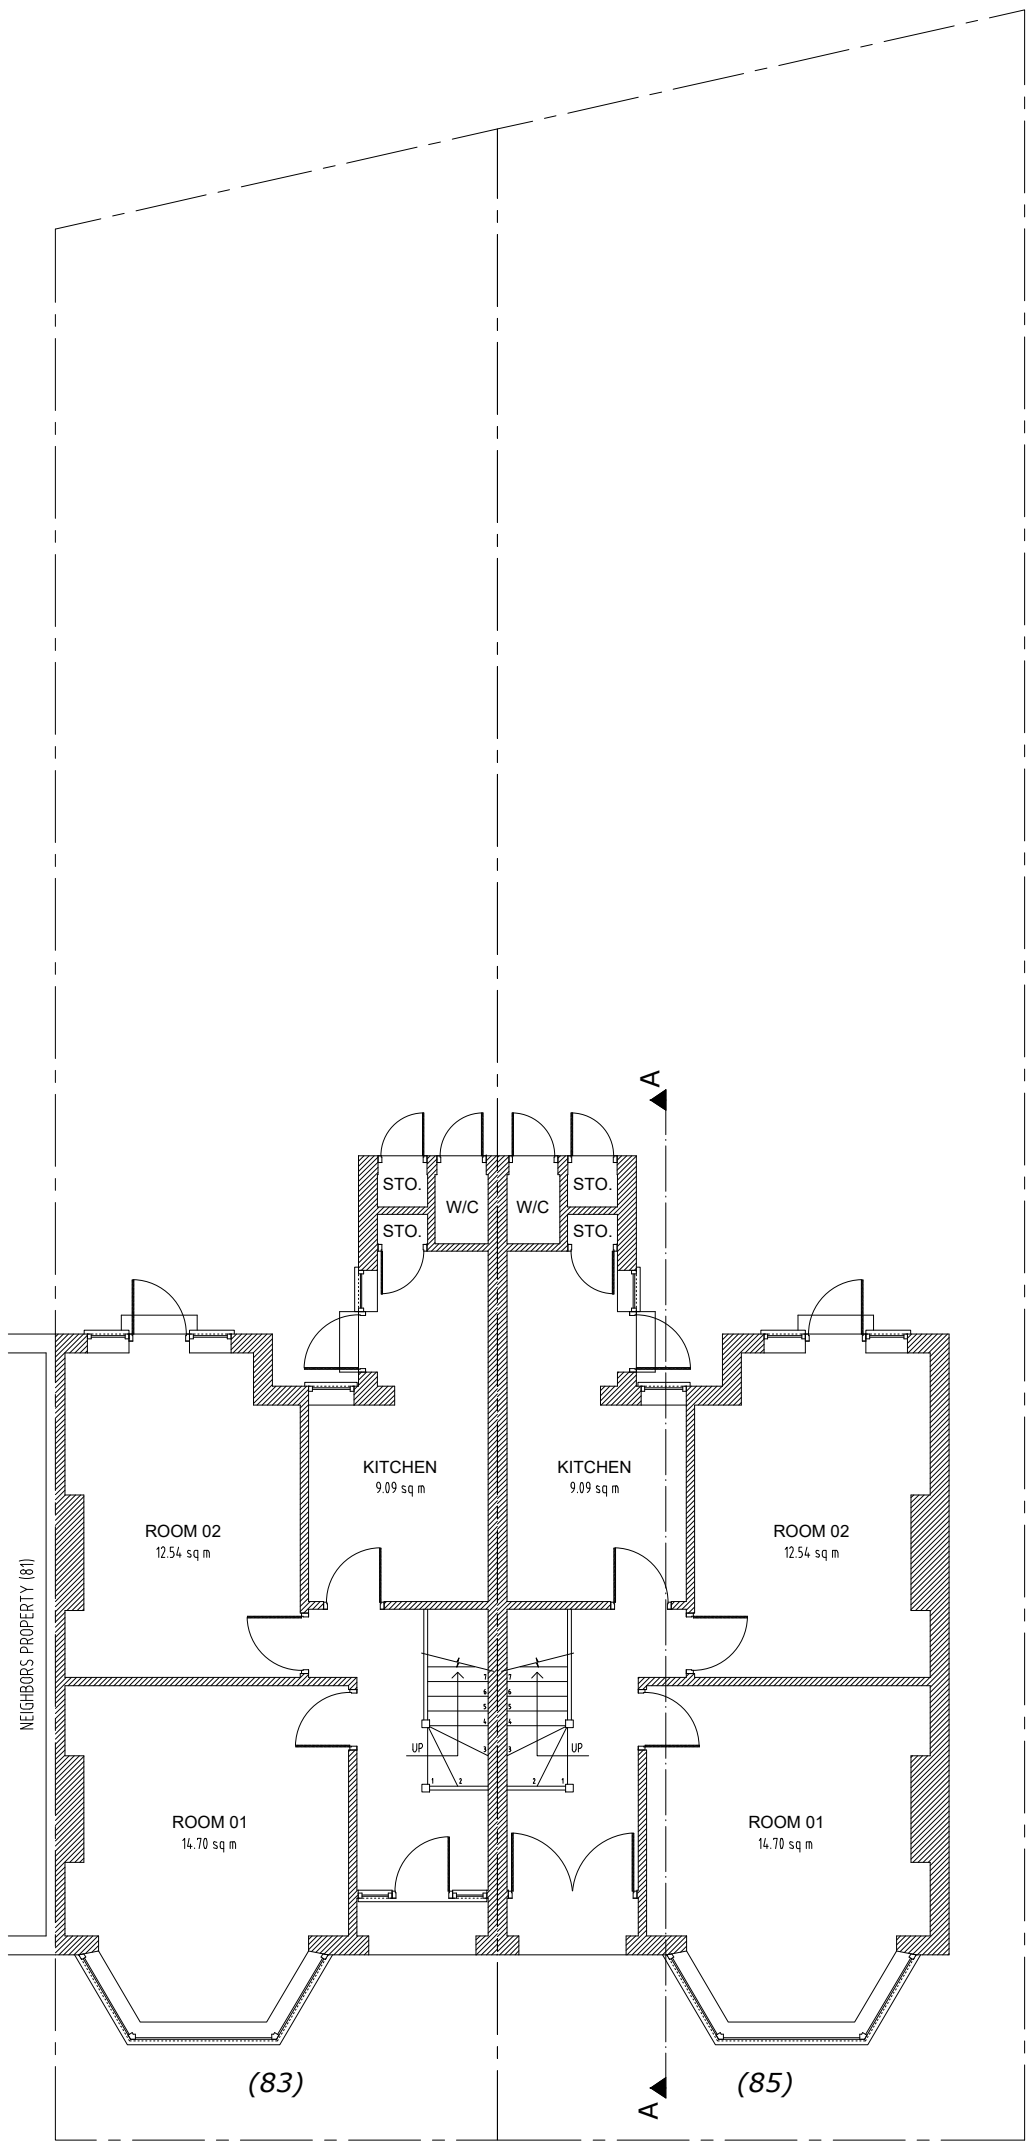

Existing Ground Floor

Scale 1:100

0 METRES 5

SCALE

ajs Planning

info@ajsplanning.co.uk
020 81501820

NOTES

The contractors are to check all the dimensions, levels,drain runs and general condition of the site before works commence.

All works are to be carried out in accordance with current Building Regulations, British Standards, Code of Practice and Local Authority Requirements.

Project:

83-85 Oakdale Road, London N4 1NU

Title: Existing *Ground Floor Plan*

Date: 28.01.26

Scale: 1:100 @ A3

Dwg. No. OR.83.85.EX.101

Rev: 0

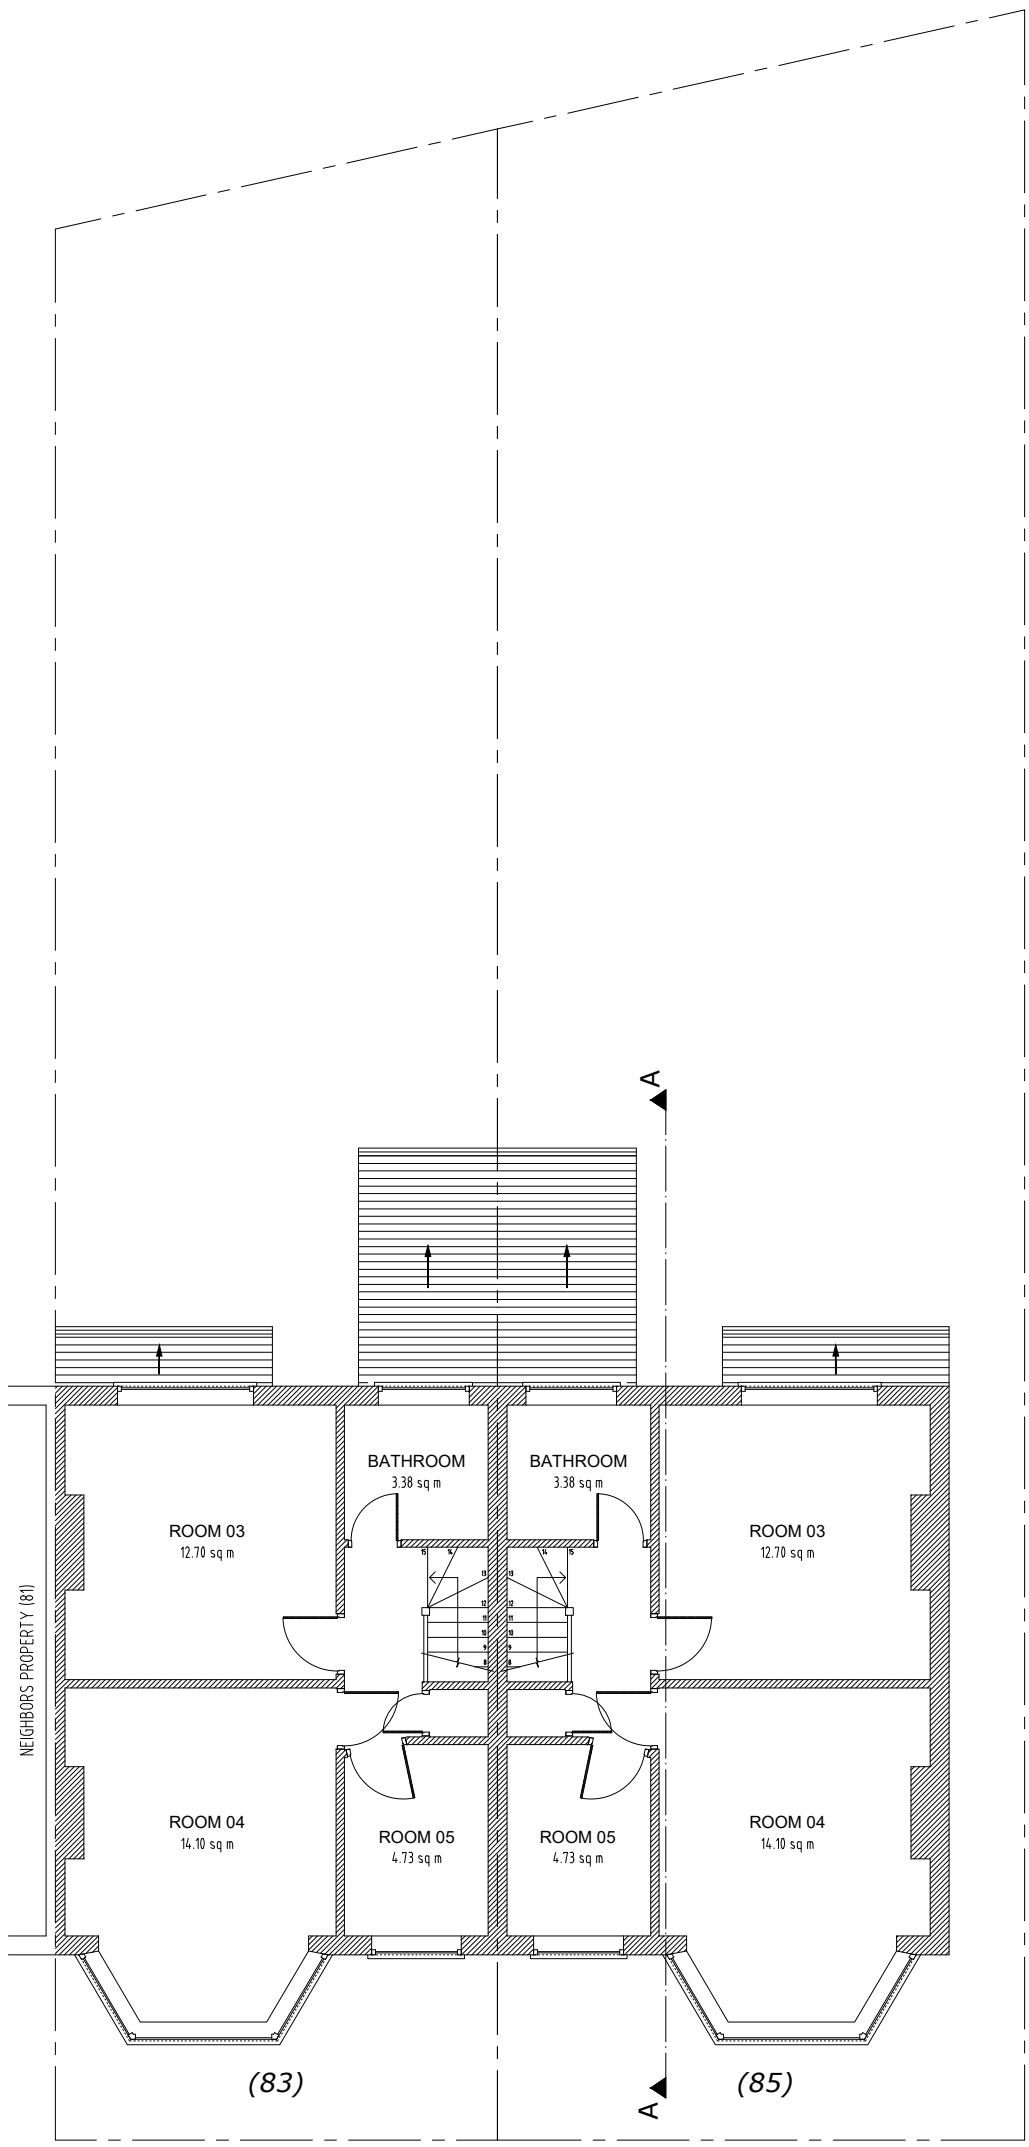

Existing First Floor

Scale 1:100

0 METRES 5

SCALE

ajs Planning

info@ajsplanning.co.uk

020 81501820

NOTES

The contractors are to check all the dimensions, levels,drain runs and general condition of the site before works commence.

All works are to be carried out in accordance with current Building Regulations, British Standards, Code of Practice and Local Authority Requirements.

Project:

83-85 Oakdale Road, London N4 1NU

Title: Existing *First Floor Plan*

Date: 28.01.26

Scale: 1:100 @ A3

Dwg. No. OR.83.85.EX.102

Rev: 0

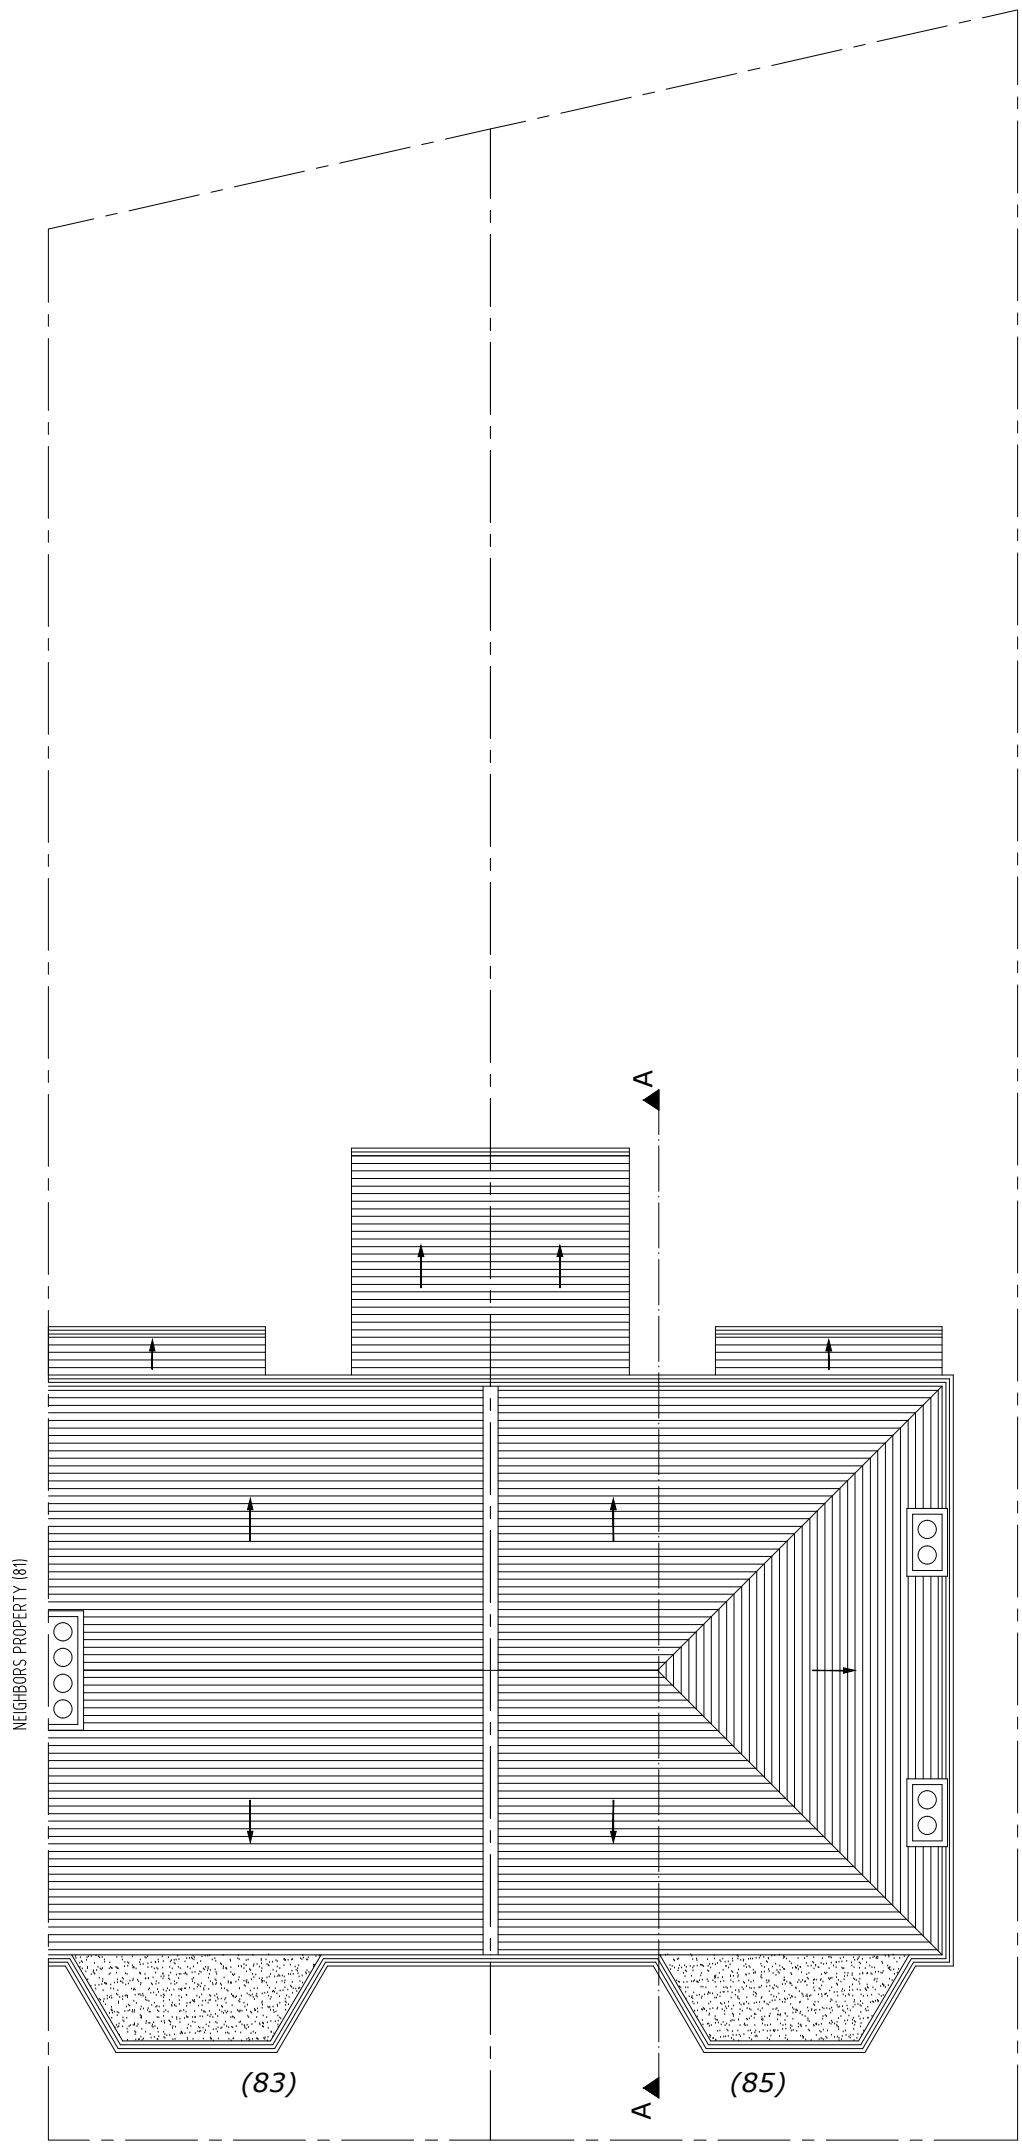

Existing Roof Plan

Scale 1:100

0 METRES 5

SCALE

ajs Planning

info@ajsplanning.co.uk

020 81501820

NOTES

The contractors are to check all the dimensions, levels,drain runs and general condition of the site before works commence.

All works are to be carried out in accordance with current Building Regulations, British Standards, Code of Practice and Local Authority Requirements.

Project:

83-85 Oakdale Road, London N4 1NU

Title: Existing *Roof Plan*

Date: 28.01.26

Scale: 1:100 @ A3

Dwg. No. OR.83.85.EX.103

Rev: 0

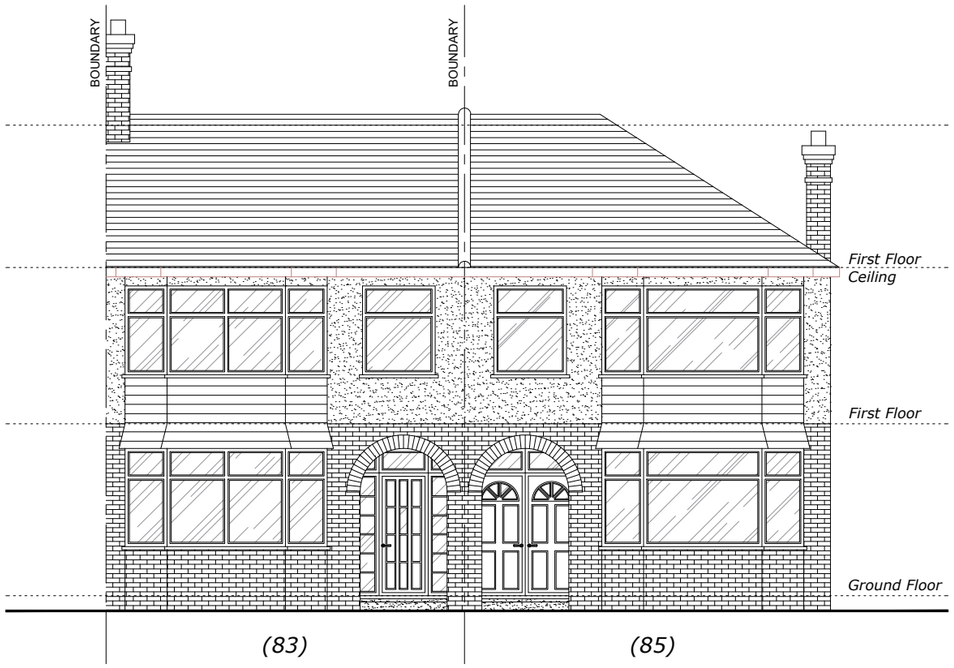

Existing Front Elevation

Scale 1:100

Existing Rear Elevation

Scale 1:100

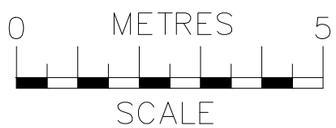

ajs Planning
info@ajsplanning.co.uk
020 81501820

NOTES
The contractors are to check all the dimensions, levels,drain runs and general condition of the site before works commence.

All works are to be carried out in accordance with current Building Regulations, British Standards, Code of Practice and Local Authority Requirements.

Project:
83-85 Oakdale Road,
London N4 1NU

Title: Existing
Front & Rear Elevations

Date: 28.01.26

Scale: 1:100 @ A3

Dwg. No. OR.83.85.EX.104

Rev: 0

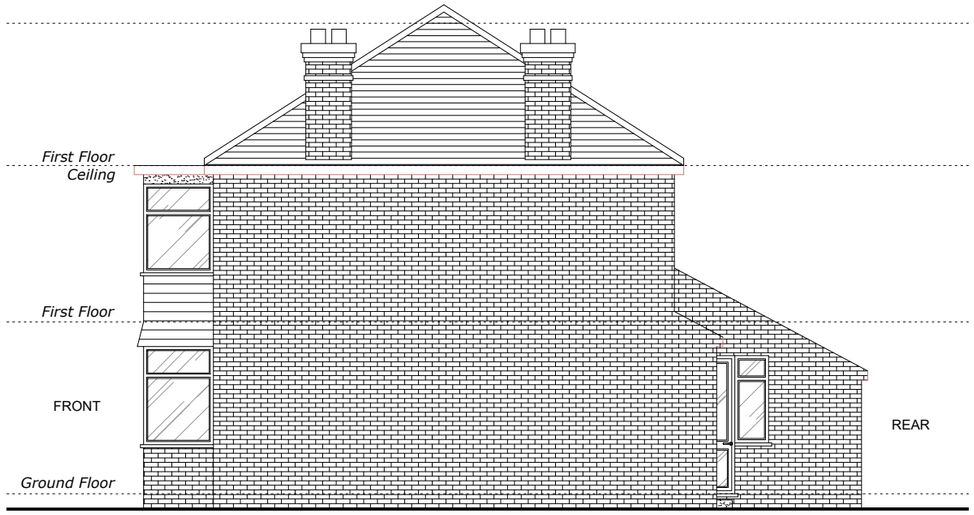

Existing Side 1 Elevation

Scale 1:100

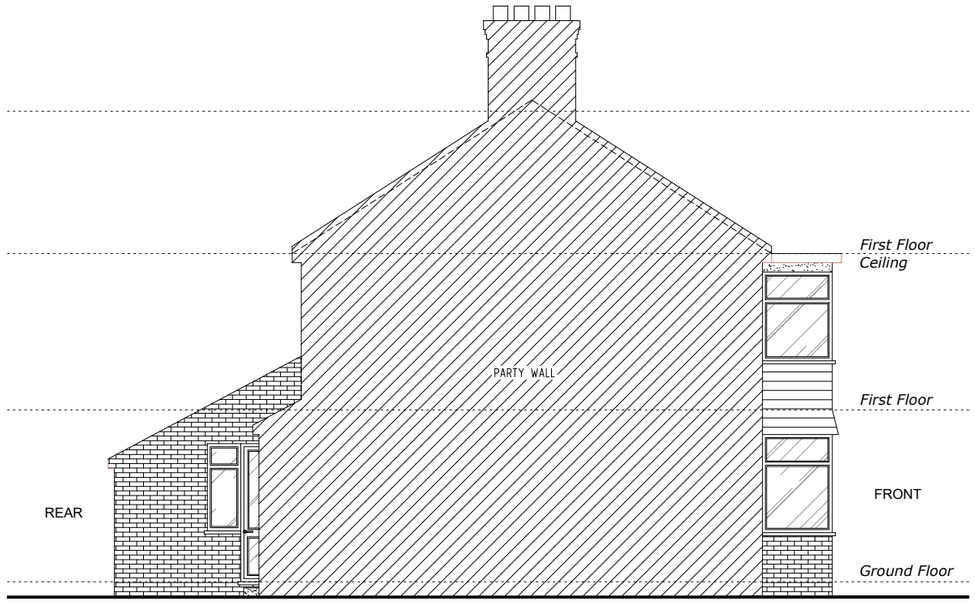

Existing Side 2 Elevation

Scale 1:100

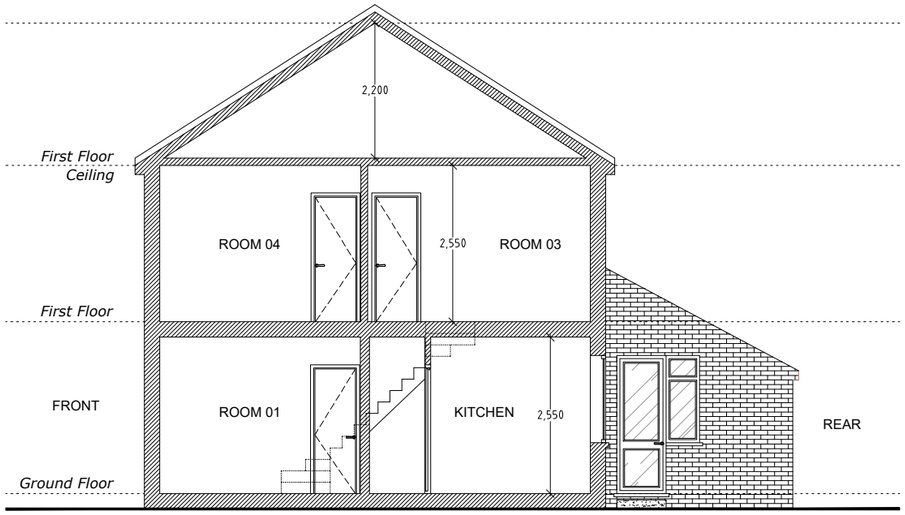

Existing Section A-A

Scale 1:100

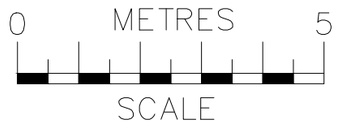

ajs Planning
info@ajsplanning.co.uk
020 81501820

NOTES
The contractors are to check all the dimensions, levels,drain runs and general condition of the site before works commence.

All works are to be carried out in accordance with current Building Regulations, British Standards, Code of Practice and Local Authority Requirements.

Project:
83-85 Oakdale Road,
London N4 1NU

Title: Existing
Side Elevations (1 & 2)
And Section A-A

Date:	Scale:
28.01.26	1:100 @ A3

Dwg. No.	Rev:
OR.83.85.EX.105	0