



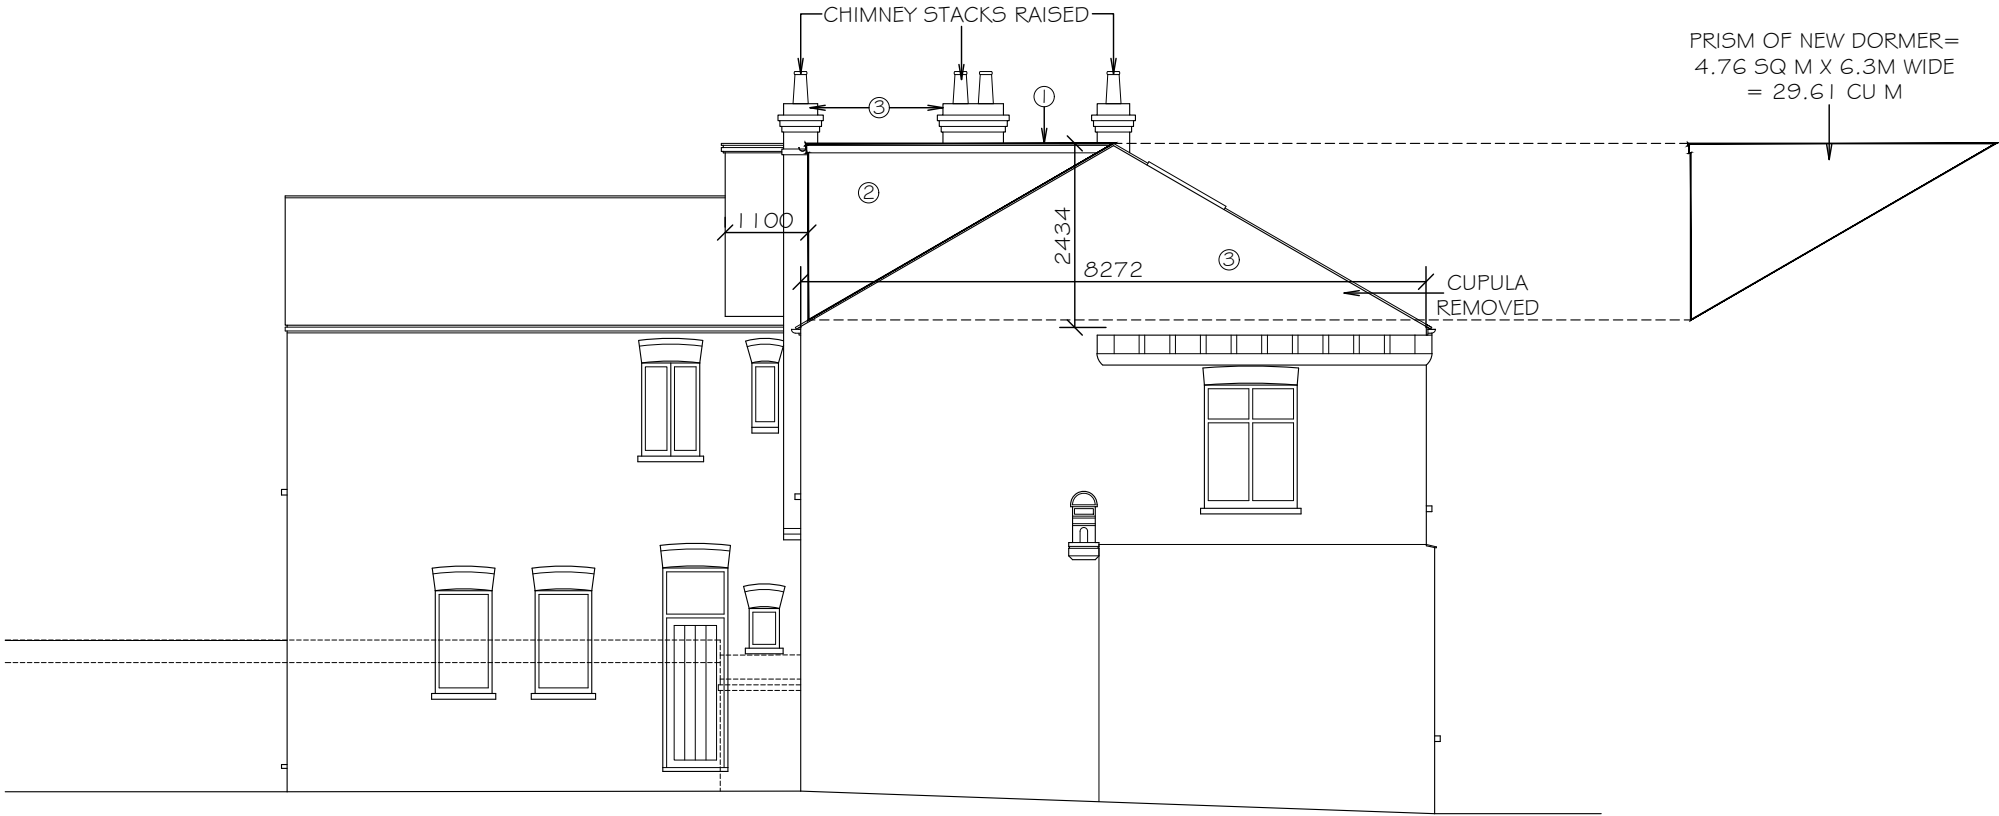

EXISTING SIDE ELEVATION

- MATERIALS:**
- ① 3 LAYER ROOF COVERING
 - ② BLUE/BLACK SLATE TO MATCH MAIN ROOF
 - ③ BRICKWORK TO MATCH EXISTING
 - ④ WHITE UPVC SLIDING SASH WINDOWS WITH CLEAR DOUBLE GLAZED UNITS
 - ⑤ BLACK PVC RAINWATER GOODS

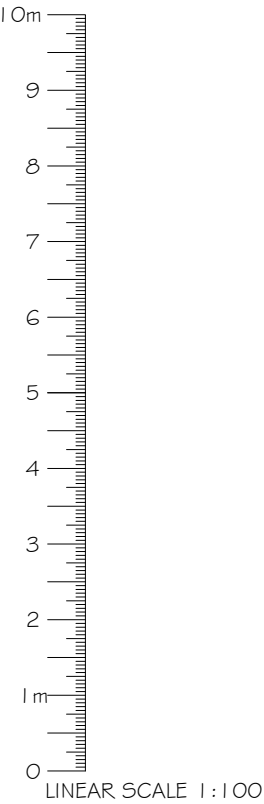

PROPOSED SIDE ELEVATION

HIP TO GABLE ROOF:
1.97M WIDE X 2.4M HIGH X 8.28M DEEP/G
=6.52 CU M
MINUS HALF OF HIP TO GABLE :
6.52 CU M/2
=3.26 CU M

PRISM OF NEW DORMER=
4.76 SQ M X 6.3M WIDE
= 29.61 CU M

REAR ADDITION=
6.36 SQ M X 1.1M DEEP
= 7 CU M

3.26 CU M + 29.61 CU M + 7 CU M
= 39.87 CU M
SO IS UNDER 40 CU M ALLOWANCE