




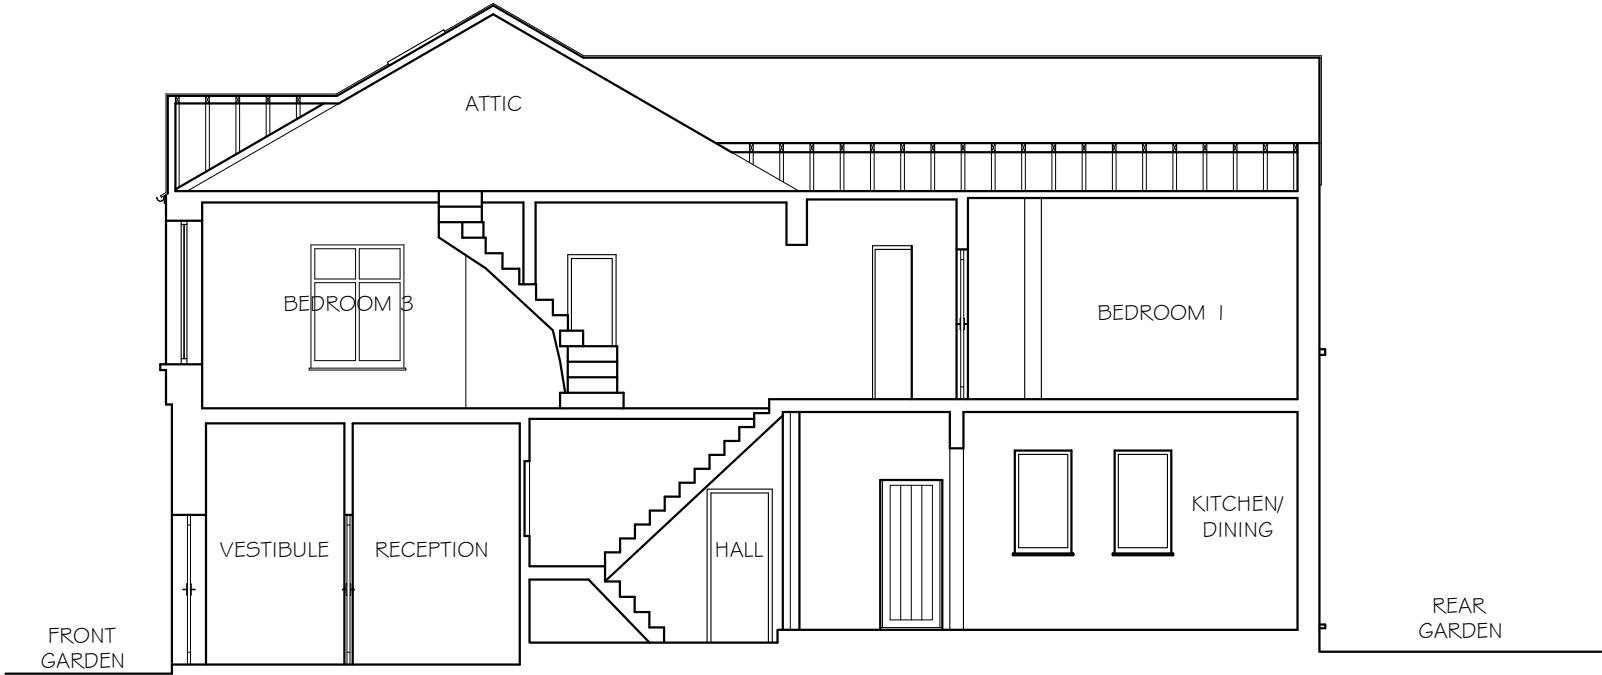

EXISTING SECTION B-B

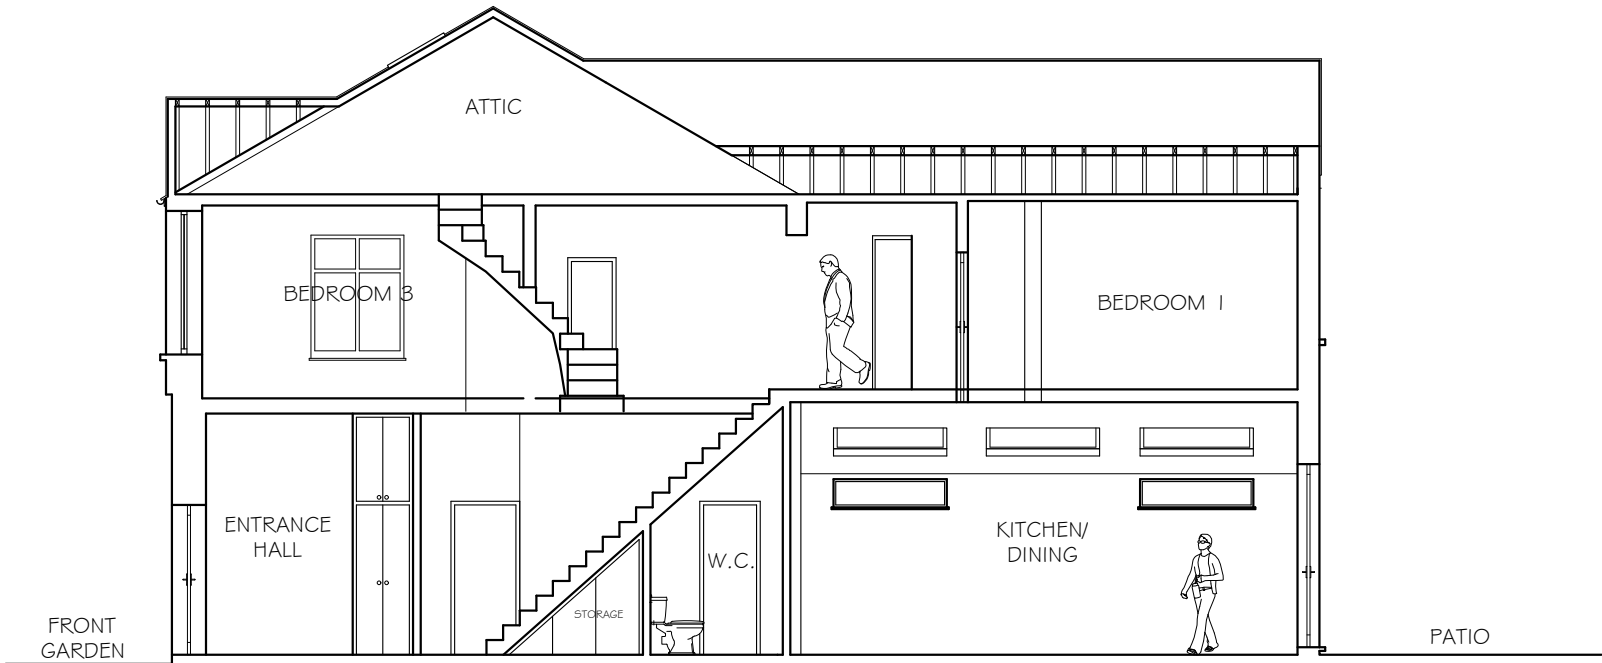

PROPOSED SECTION B-B

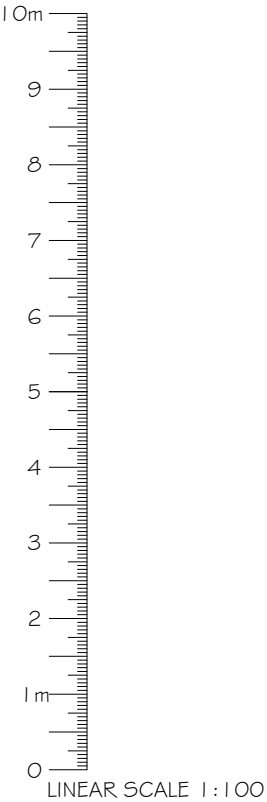

LINEAR SCALE 1 : 100