


Notes:
Varied red bricks to be used to match 33 Priory Road.
Painted timber door.

Windows to bedrooms and rooflight to be mirrored glass to maintain privacy.

Elevation to remain as approved in HGY/2020/3178

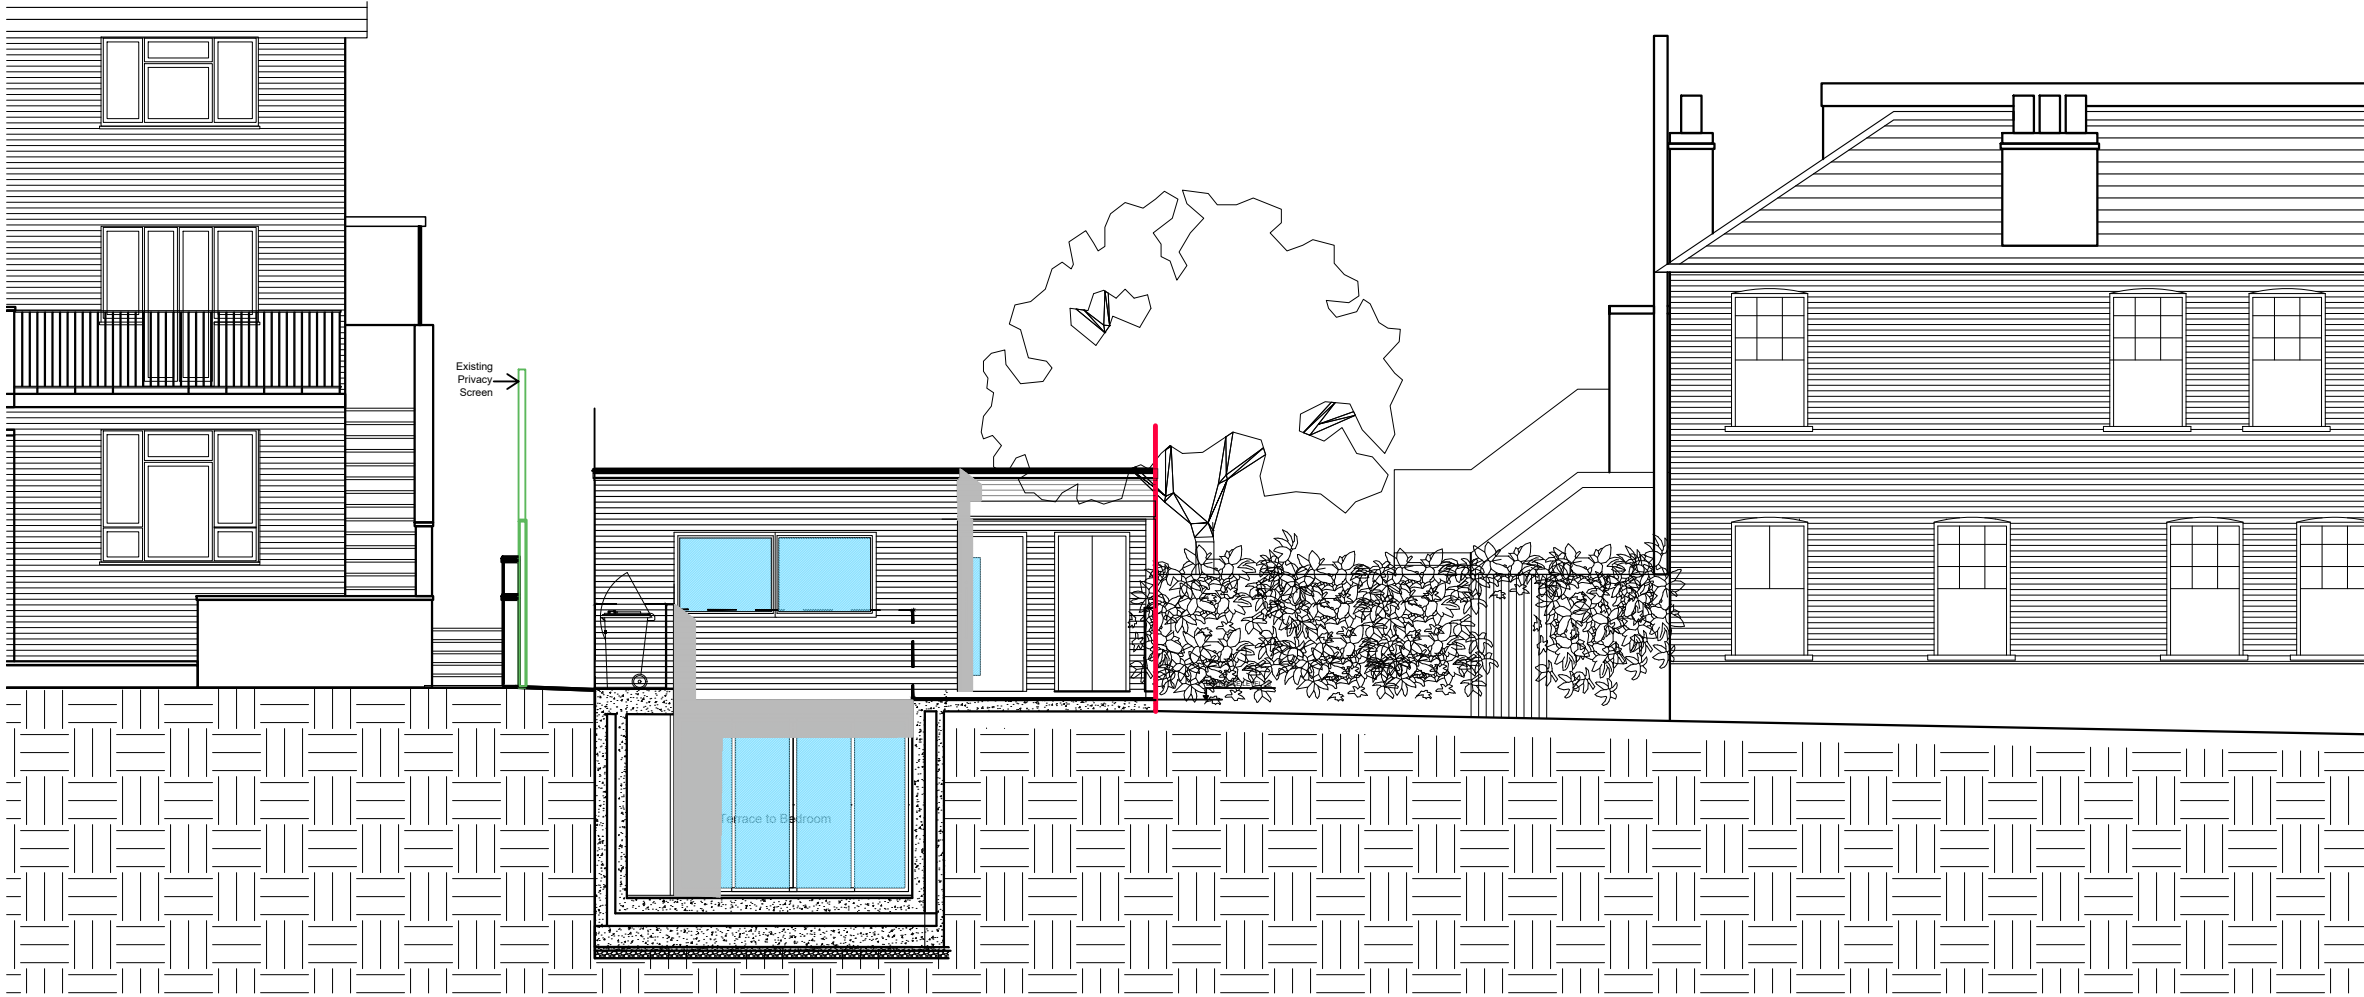

B A	29.01.2025 22.01.2025	WINDOWS ALTERED, WALL DELETED CLIENT MODIFICATIONS	RAL	RAL	LOREN DESIGN LTD ARCHITECTS 30 VALLANCE ROAD, LONDON, N22 7UB MOB:07932724180 email:richard@lorendesign.com	PROJECT: REDEVELOPMENT OF 3 GARAGES, REAR OF 33 PRIORY ROAD, N8 8LP (REDUCED DESIGN)	DRAWN: RAL		DATE: 29 JAN 2026		
							CHECKED: -		SCALE: 1:100@A3		
							SHEET OF: -		STATUS: PLANNING		
							PROJECT NO: 1579 RD		DRAWING NO. SEC 02 REV. B		
Rev.	Date		By		CLIENT: NEIL BROCK	TITLE: PROPOSED SECTION B - B					

A3 SHEET