



Notes:
Varied red bricks to be used to match 33 Priory Road.
Painted timber door.

Windows to bedrooms and rooflight to be mirrored glass to maintain privacy.

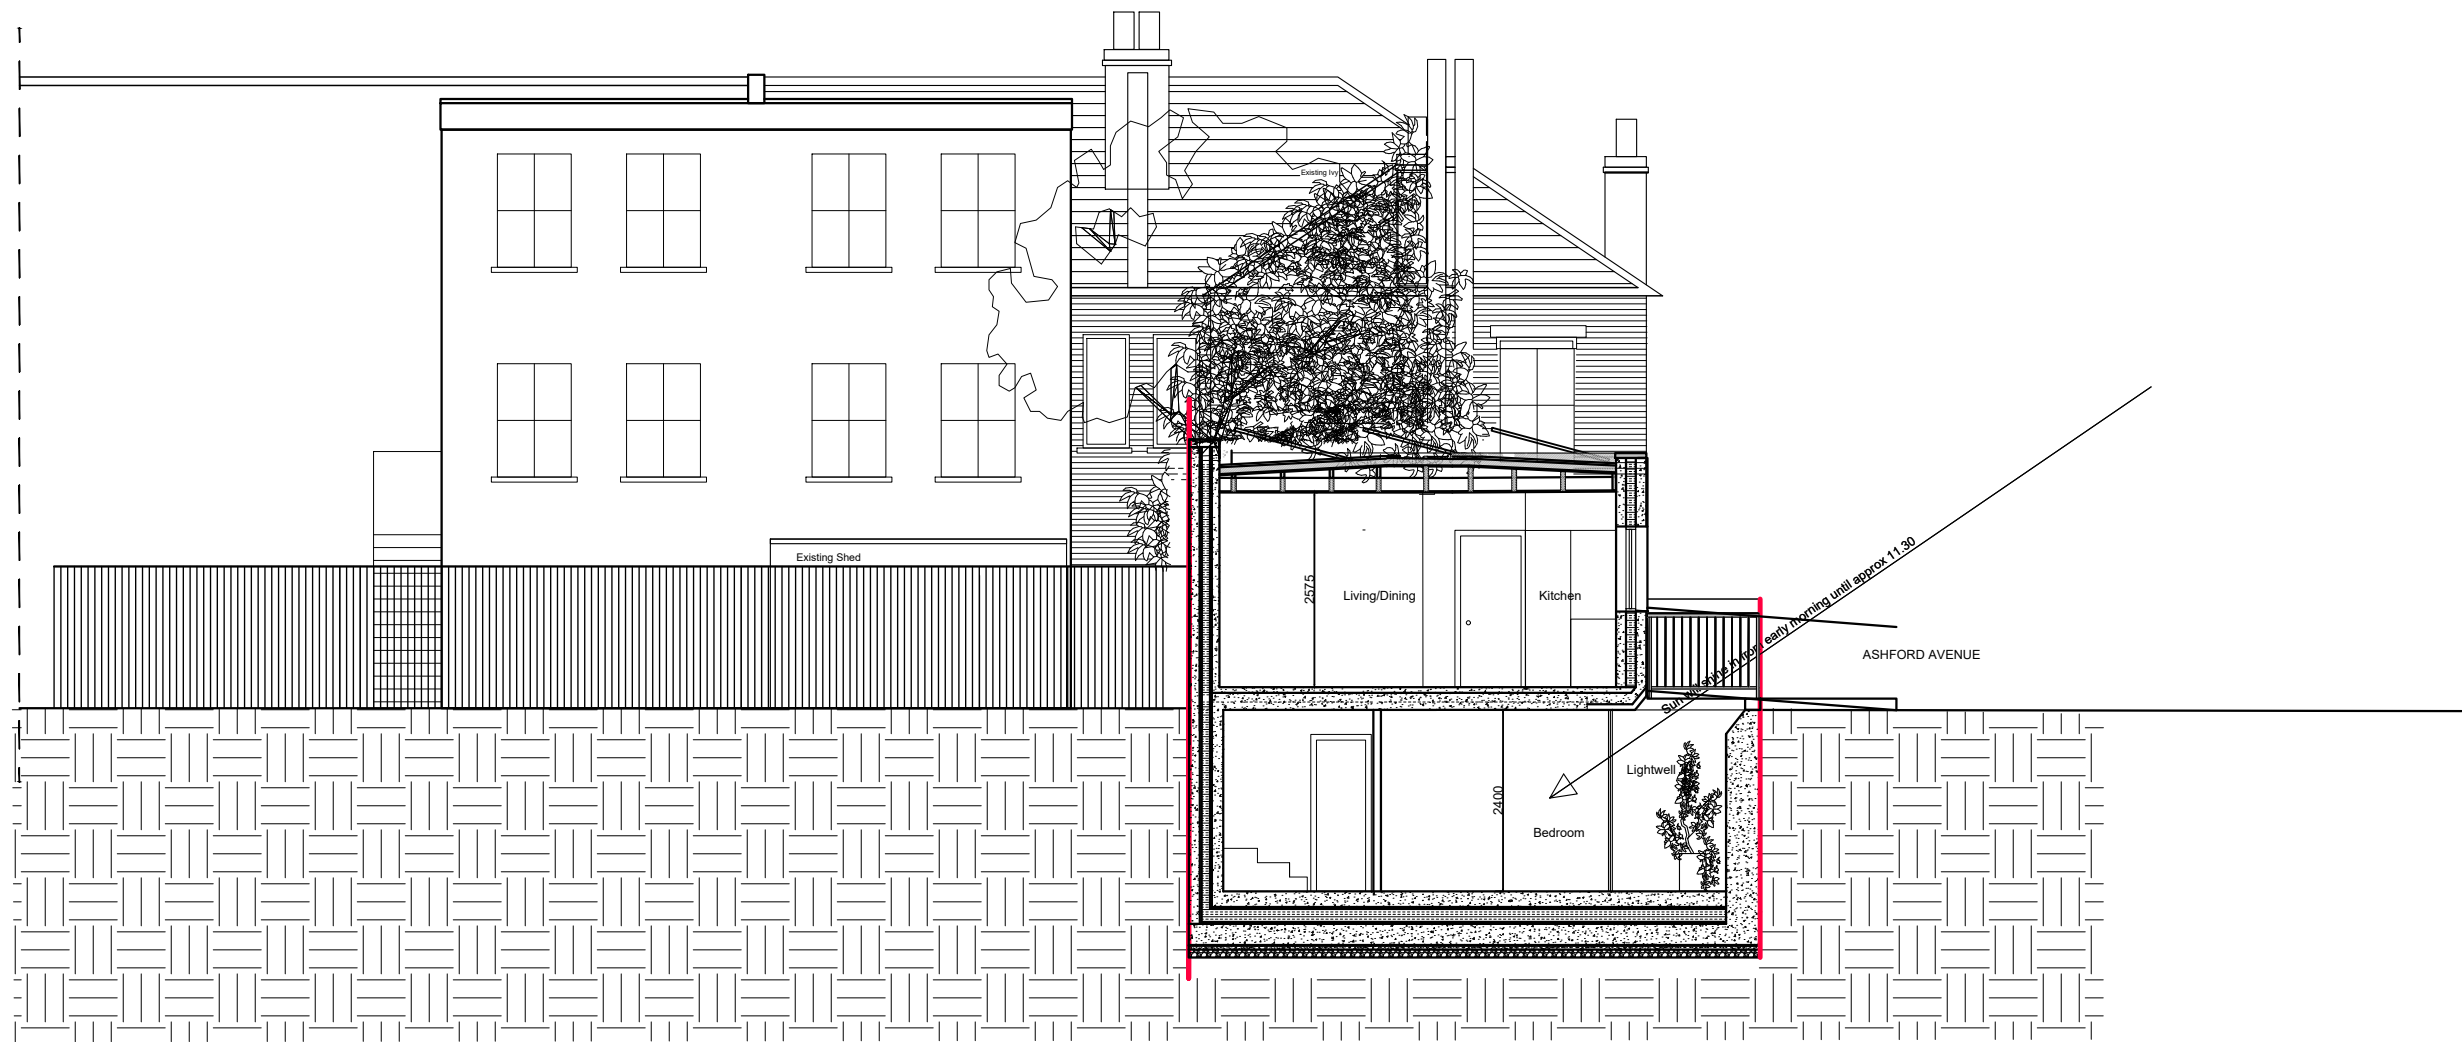

A3 SHEET

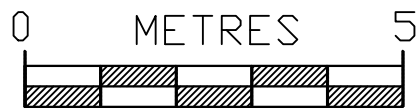

B A	29.01.2025 22.01.2025	INTERIOR UPDATED CLIENT MODIFICATIONS	RAL RAL	LOREN DESIGN LTD ARCHITECTS 30 VALLANCE ROAD, LONDON, N22 7UB MOB:07932724180 email:richard@lorendesign.com	PROJECT: REDEVELOPMENT OF 3 GARAGES, REAR OF 33 PRIORY ROAD, N8 8LP (REDUCED DESIGN)	DRAWN: RAL	DATE: 29 JAN 2026	
						CHECKED: -	SCALE: 1:100@A3	
					SHEET OF: -	STATUS: PLANNING		
					PROJECT NO: 1579/RD	DRAWING NO. SEC 01	REV. B	
Rev.	Date		By	CLIENT: NEIL BROCK	TITLE: PROPOSED SECTION A - A THROUGH LIGHTWELL			