


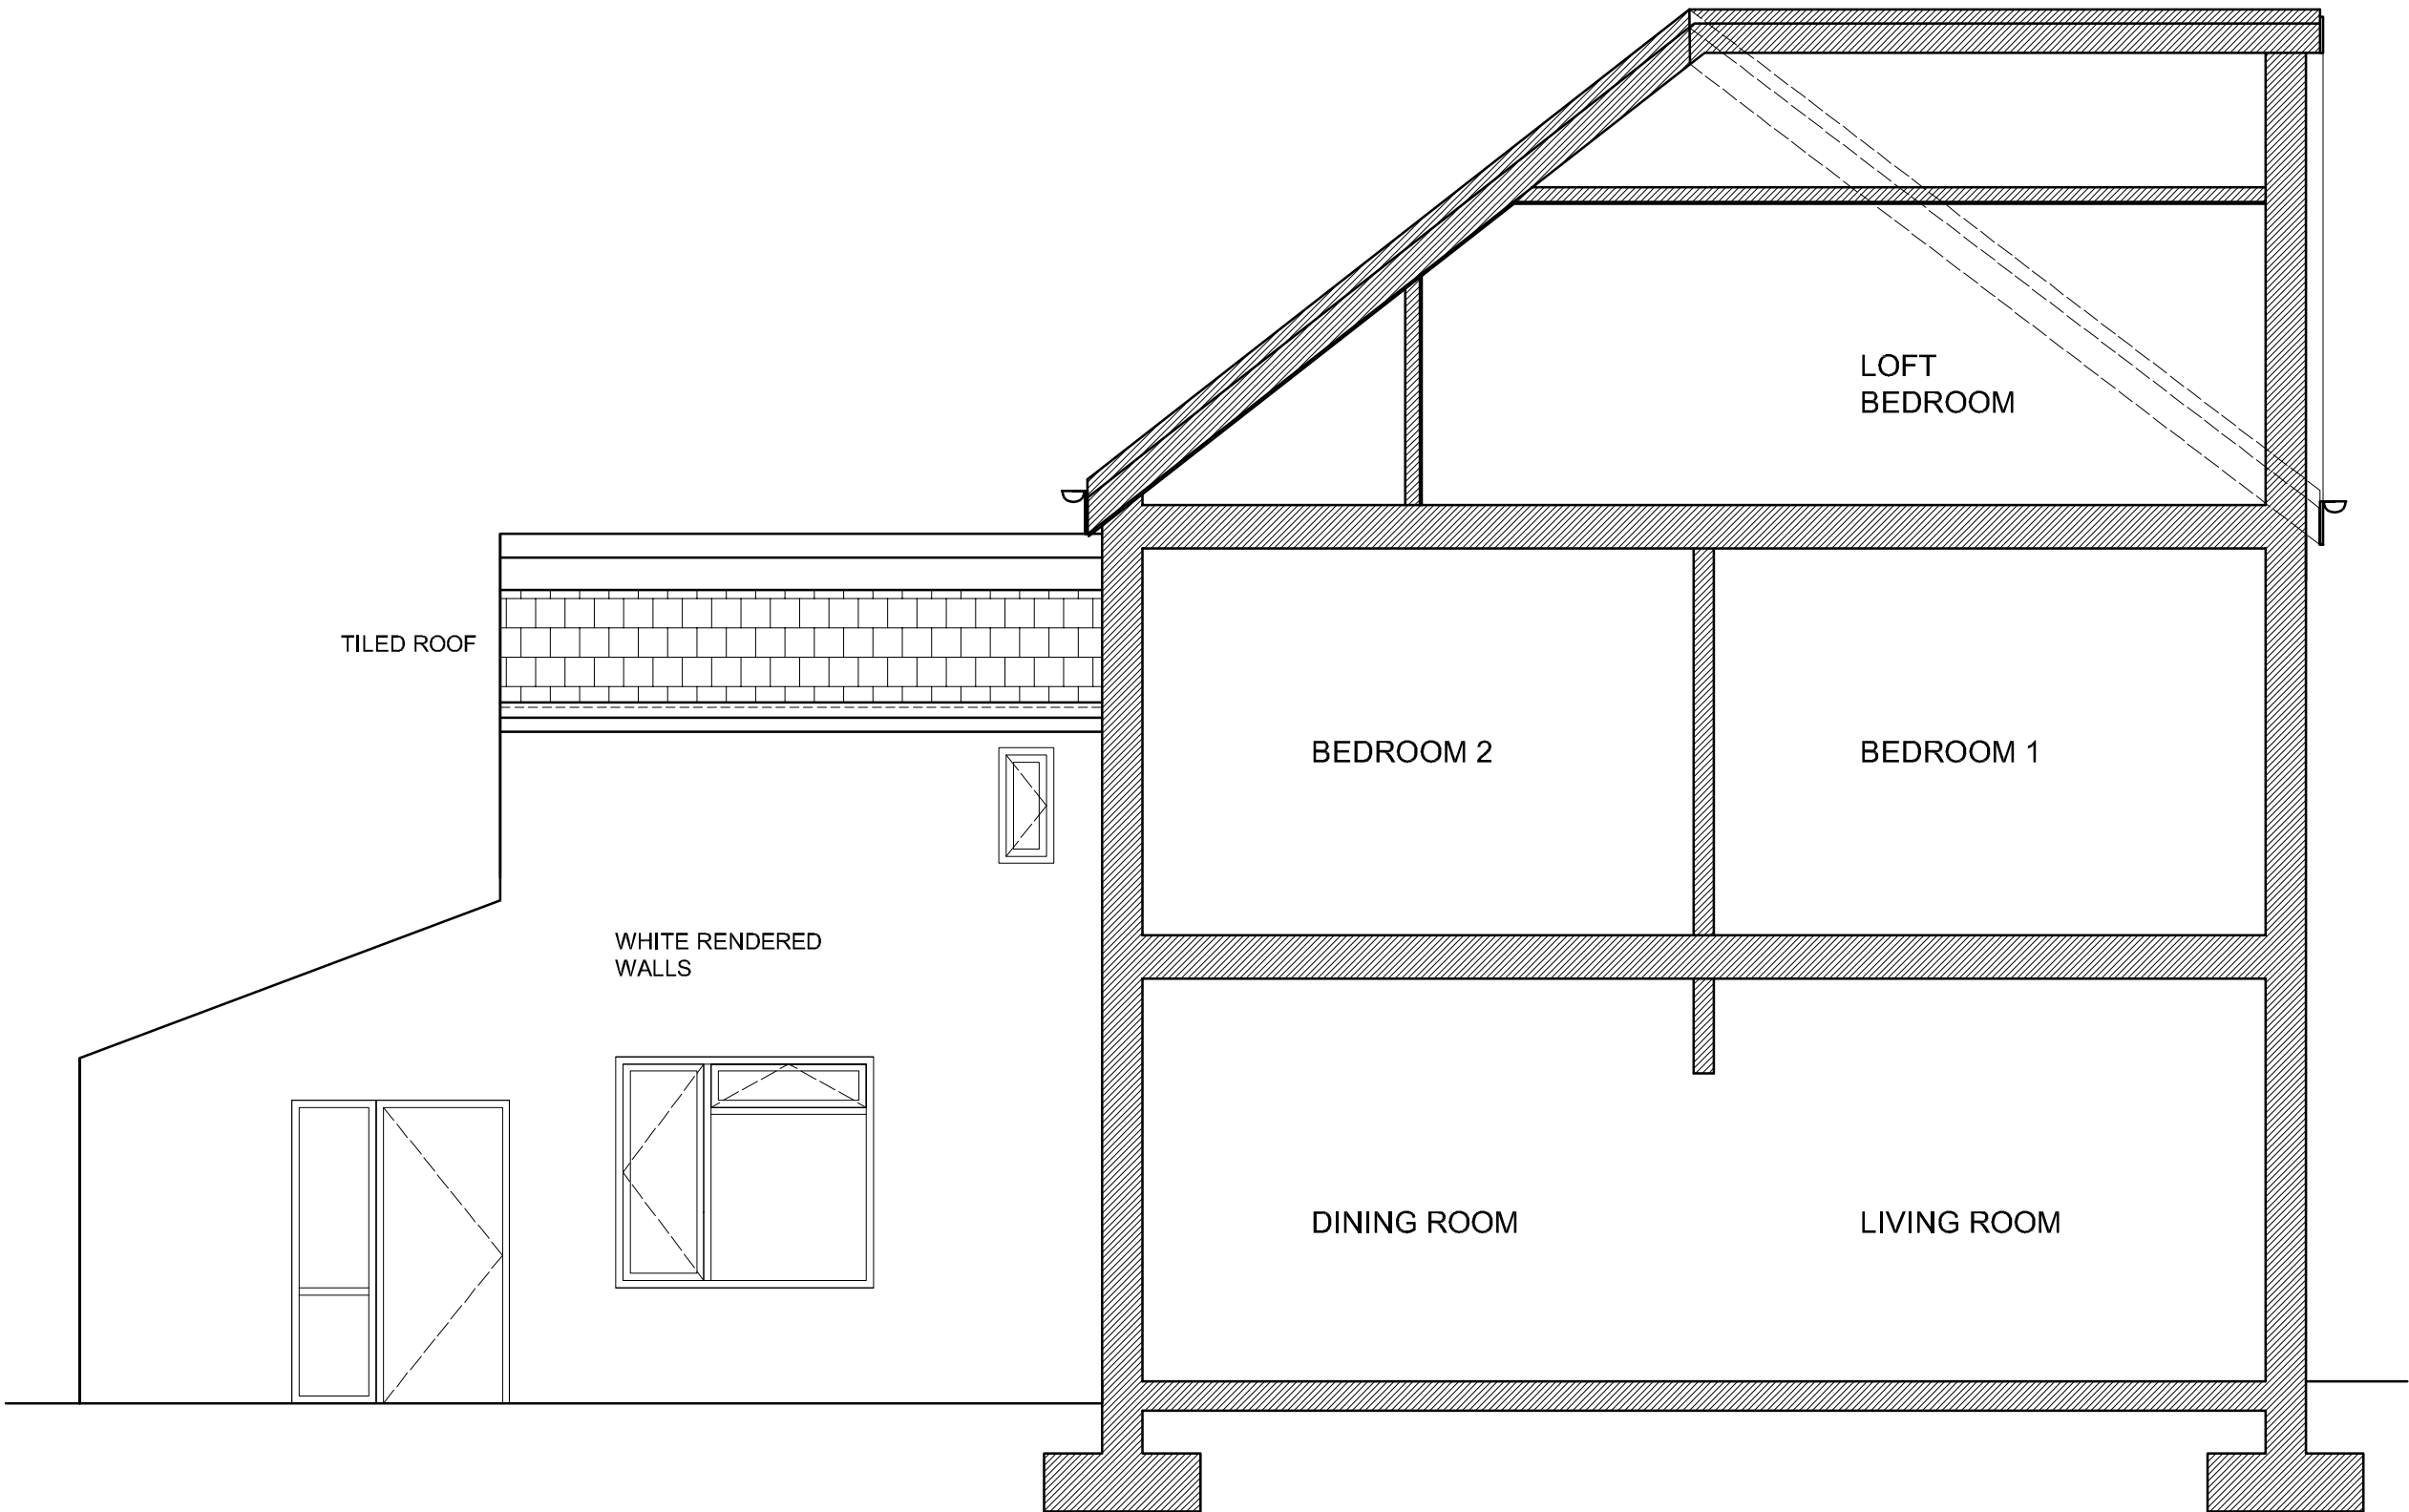

EXISTING SECTION



A	Planning	15/02/26	KL
rev	description	date	ap by
original by			
KL			

KIM LODGE ARCHITECTURAL DESIGN

client			
KIM LODGE			
project			
17 SHROPSHIRE ROAD - EXTENSION			
drawing			
EXISTING SECTION			
		plot date	
project number		scale	
2026. 01		1:50	
drawing number		rev	Issue status
30.02		A	Planning

This drawing is to be read in conjunction with all related drawings. Do not scale from this drawing. All dimensions must be checked and verified on site before commencing any work or producing shop drawings. The originator should be notified immediately of any discrepancy. The information in this drawing remains the intellectual property of the authors. It must not be altered or reproduced without express consent of the authors.