



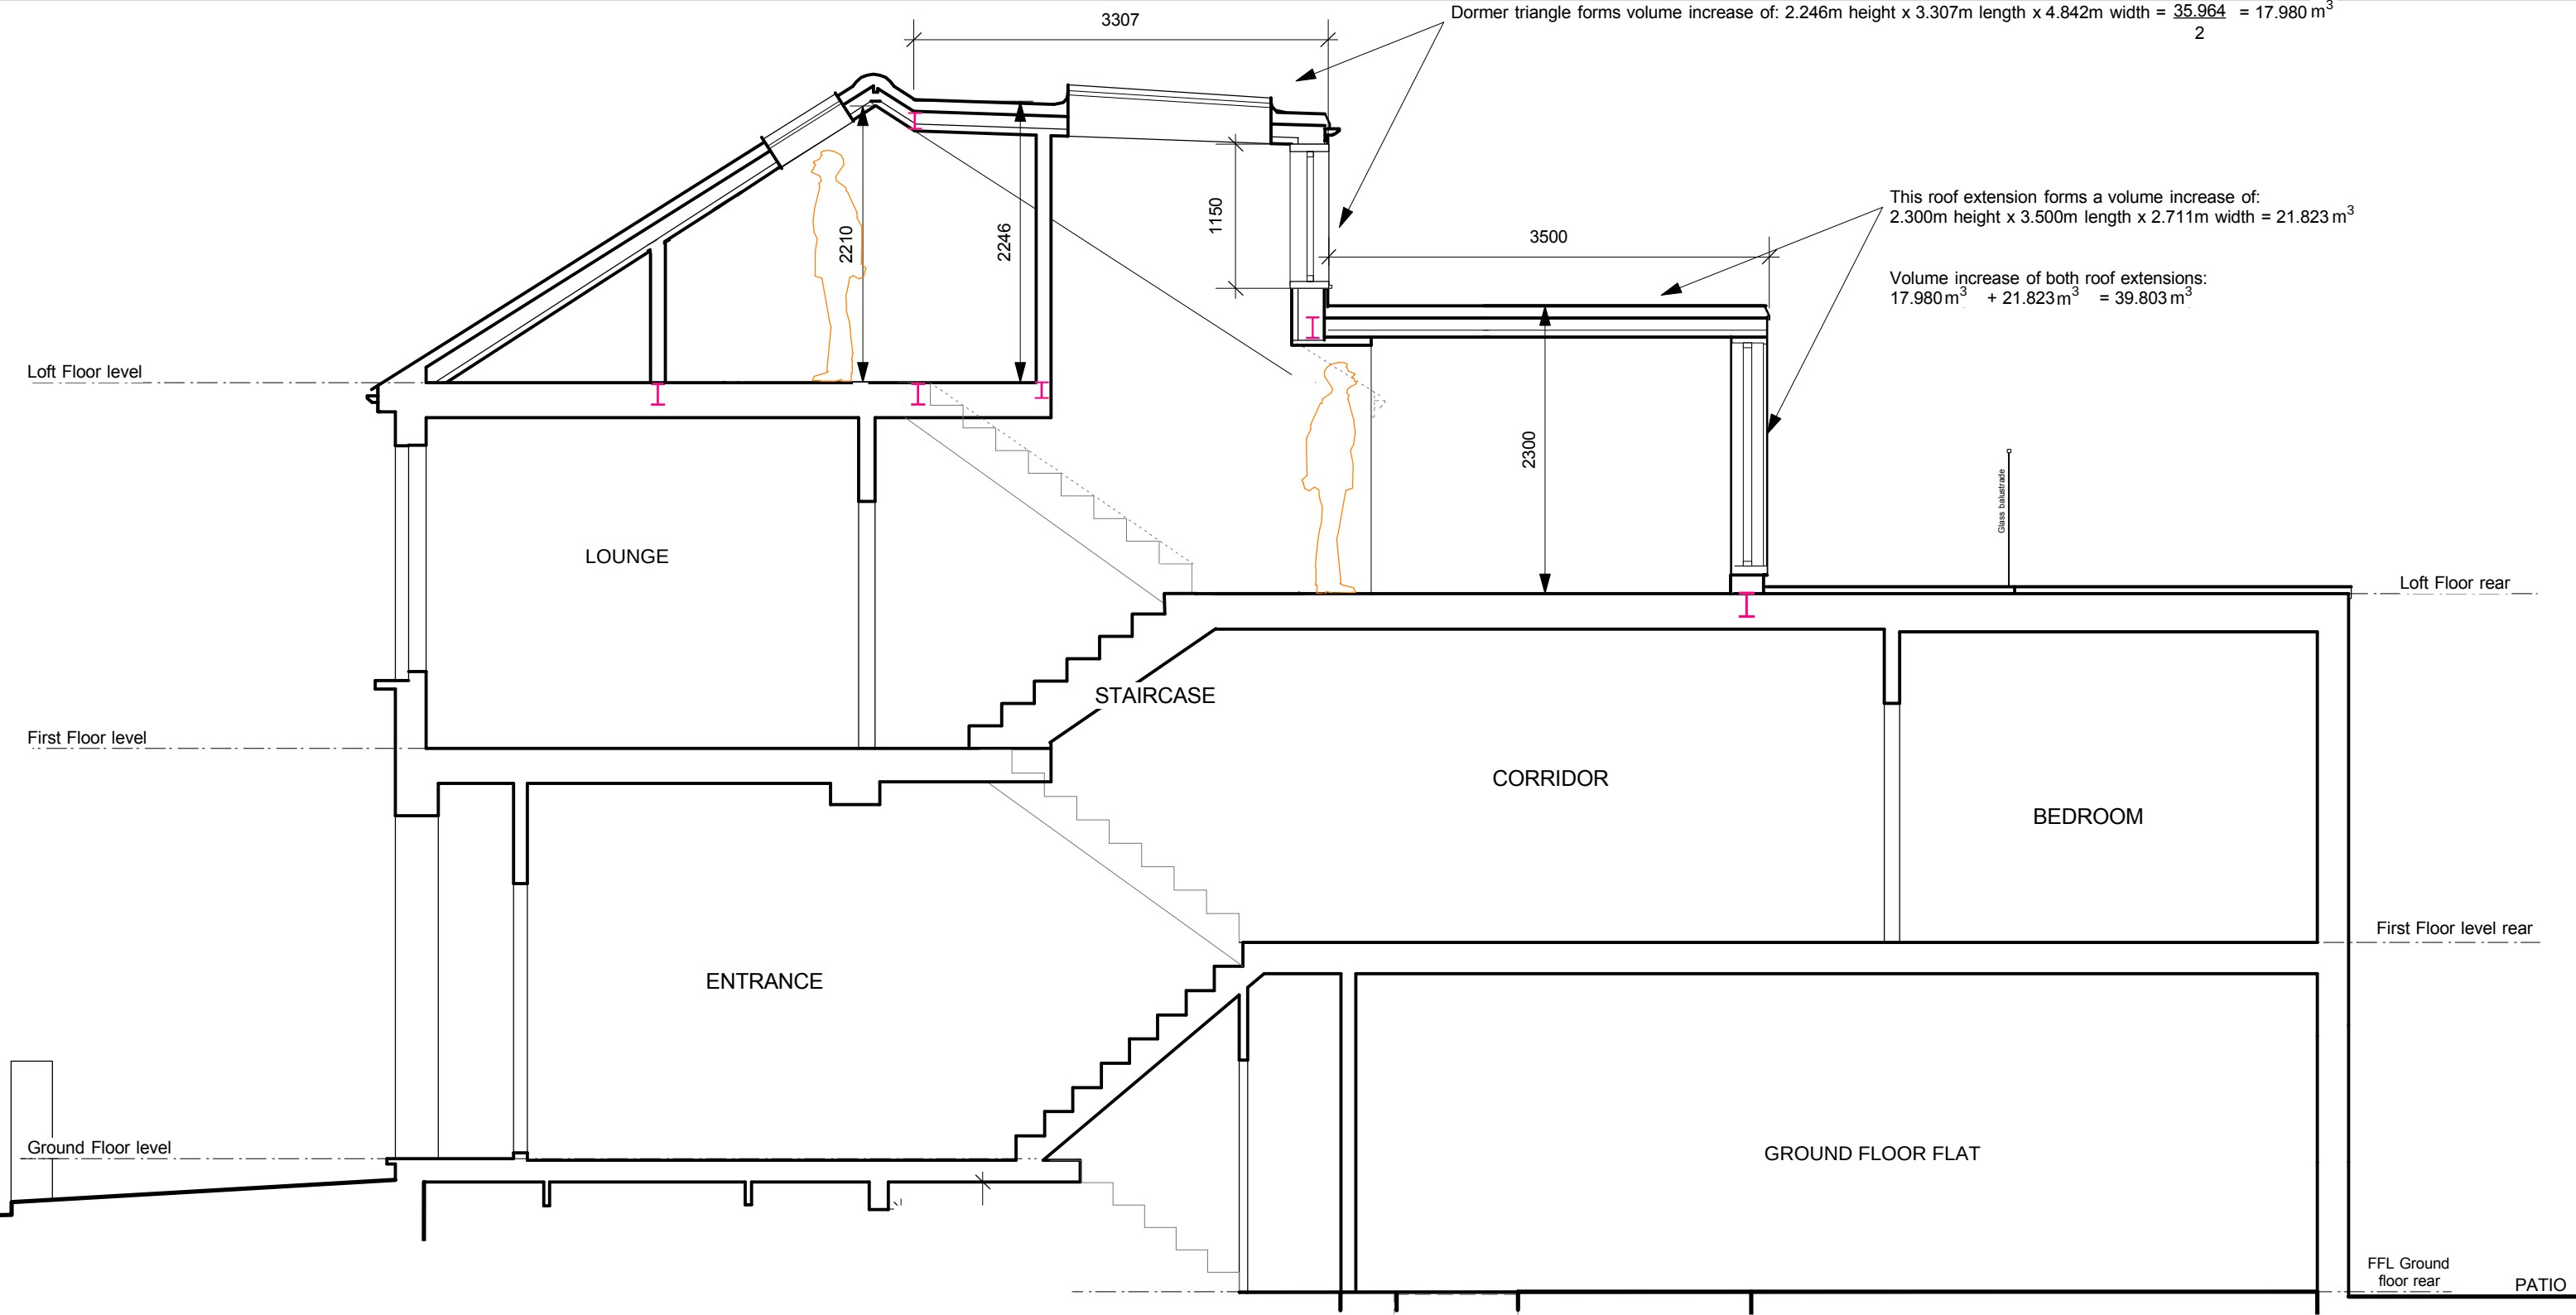

Proposed Section AA

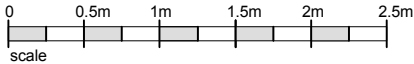

ADDRESS: 33B MATTISON ROAD LONDON N4 1BG	DETAILS: LOFT CONVERSION Proposed Section	SCALE: 1:50 @A3	DATE: December 2025
		DRAWING NO:	
		33/16	