Existing Front Elevation

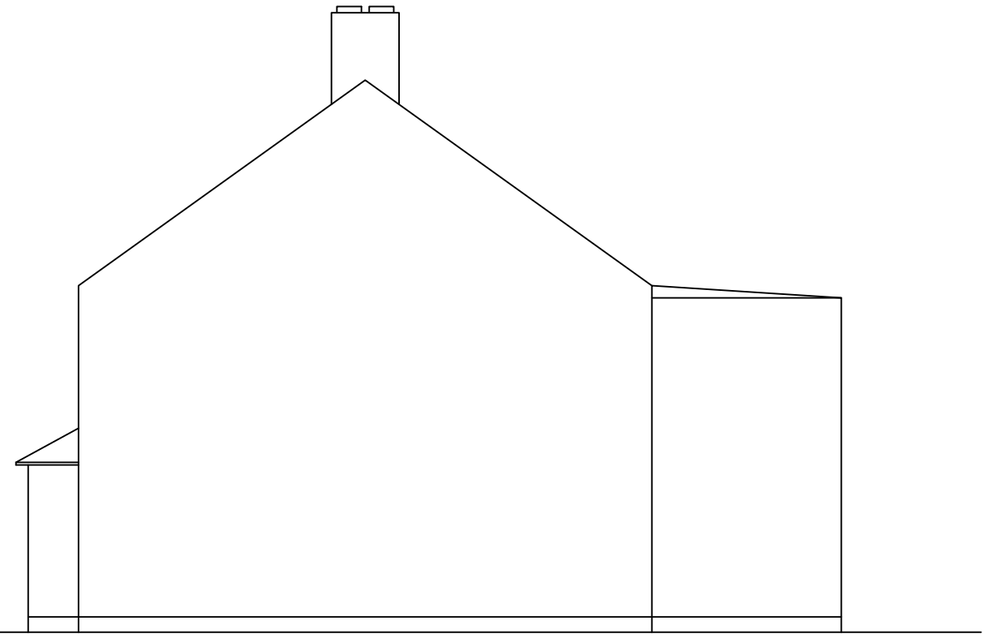

Existing Right Side Elevation

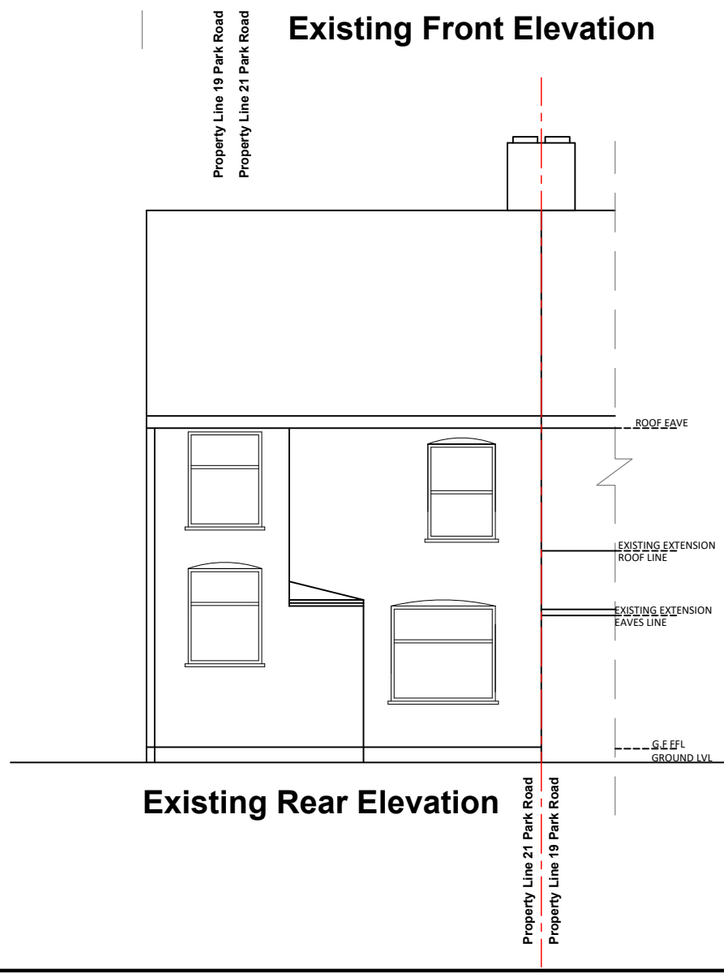

Existing Rear Elevation

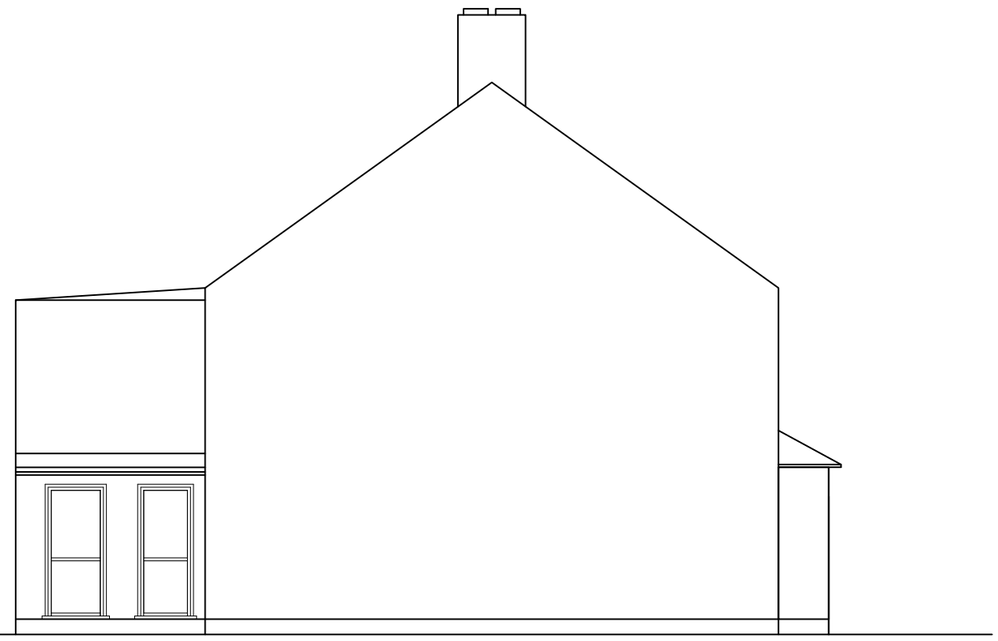

Exsting Left Side Elevation

DWIP consultants ltd

32 Castle Close CV3 5JA
TEL: 024 7676 3699
EMAIL: studio@dwipcon.com

NOTES;

COPYRIGHT OF DESIGNS SHOWN HEREIN IS RETAINED BY THIS OFFICE AND AUTHORITY IS REQUIRED FOR ANY REPRODUCTION.

CONTRACTOR TO VERIFY ALL DIMENSIONS ON SITE BEFORE COMMENCING WORK. FIGURED DIMENSIONS GIVEN ARE TO BE TAKEN IN PREFERENCE TO SCALING.

ALL CONSTRUCTION SHALL COMPLY WITH THE CURRENT EDITION OF THE LOCAL BUILDING CODES & REGULATIONS AND ALL OTHER APPLICABLE CODES, ORDINANCES AND STATUTES.

SHOP DRAWINGS SHALL BE PROVIDED AS REQUIRED FOR MILLWORK/ CUSTOM AND METAL INTERIOR ARCHITECTURAL DETAILS.

Keyplan:

Scale 1:100
0 1 2 M

Rev.	Date	Description	Rev. by

Client:

MR. YUSUF GUVEN
MRS. SERAY GENC GUVEN

Project Name:

PROPOSED SINGLE-STOREY REAR EXTENSION AND ALTERATIONS TO FRONT ELEVATION AT 21 PARK ROAD, LONDON N11 2QE

Drawing Title:

ELEVATIONS - EXISTING

Status:

Householder Planning Permission

Scale:	Drawn By:	Project No.
1:100 @ A3	AR	J2026102

Date	Drawing No.	Revision
FEB 25	AR PL YG 201	00