




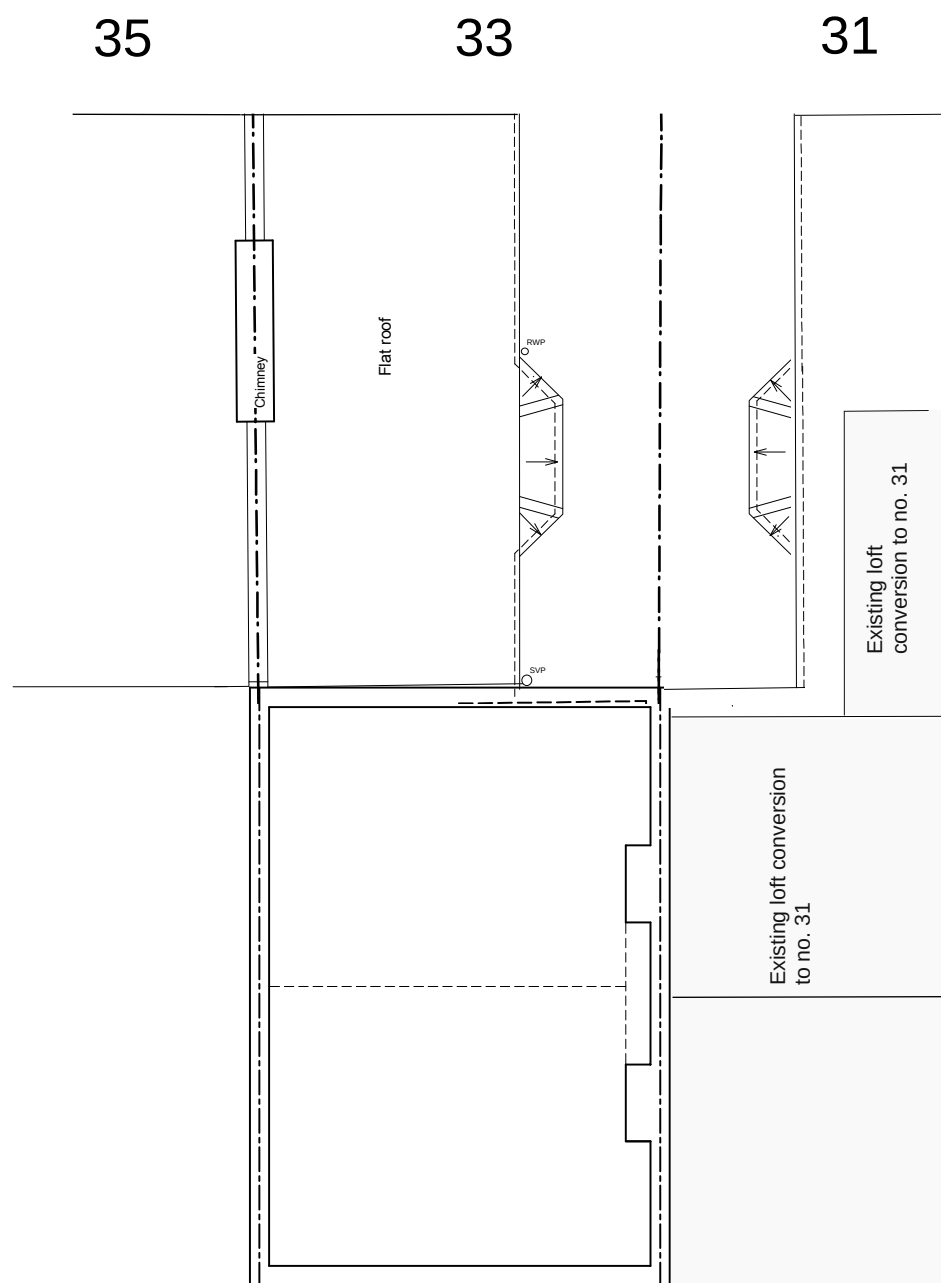

Existing Loft

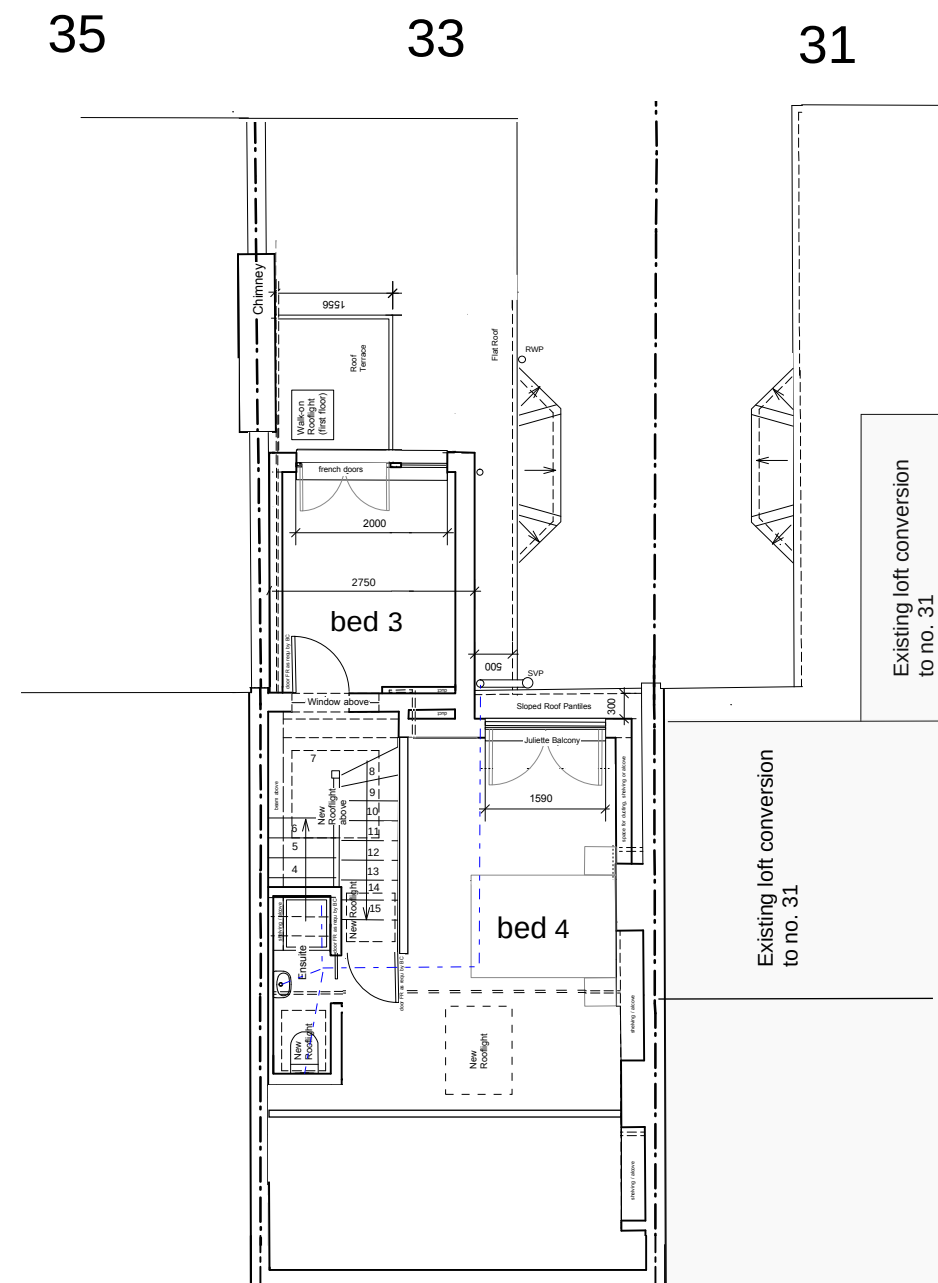

Proposed Loft

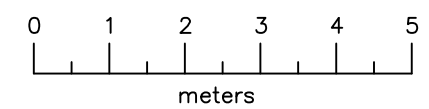

ADDRESS: 33B MATTISON ROAD LONDON N4 1BG	DETAILS: LOFT CONVERSION Existing and Proposed Loft Floor	SCALE: 1:100@A3	DATE: December 2025
		DRAWING NO: 33/02	