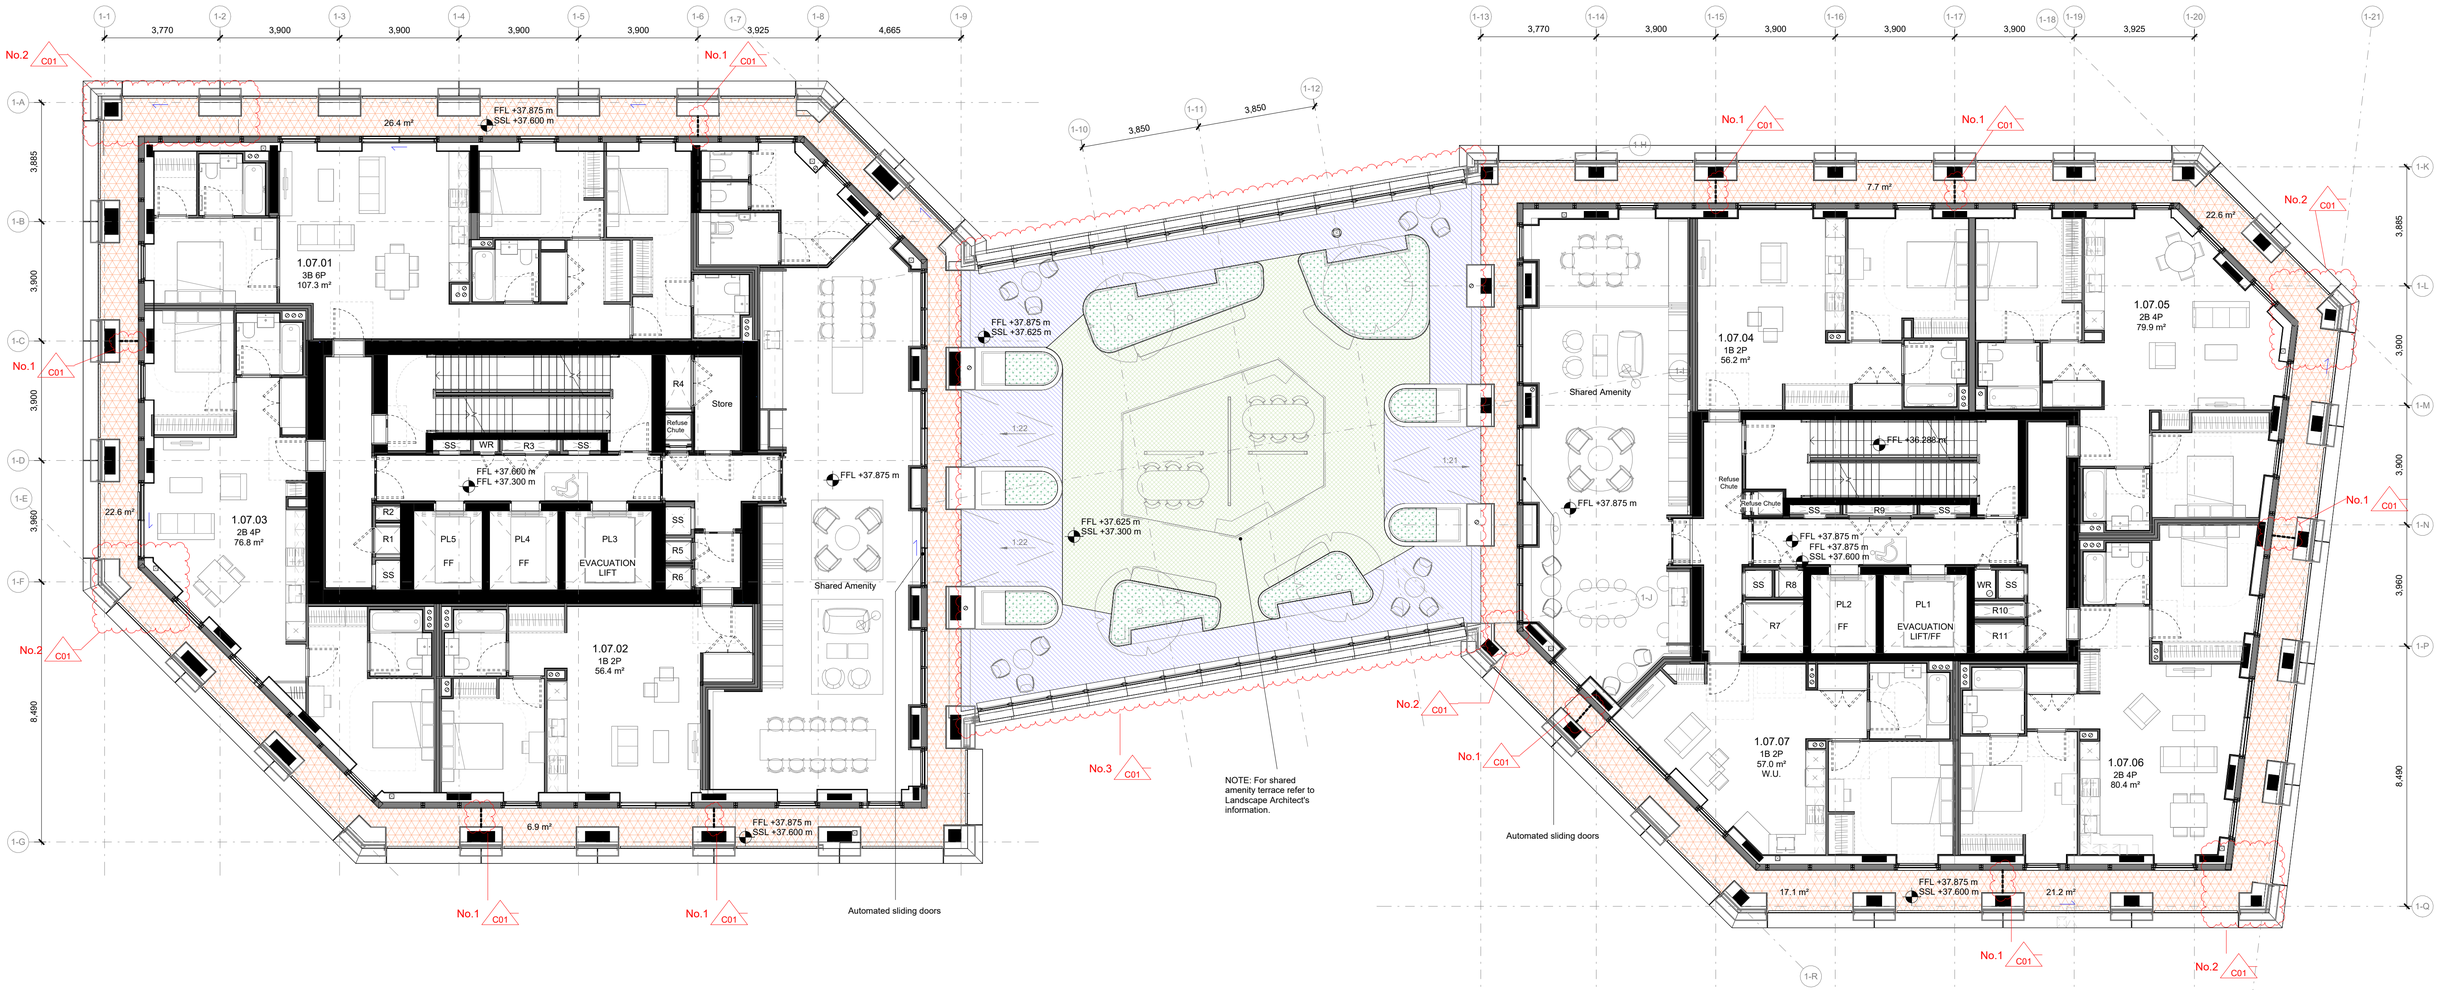

KEY

- ROO-101 Brown Roof
- ROO-102 Blue Roof
- ROO-103 Private Terraces Top Floor
- ROO-104 Private Terrace Level 7
- ROO-105 Raised Communal Terrace
- ROO-106 Communal Terrace
- ROO-107 Communal Terrace
- ROO-108 MEP Louvres
- ROO-109 Intensive Green Roof
- ROO-110 Recessed Balconies
- ROO-111 Insulated Recessed Balconines

Notes

- Drawings to be printed in color and read in conjunction with TH-IS-XX-001-22061-20-100s series and TH-IS-XX-001-22061-20-400 series.

- For roof finishes and landscape design please refer to Macfarlane drawings.

No.4 C01

- Specialist Sub-Contractor remains responsible for the design to obtain the certificate and the warranty for any roofing system and material selection.

Refer to Specialist Sub-Contractor documentation for roof build-ups specification and performance, including u-values.

REV	DATE	DESCRIPTION
P00	14/06/24	S3 FOR REVIEW
C01	31/01/25	S4 ISSUE FOR CONSTRUCTION

Revision notes:
1. Privacy screens added in lieu of planters
2. Planter omitted
3. Latest Landscape Architects' terrace layout shown indicatively
4. Notes updated

CONSULTANTS	
CLIENT:	ARGENT RELATED
CONTRACTOR / PRINCIPAL DESIGNER:	MIDGARD
PROJECT MANAGER:	GTMS
COST CONSULTANT:	FAITHFUL+GOULD
PLANNING CONSULTANT:	QUOD
ARCHITECT & LEAD DESIGNER:	AHMM
STRUCTURAL ENGINEER:	WHITBY WOOD
CIVIL ENGINEER:	WHITBY WOOD
SERVICES ENGINEER:	LOOP ENGINEERING
PUBLIC HEALTH ENGINEER:	LOOP ENGINEERING
FACADE CONSULTANT:	BURO HAPPOLD
FACADE DESIGNER:	MDS
ACOUSTIC CONSULTANT:	SANDY BROWN
FIRE CONSULTANT:	OFR CONSULTANTS
VERTICAL TRANSPORT CONSULTANT:	LOOP ENGINEERING
BREEAM CONSULTANT:	MDS

NOTE

When this drawing is issued in uncontrolled CAD format it will be accompanied by a PDF version and is issued to enable the recipient to prepare their own documents / models / drawings for which they are solely responsible.
The recipient should report all drawing errors, omissions and discrepancies to the architect. All dimensions should be checked on site by the contractor and such dimensions shall be the contractor 's responsibility. Allford Hall Monaghan Morris Limited (AHMM) accepts no responsibility or liability for:
- any use of this drawing by parties other than the party for whom it was prepared or for purposes other than those for which it was prepared
- any alterations or additions to or discrepancies arising out of changes to the background information on which the drawings are based that was current at the time of issue, and which occur to that information after it has been issued by AHMM
- any loss or degradation of the information held in this drawing resulting from the translation from the original file format to any other file format or from the recipients reading of it in any other programme or any version of the programme other than that which was used to prepare it
- the accuracy of survey information provided by others or for any costs, claims, proceedings and expenses arising out of reliance on such information
- any scaling from this drawing other than by the local planning authority solely for the purposes of the planning application to which it relates
- any modifications or changes made to it without prior written consent of AHMM

LOCATION

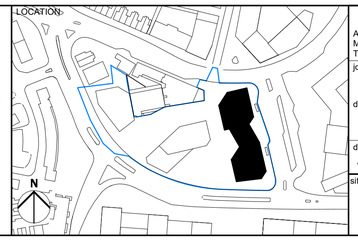

ALLFORD HALL MONAGHAN MORRIS
ARCHITECTS Ltd
MORELANDS, 5-23 OLD STREET LONDON EC1V 9HL
TEL 020 7251 5261 FAX 020 7251 5123 WEB WWW.AHMM.CO.UK

job title
TOTTENHAM HALE FERRY ISLAND

drawing title / location
BUILDING 1 - LEVEL 07 ROOFS SCOPE

drawn by	checked	scale	status
JGA	AM	As indicated@A1,	CONSTRUCTION

site - project	building	number	role	project	class	drawing no	revision
TH-IS-01-001-A-22061-27-157							C01

© Allford Hall Monaghan Morris Limited