

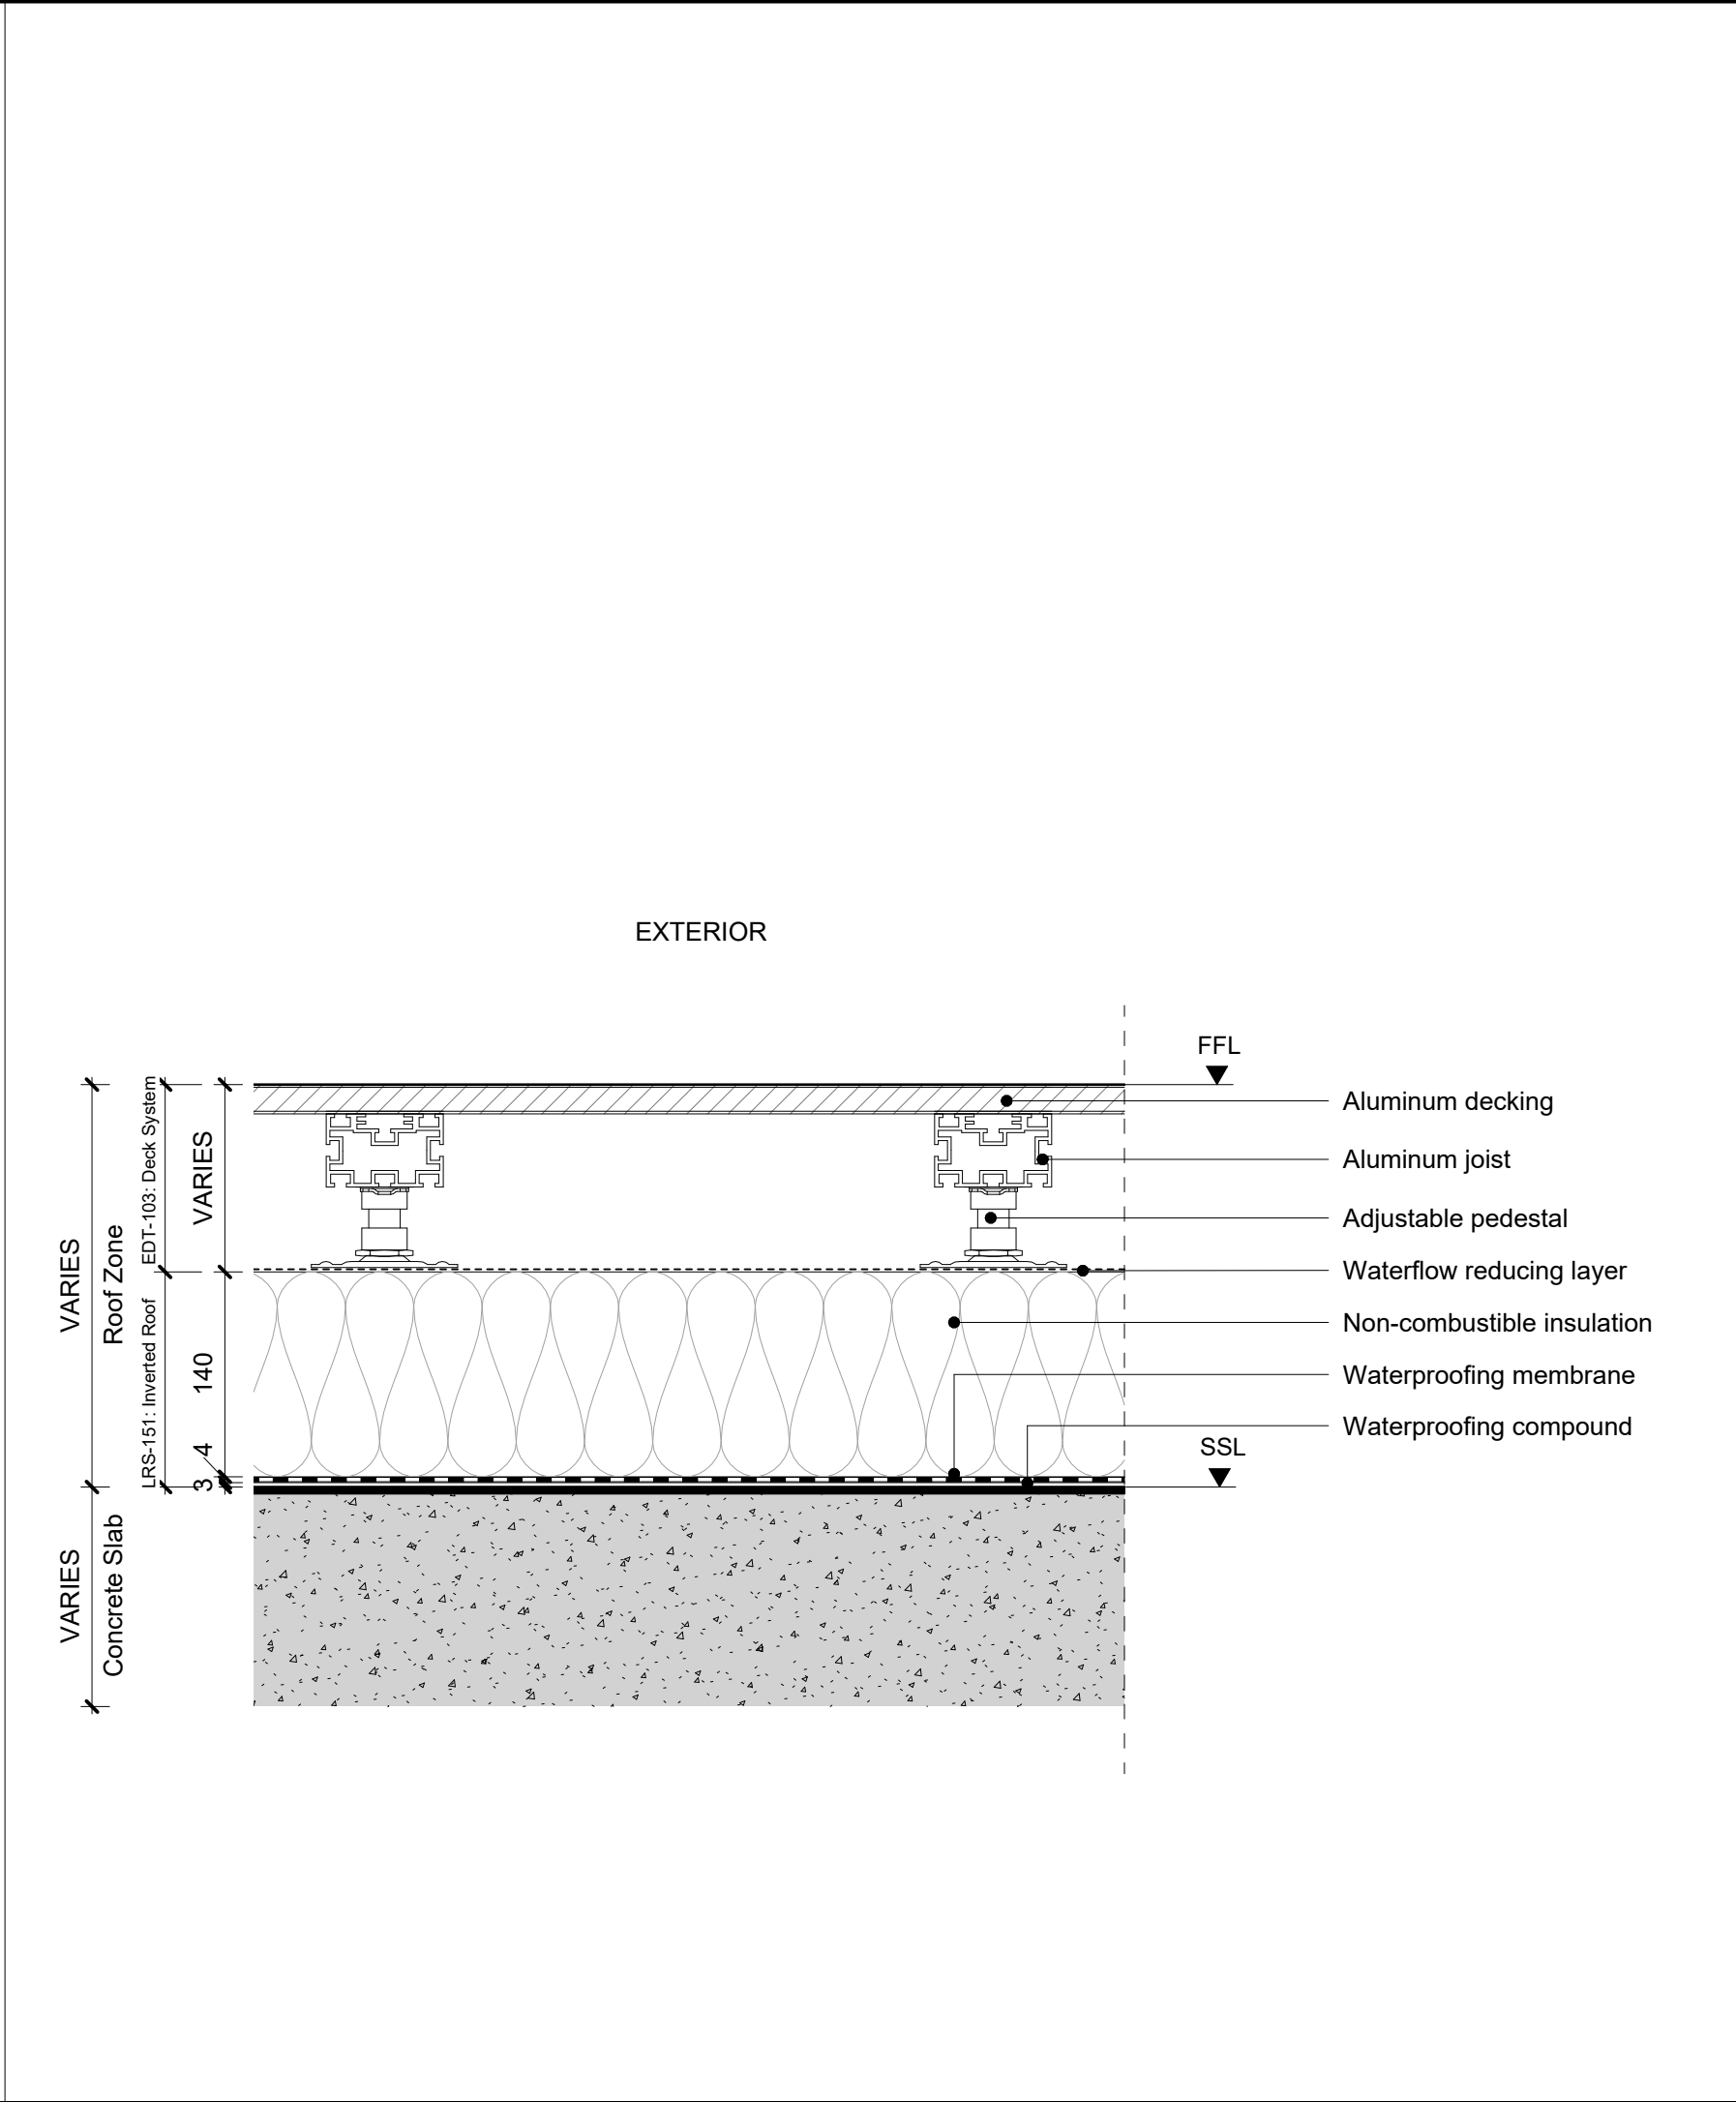
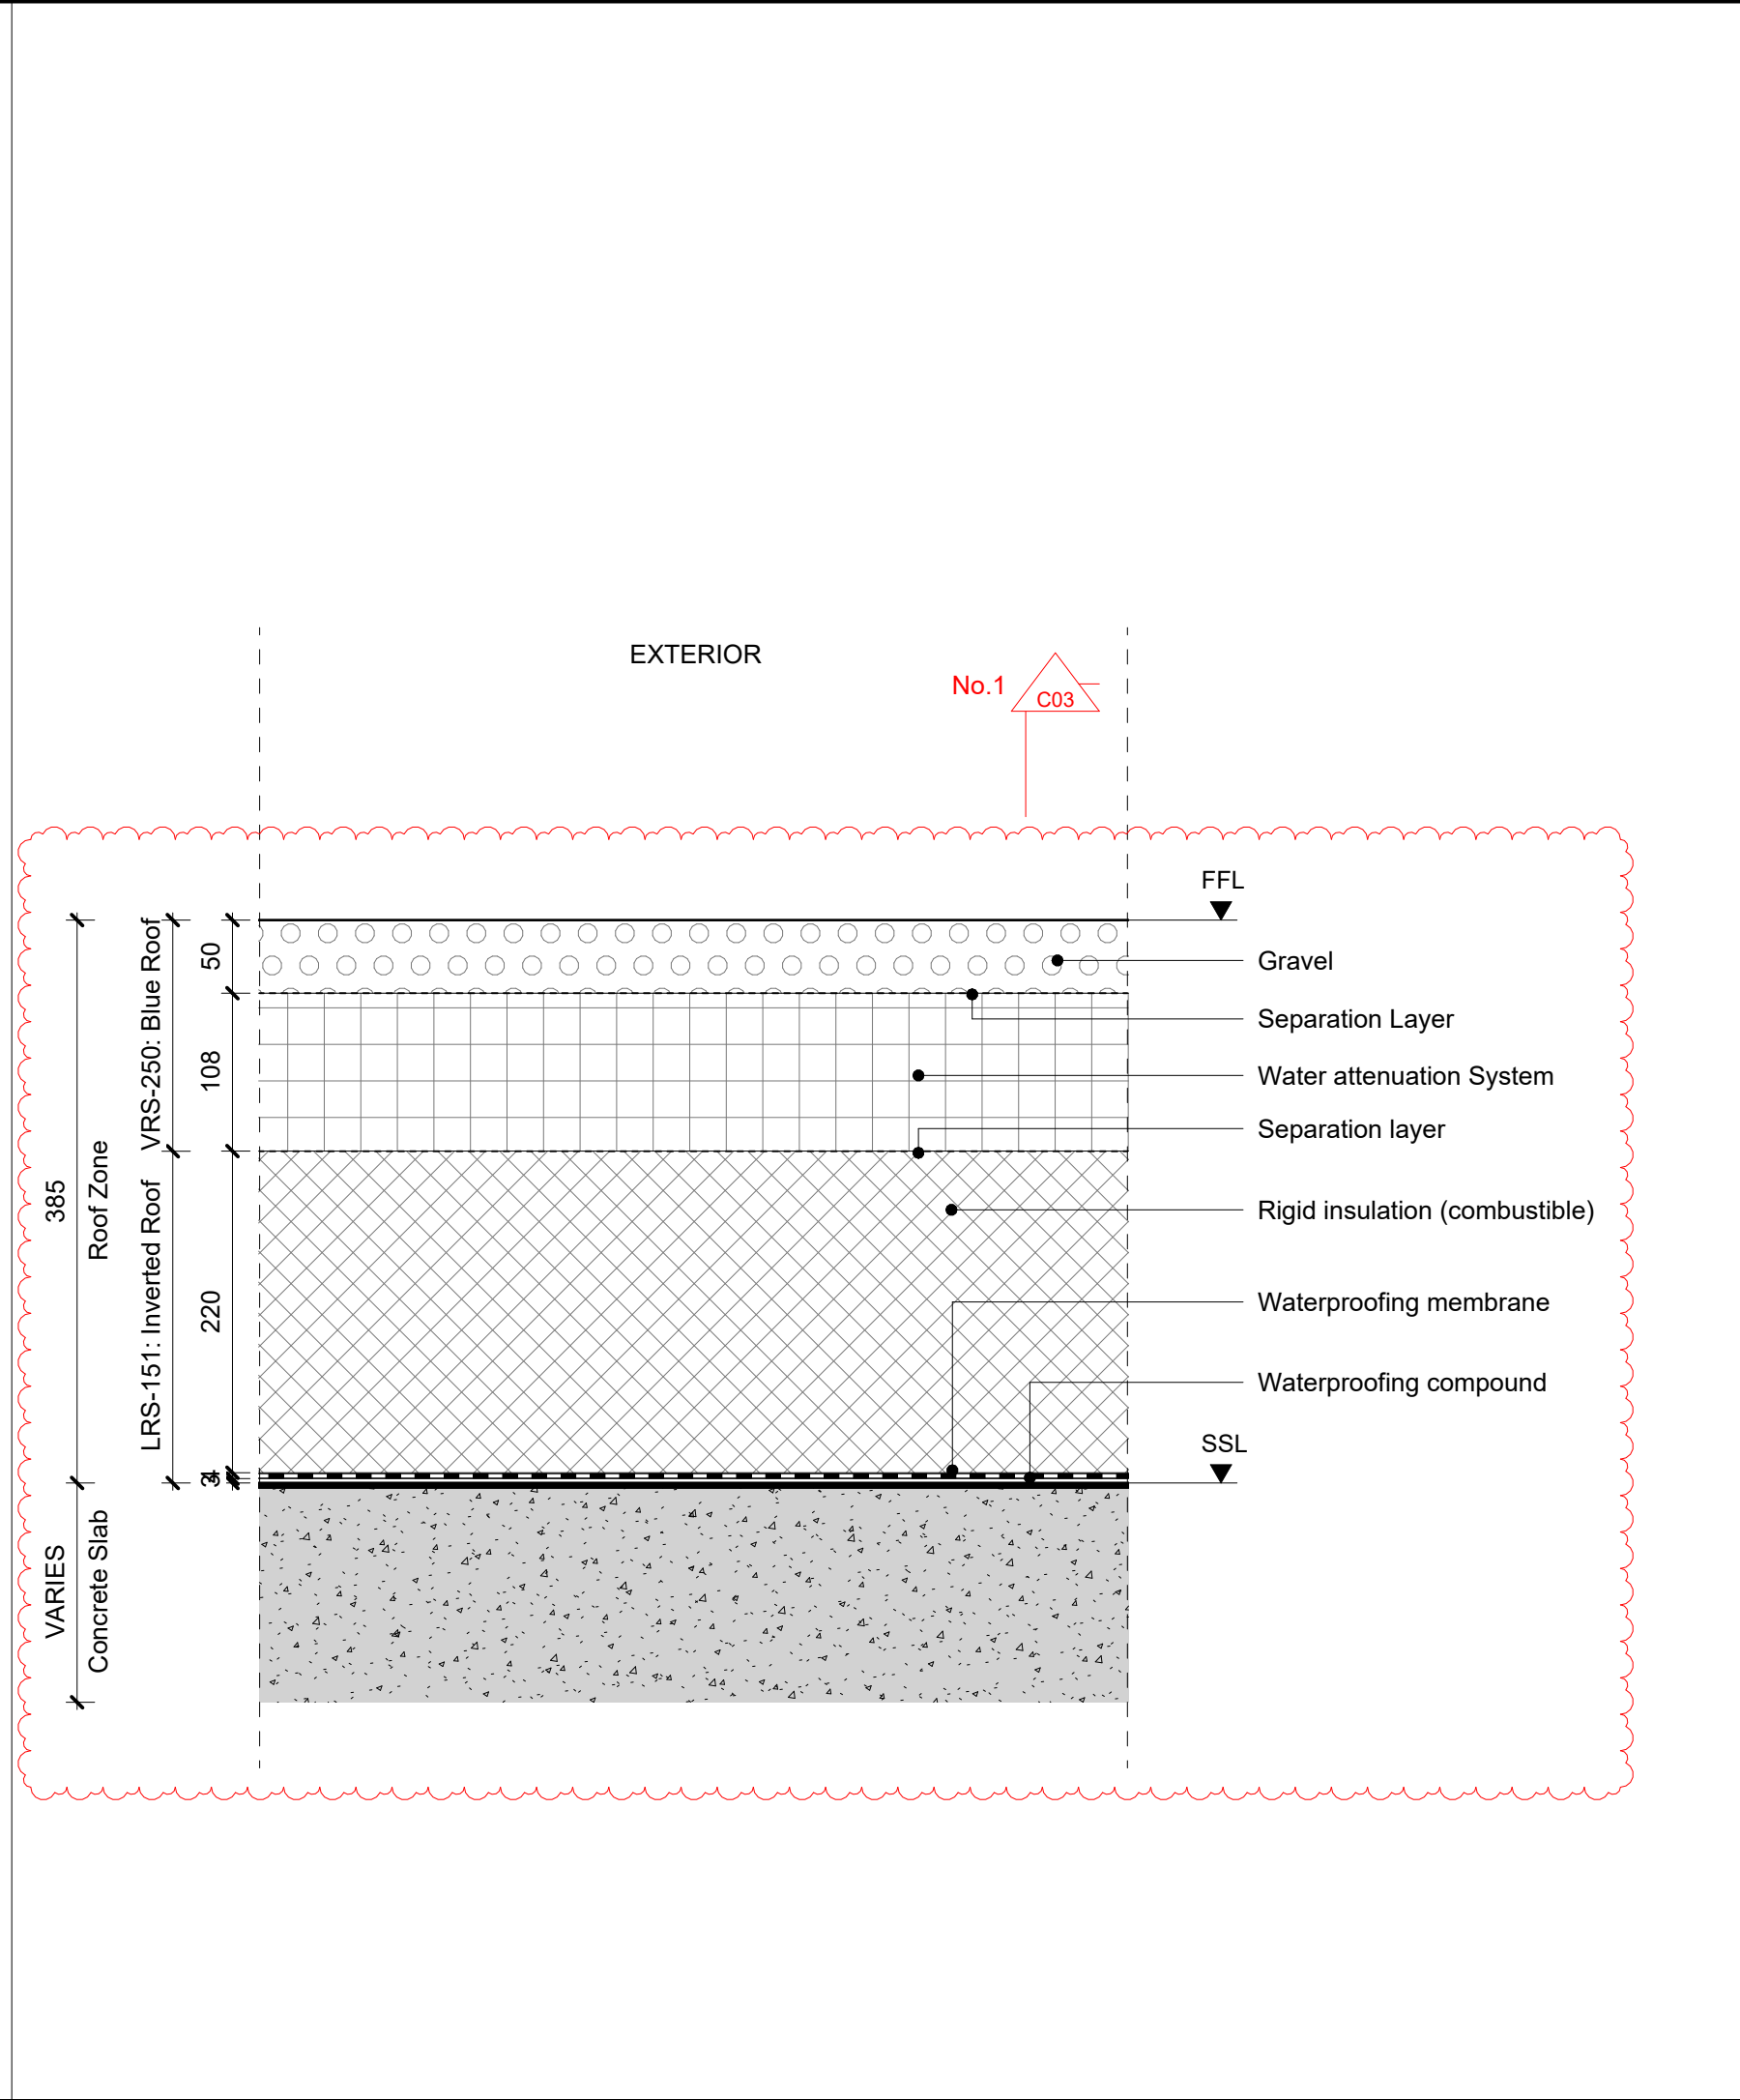
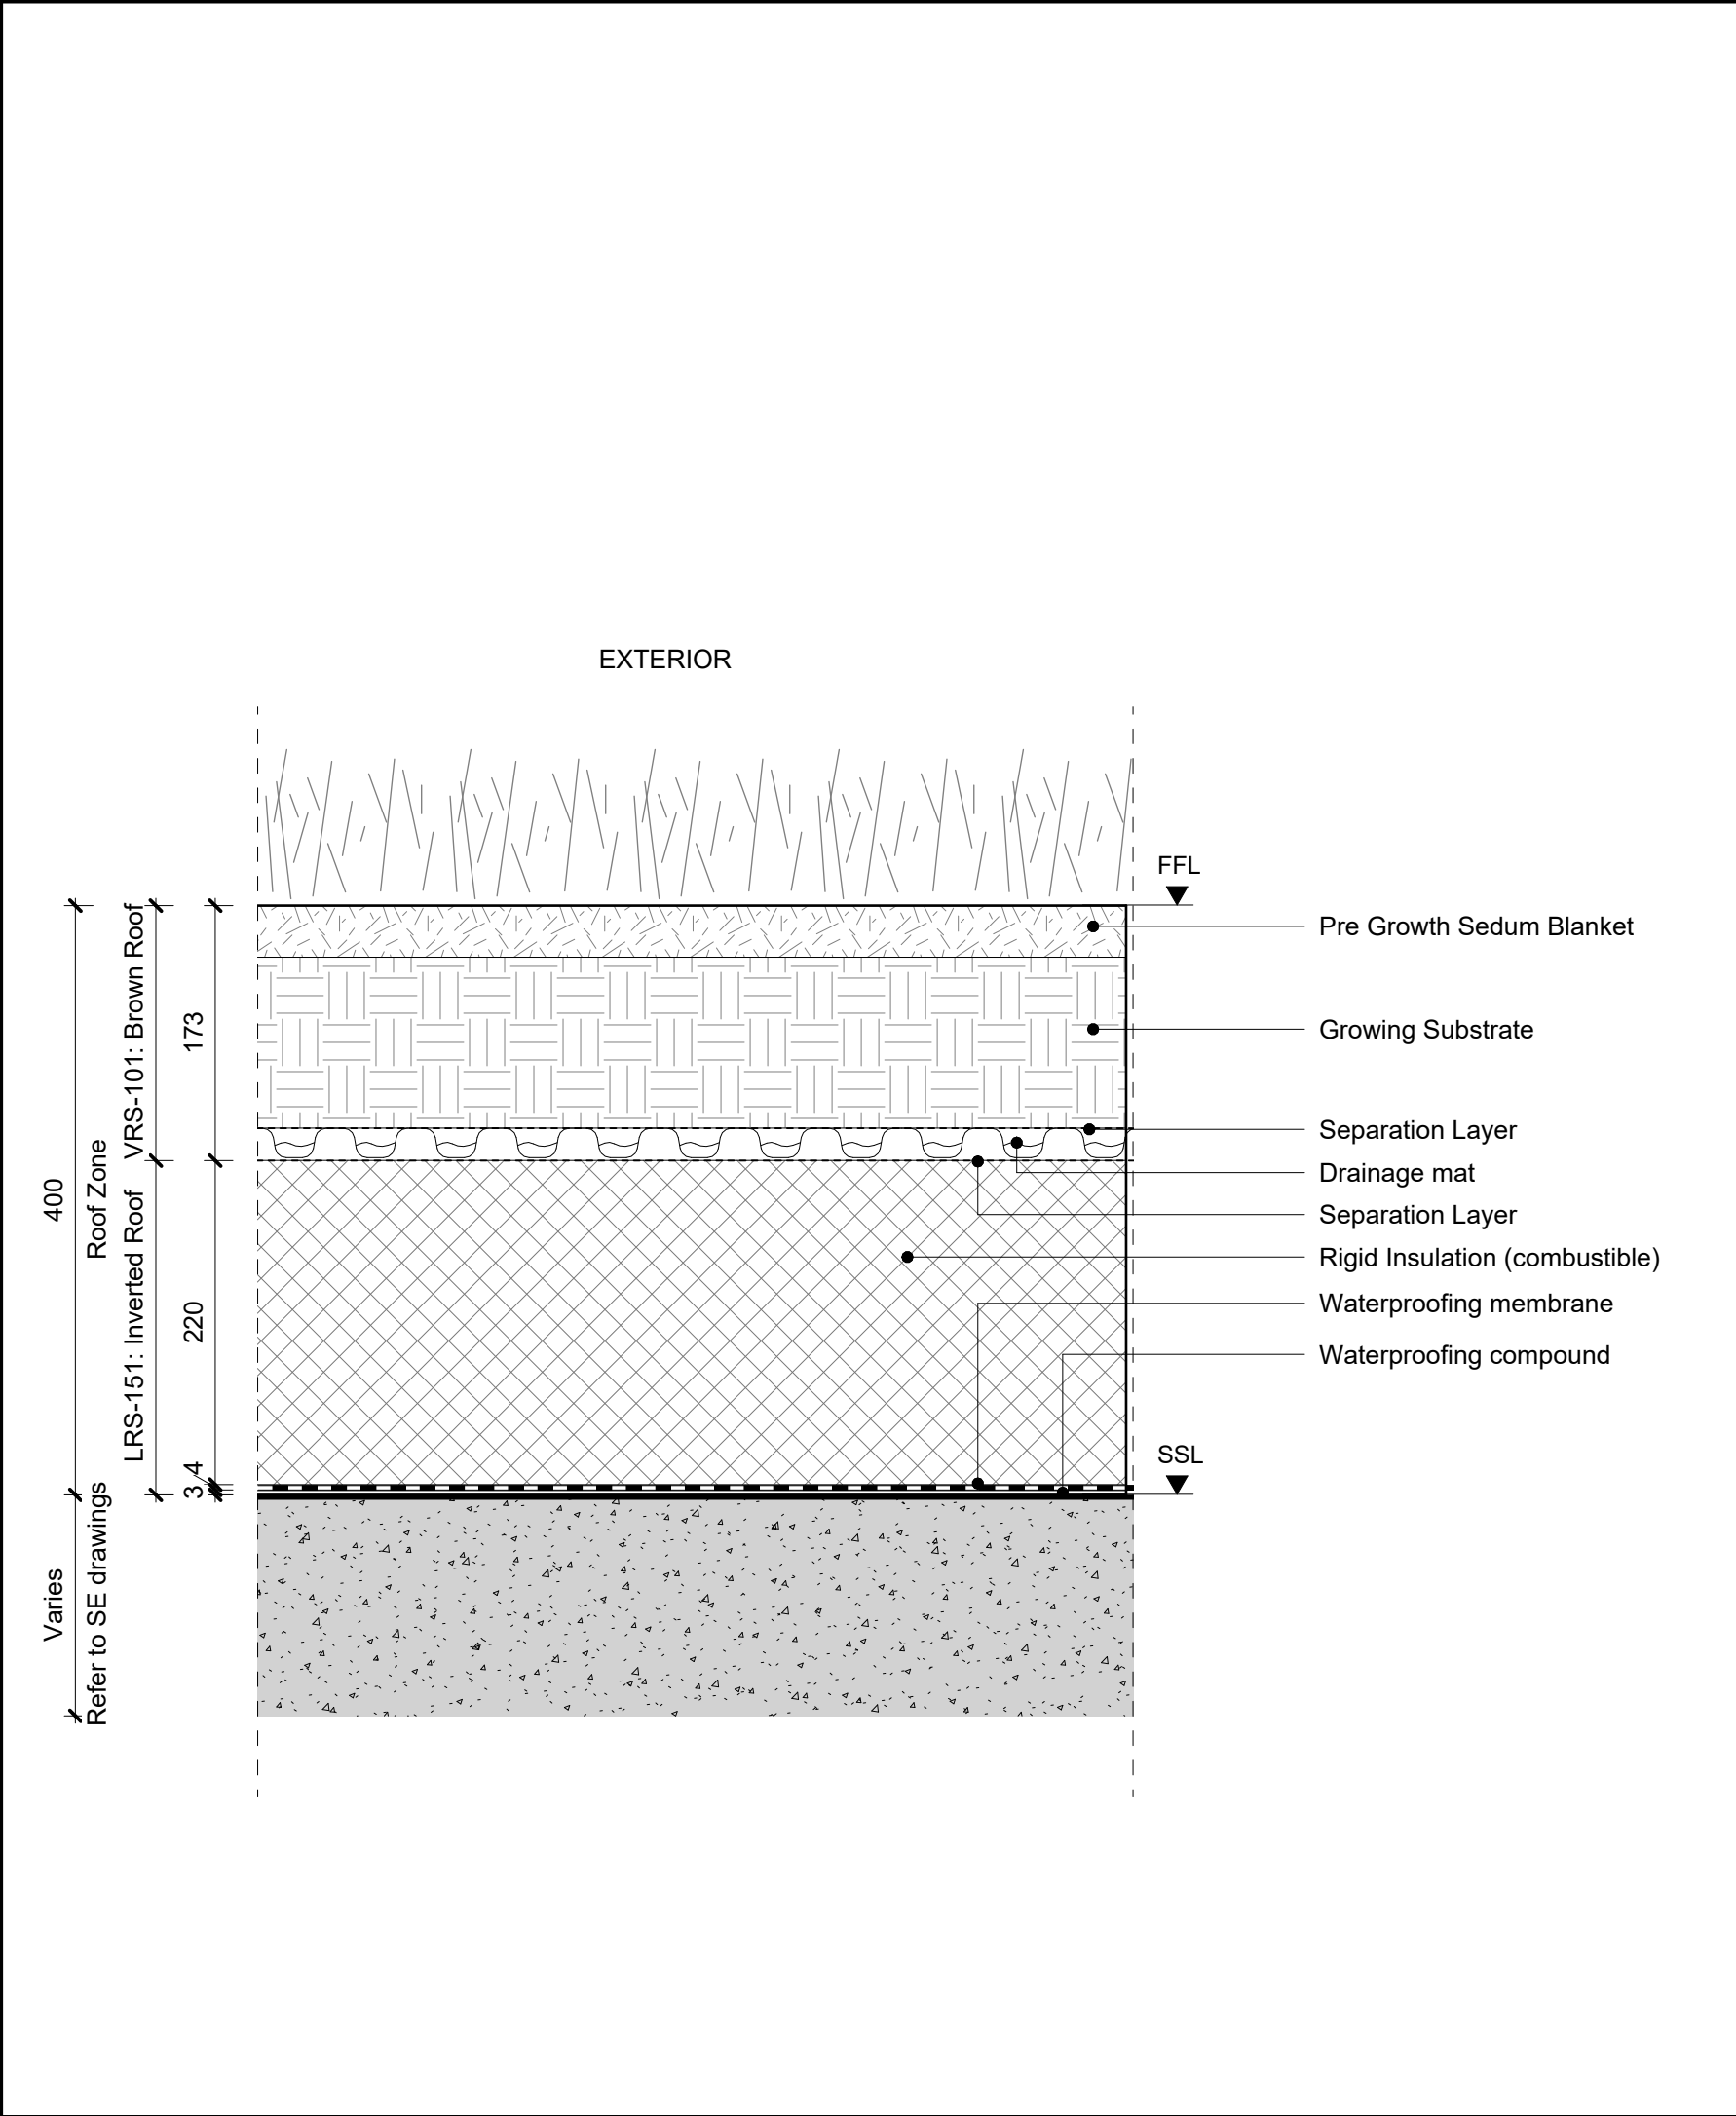
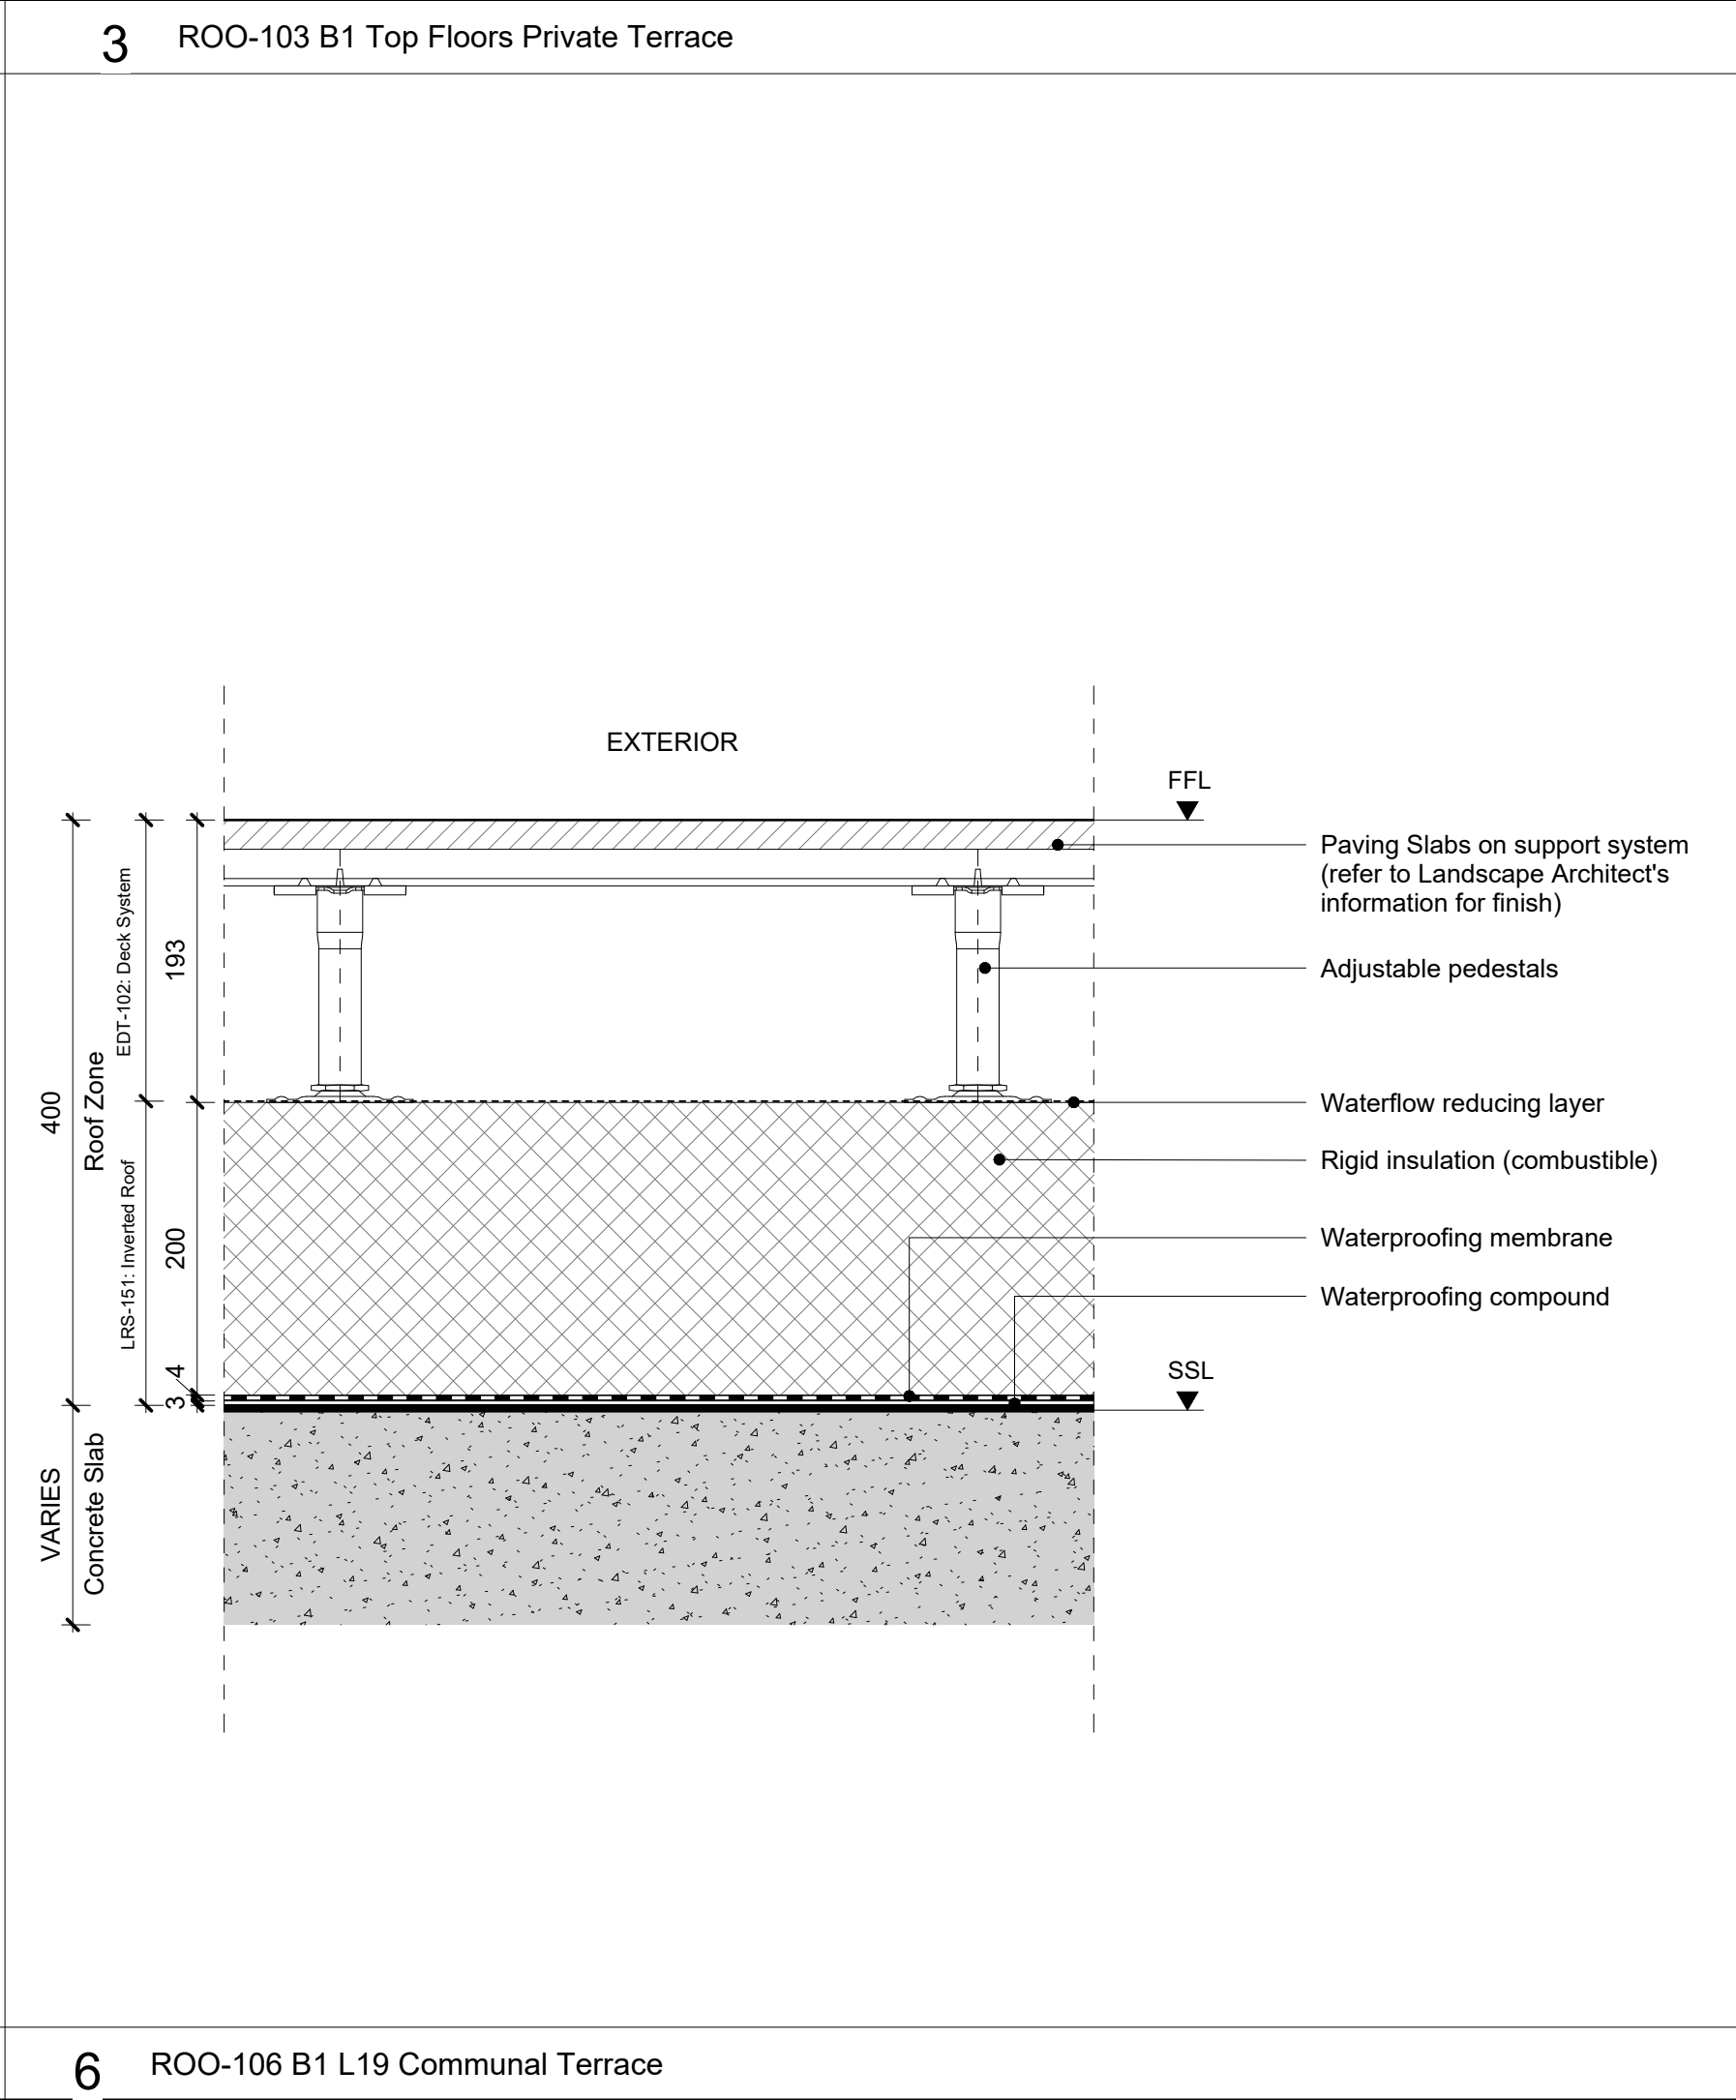


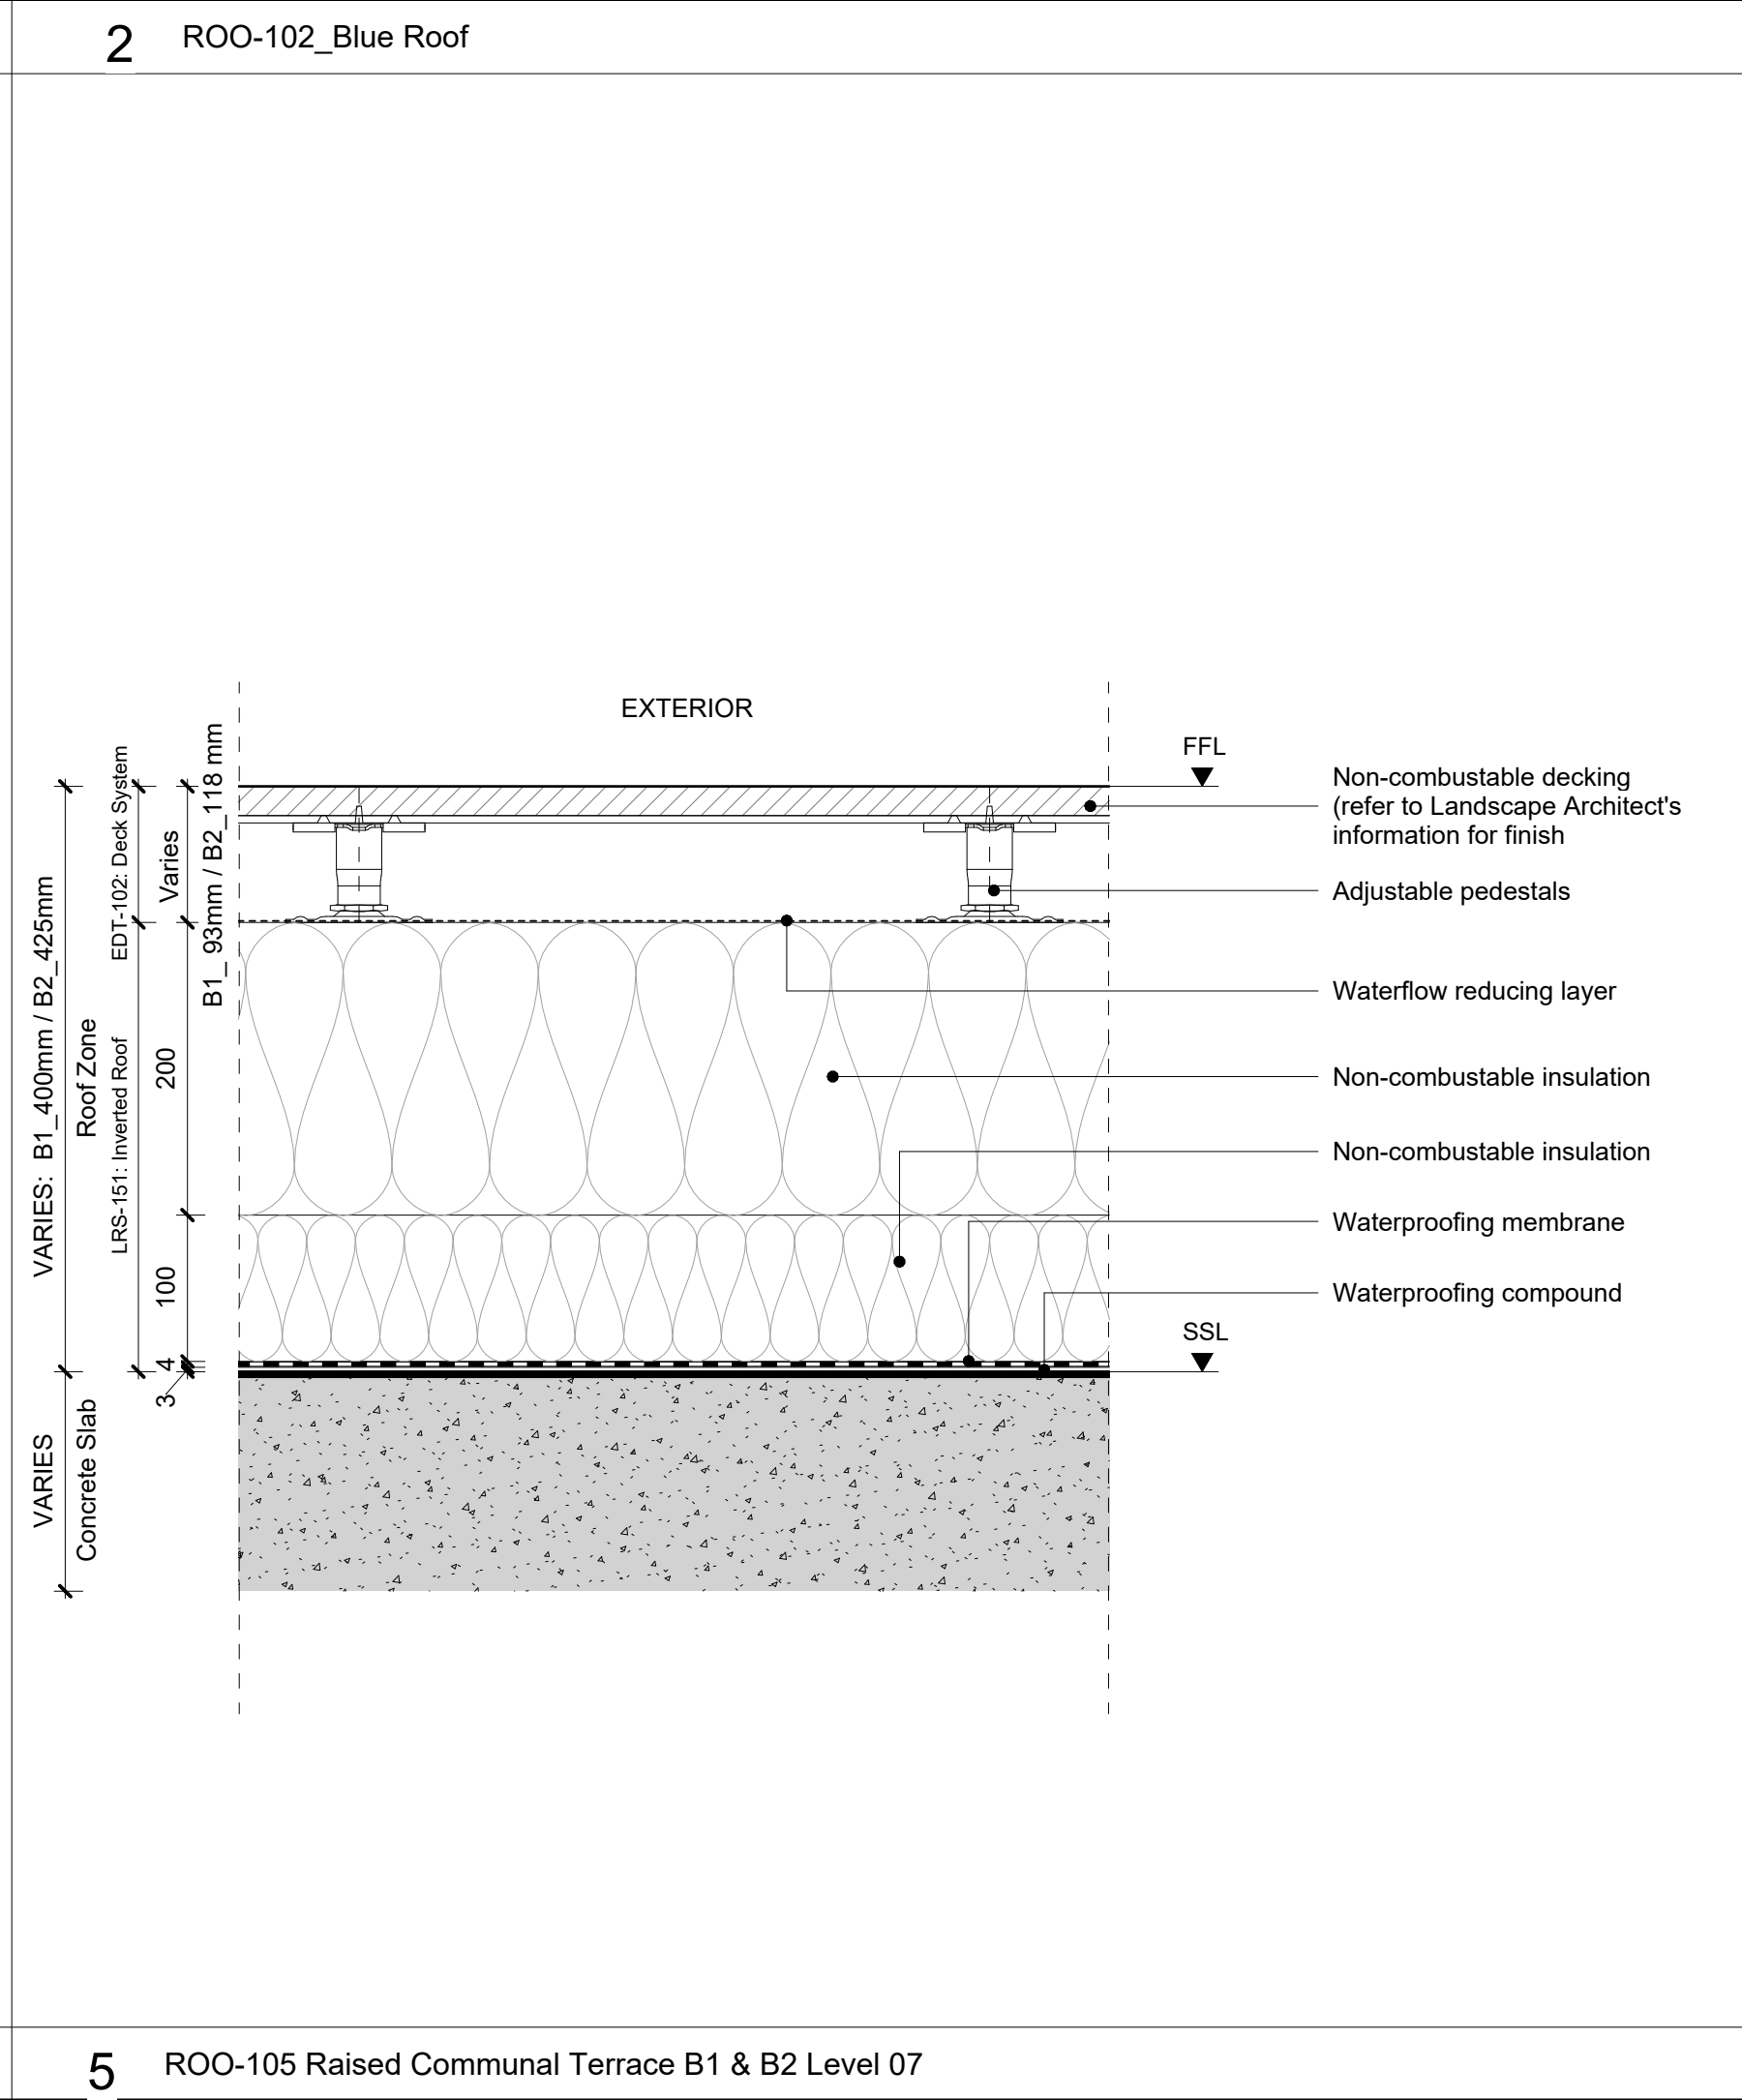

KEY		
Notes		
- Drawings to be printed in color and read in conjunction with TH-IS-XX-001-22061-20-100s series and TH-IS-XX-001-22061-20-400 series.		
- For roof finishes and landscape design please refer to Macfarlane drawings (Landscape Architect).		
- Specialist Sub-Contractor remains responsible for the design to obtain the certificate and the warranty for any roofing system and material selection.		
Refer to Specialist Sub-Contractor documentation for roof build-ups specification and performance, including u-values.		
REV	DATE	DESCRIPTION
P00	14/06/24	S3 FOR REVIEW
P01	26/06/24	S3 FOR REVIEW
C01	31/01/25	S4 ISSUE FOR CONSTRUCTION
C02	07/02/25	S4 ISSUE FOR CONSTRUCTION
C03	24/07/25	S4 ISSUE FOR CONSTRUCTION
REVISION NOTES		
1. Roof build-up updated: void former omitted.		
CONSULTANTS		
CLIENT:	ARGENT RELATED	
CONTRACTOR / PRINCIPAL DESIGNER:	MIDGARD	
PROJECT MANAGER:	GTMS	
COST CONSULTANT:	FAITHFUL+GOULD	
PLANNING CONSULTANT:	QUOD	
ARCHITECT & LEAD DESIGNER:	AHMM	
STRUCTURAL ENGINEER:	WHITBY WOOD	
CIVIL ENGINEER:	WHITBY WOOD	
SERVICES ENGINEER:	LOOP ENGINEERING	
PUBLIC HEALTH ENGINEER:	LOOP ENGINEERING	
FACADE CONSULTANT:	BURO HAPPOLD	
FACADE DESIGNER:	ASFD	
ACOUSTIC CONSULTANT:	SANDY BROWN	
FIRE CONSULTANT:	OFR CONSULTANTS	
VERTICAL TRANSPORT CONSULTANT:	LOOP ENGINEERING	
BREEAM CONSULTANT:	MDS	
BIM MANAGEMENT:	MDS	

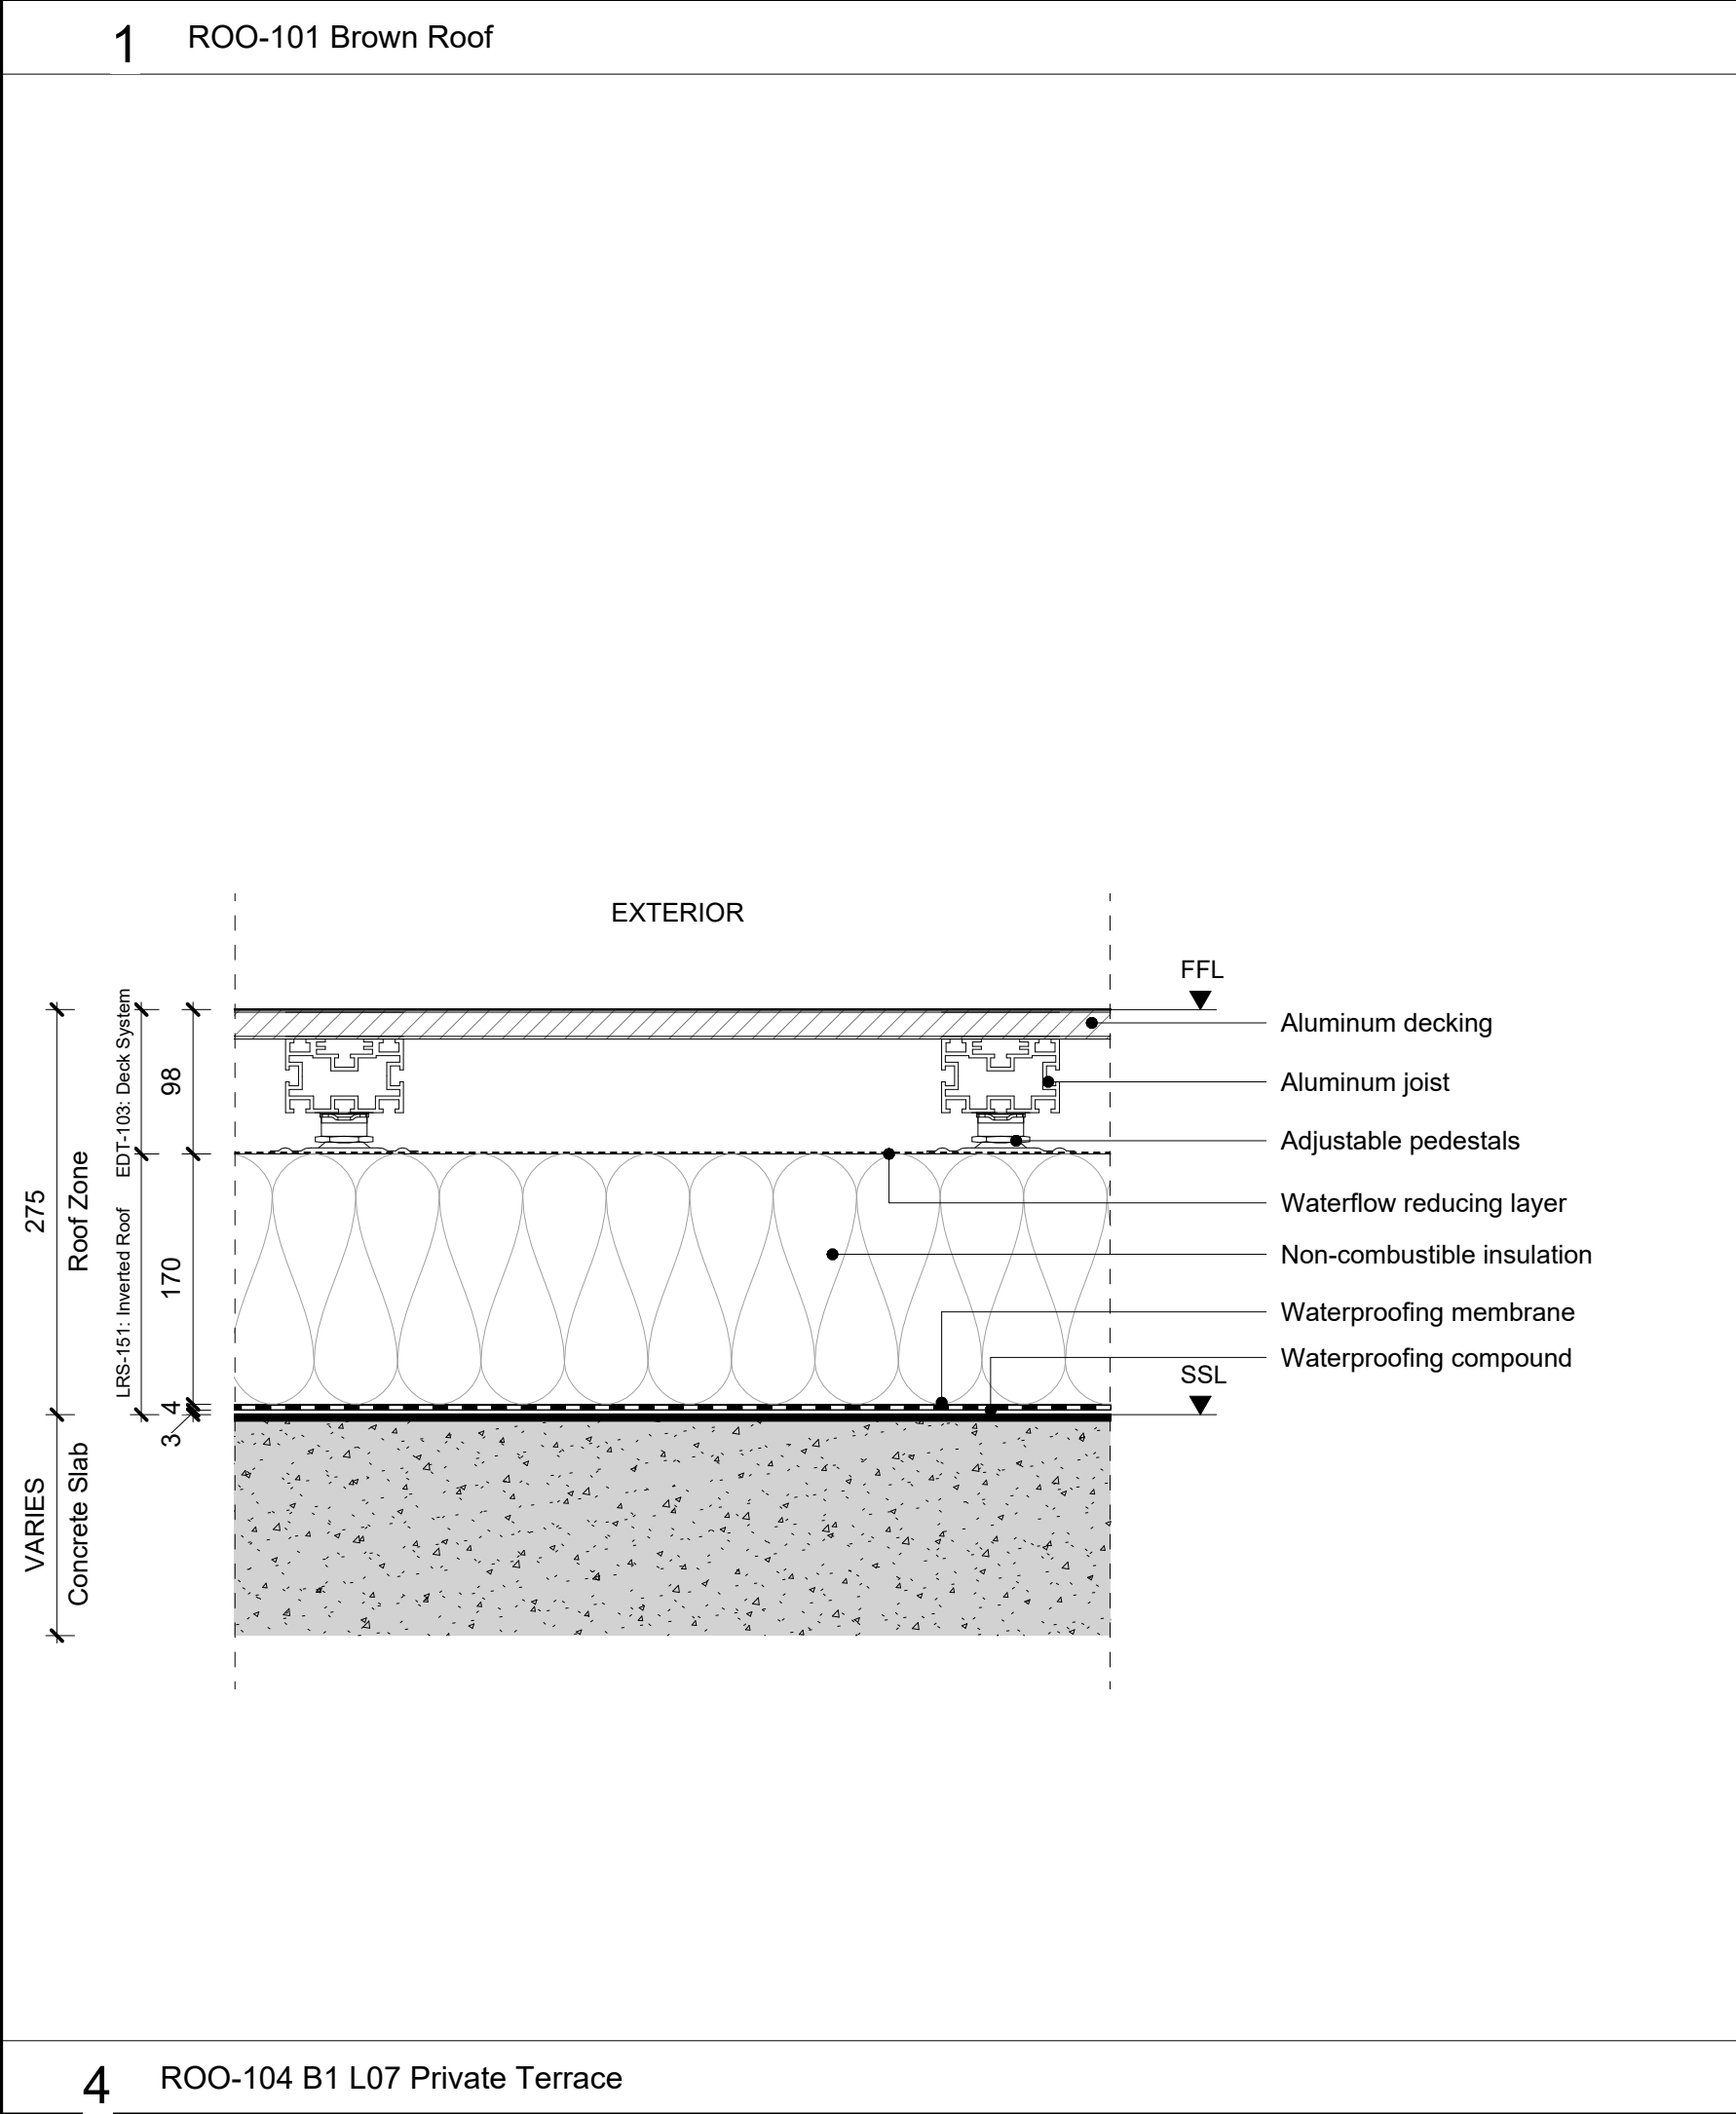

NOTE		
When this drawing is issued in uncontrolled CAD format it will be accompanied by a PDF version and is issued to enable the recipient to prepare their own documents / models / drawings for which they are solely responsible. The recipient should report all drawing errors, omissions and discrepancies to the architect. All dimensions should be checked on site by the contractor and such dimensions shall be the contractor's responsibility.		
Alford Hall Monaghan Morris Limited (AHMM) accepts no responsibility or liability for: - any use of this drawing by parties other than the party for whom it was prepared or for purposes other than those for which it was prepared - any alterations or additions to or discrepancies arising out of changes to the background information on which the drawings are based that was current at the time of issue, and which occur to that information after it has been issued by AHMM - any loss or degradation of the information held in this drawing resulting from the translation from the original file format to any other file format or from the recipient's reading of it in any other programme or any version of the programme other than that which was used to prepare it - the accuracy of survey information provided by others or for any costs, claims, proceedings and expenses arising out of reliance on such information - any scaling from this drawing other than by the local planning authority solely for the purposes of the planning application to which it relates - any modifications or changes made to it without prior written consent of AHMM		
LOCATION		
ALLFORD HALL MONAGHAN MORRIS		
ARCHITECTS Ltd MORELANDS, 5-23 OLD STREET LONDON EC1V 9HL TEL 020 7251 5261 FAX 020 7251 5123 WEB WWW.AHMM.CO.UK		
job title		
TOTTENHAM HALE FERRY ISLAND drawing title / location ROOF TYPES 1		
drawn by	checked	scale
JGA	AM	1 : 5@A1
		status
		CONSTRUCTION
site - project	building number	role
TH-IS-00-001-A-22061-27-601		
project	class	drawing no.
revision		