


DO NOT SCALE THIS DRAWING. USE FIGURED DIMENSIONS ONLY.
All dimensions to be checked on site prior to commencement of works.
Sizes, dimensions and details of structural, mechanical, electrical or other specialist elements are indicative only and should be read from relevant specialist drawings.
This drawing is to be read in conjunction with all relevant drawings, specifications and schedules.
IF IN DOUBT, ASK.

FACING MATERIALS

External walls - Facing brickwork to match existing
Windows and Glazed Doors - Timber framed painted
Roof finish - Standing seam, lead

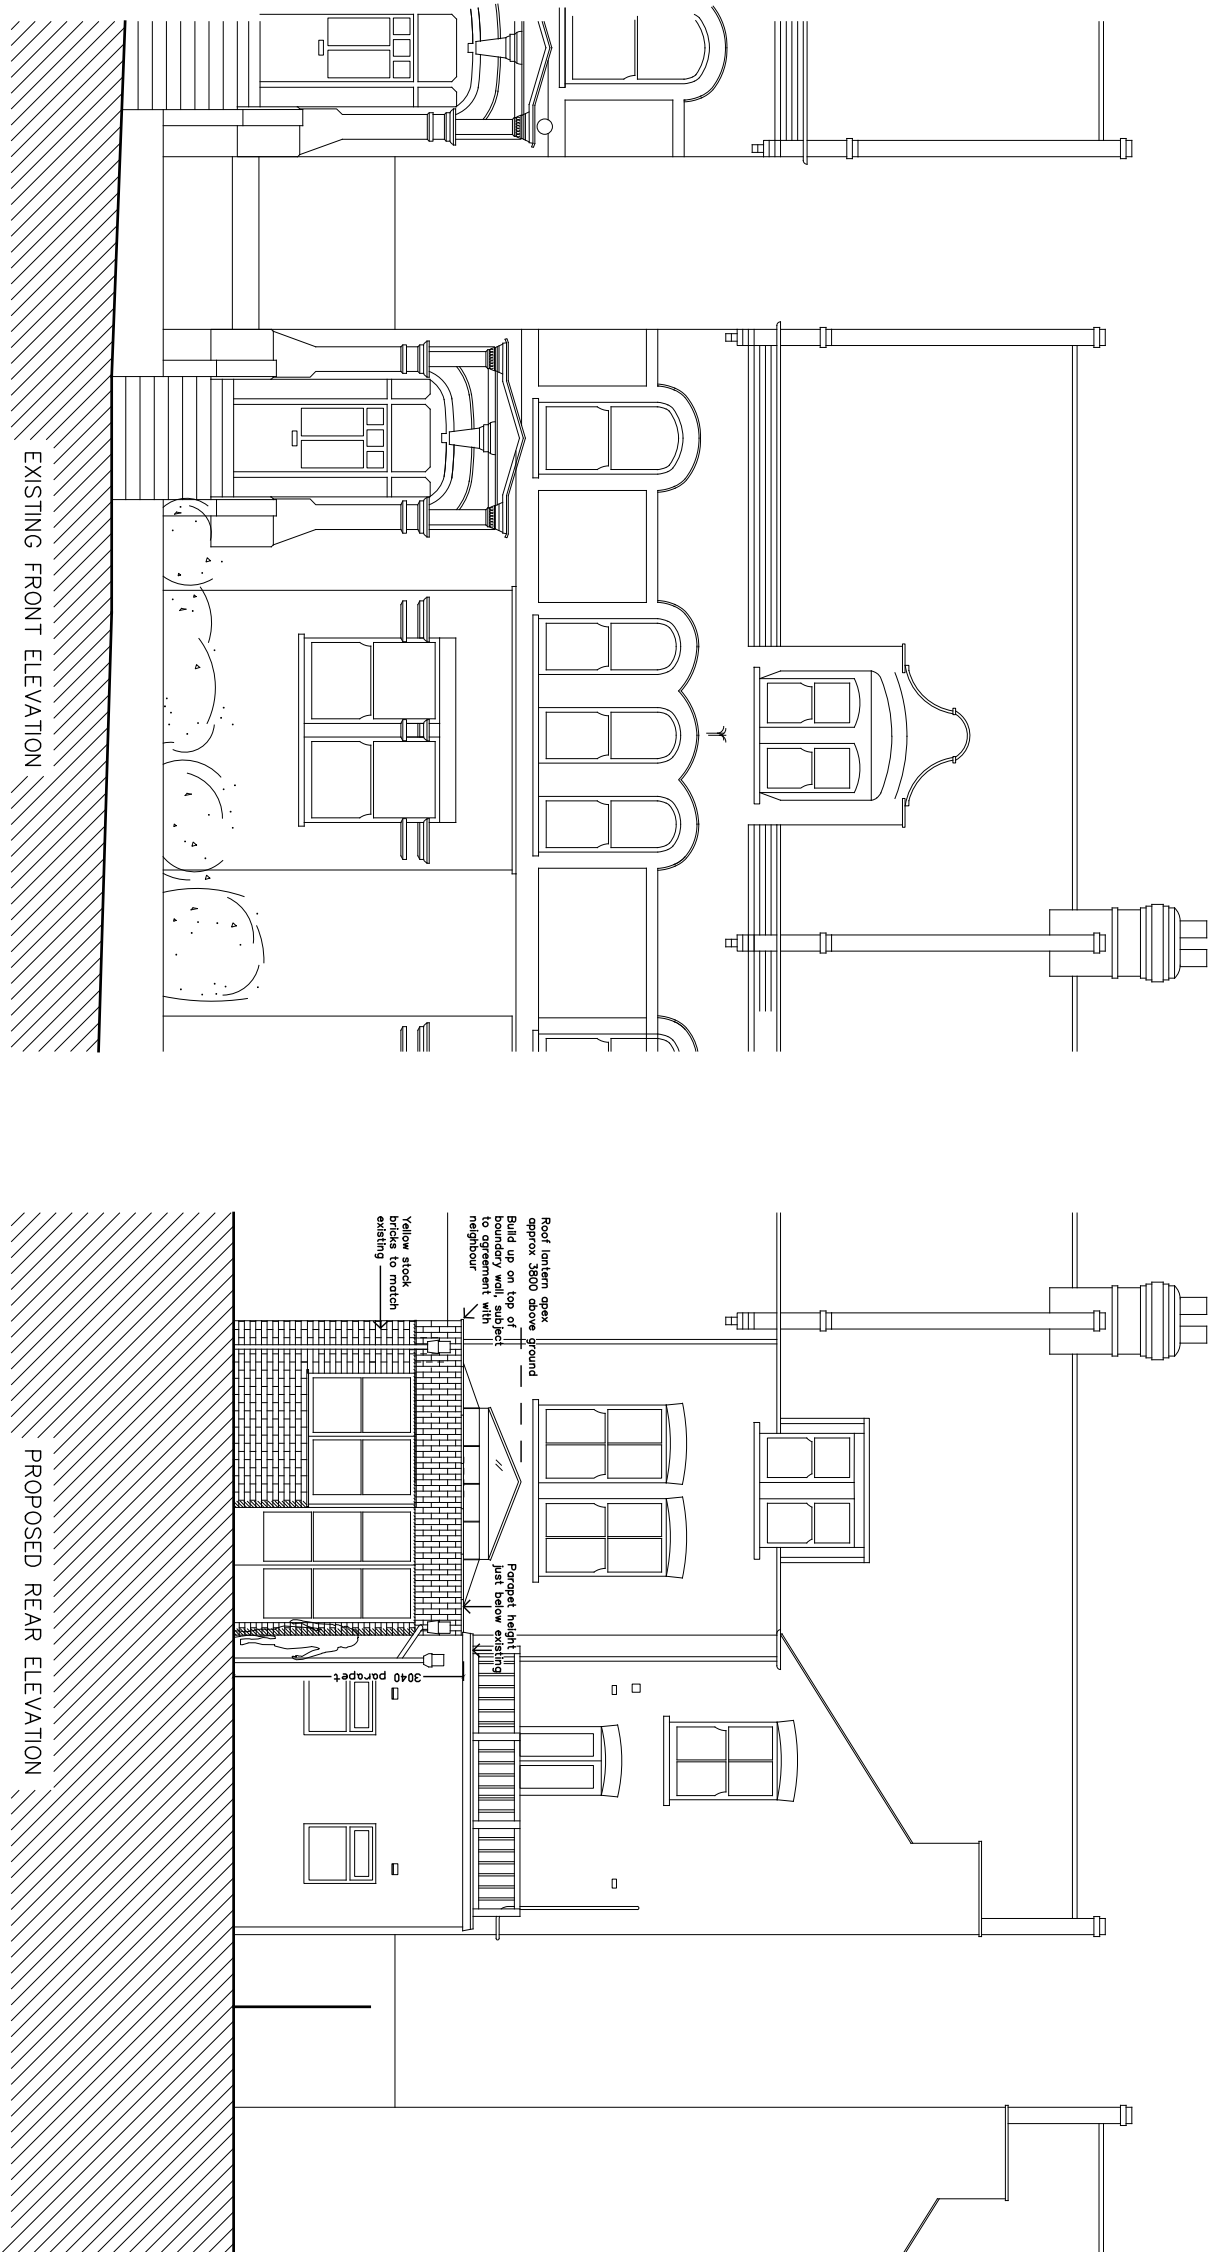

B 12.2.26 Finishes updated, Planning issue.
A 23.1.26 As client comments and discussion.
- 4.12.25 First issue to client.

Rev. Date Description

Drawing Status Outline

Project Extension and Reconfiguration
Ground Floor Flat, 16 Ridge Road

Location London N8 9LG

Client Nicola Davison

Drawing Name Proposed Section and Elevations

Drawing Number 124-05 revision B

Scale 1:100@A3 Date November 2025

egg architecture

1 020 3245 7322
16 Ridge Road
e 16ridge@eggarchitecture.com
w. www.eggarchitecture.com