



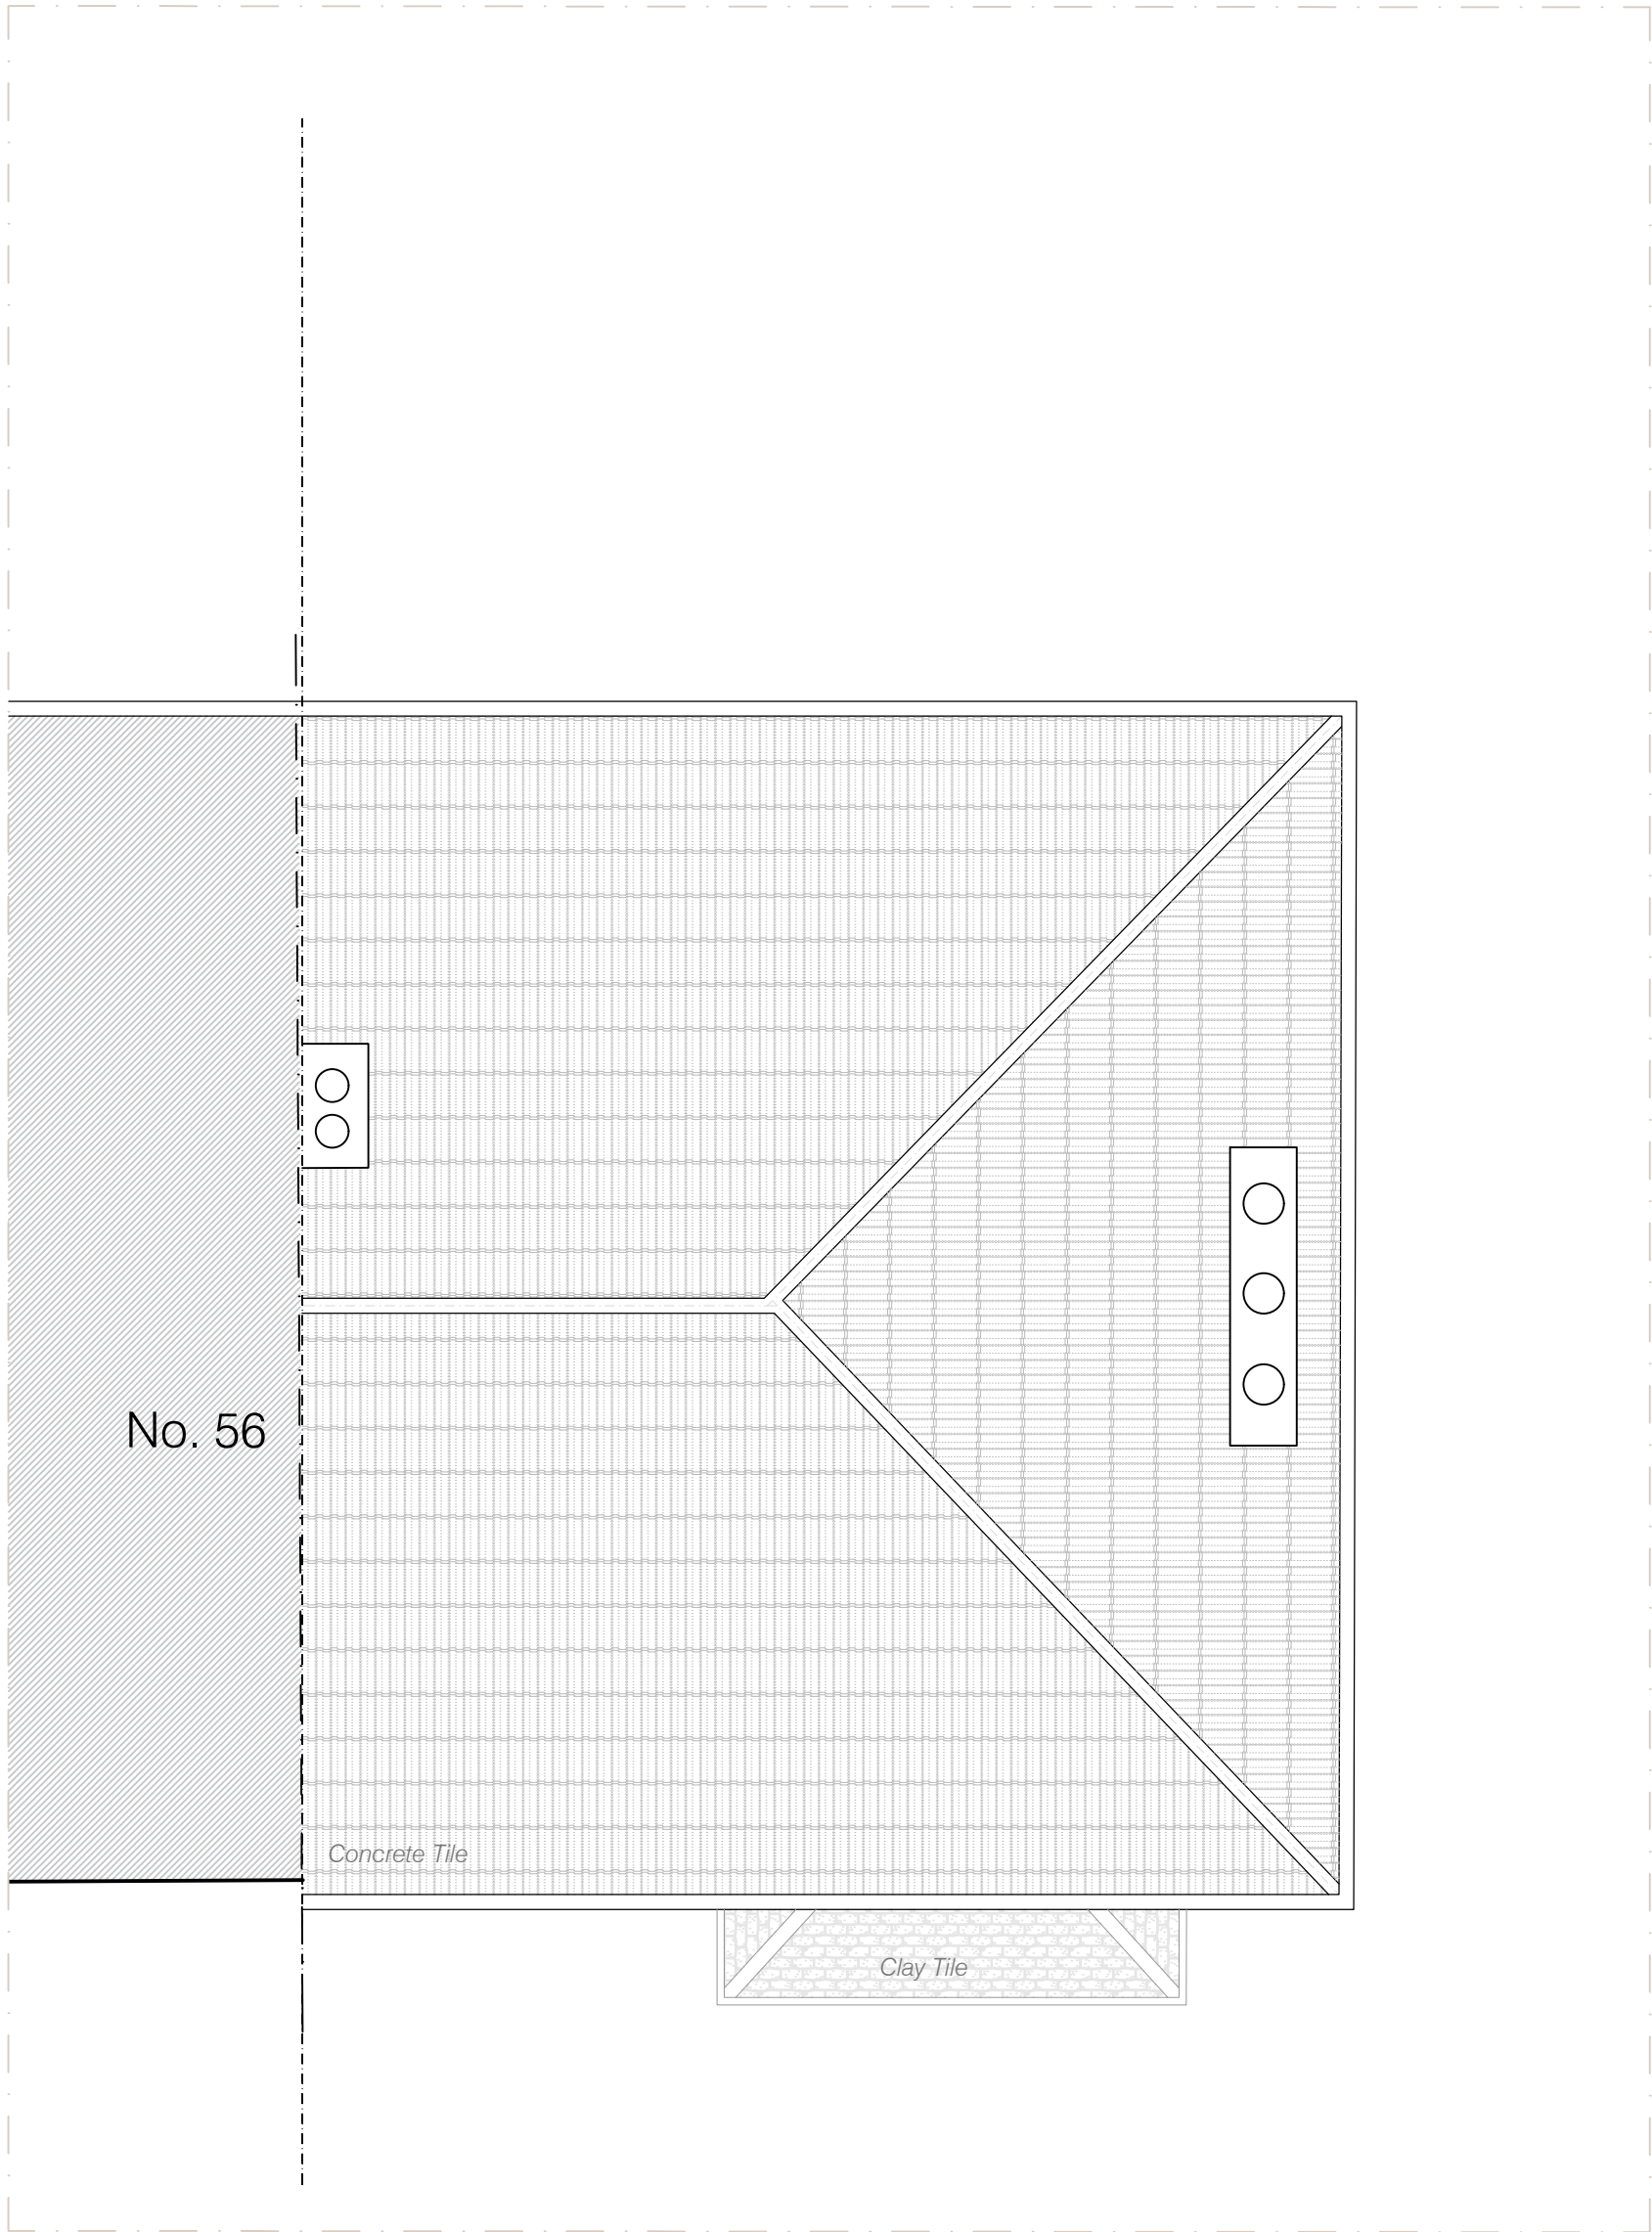

EXISTING ROOF PLAN

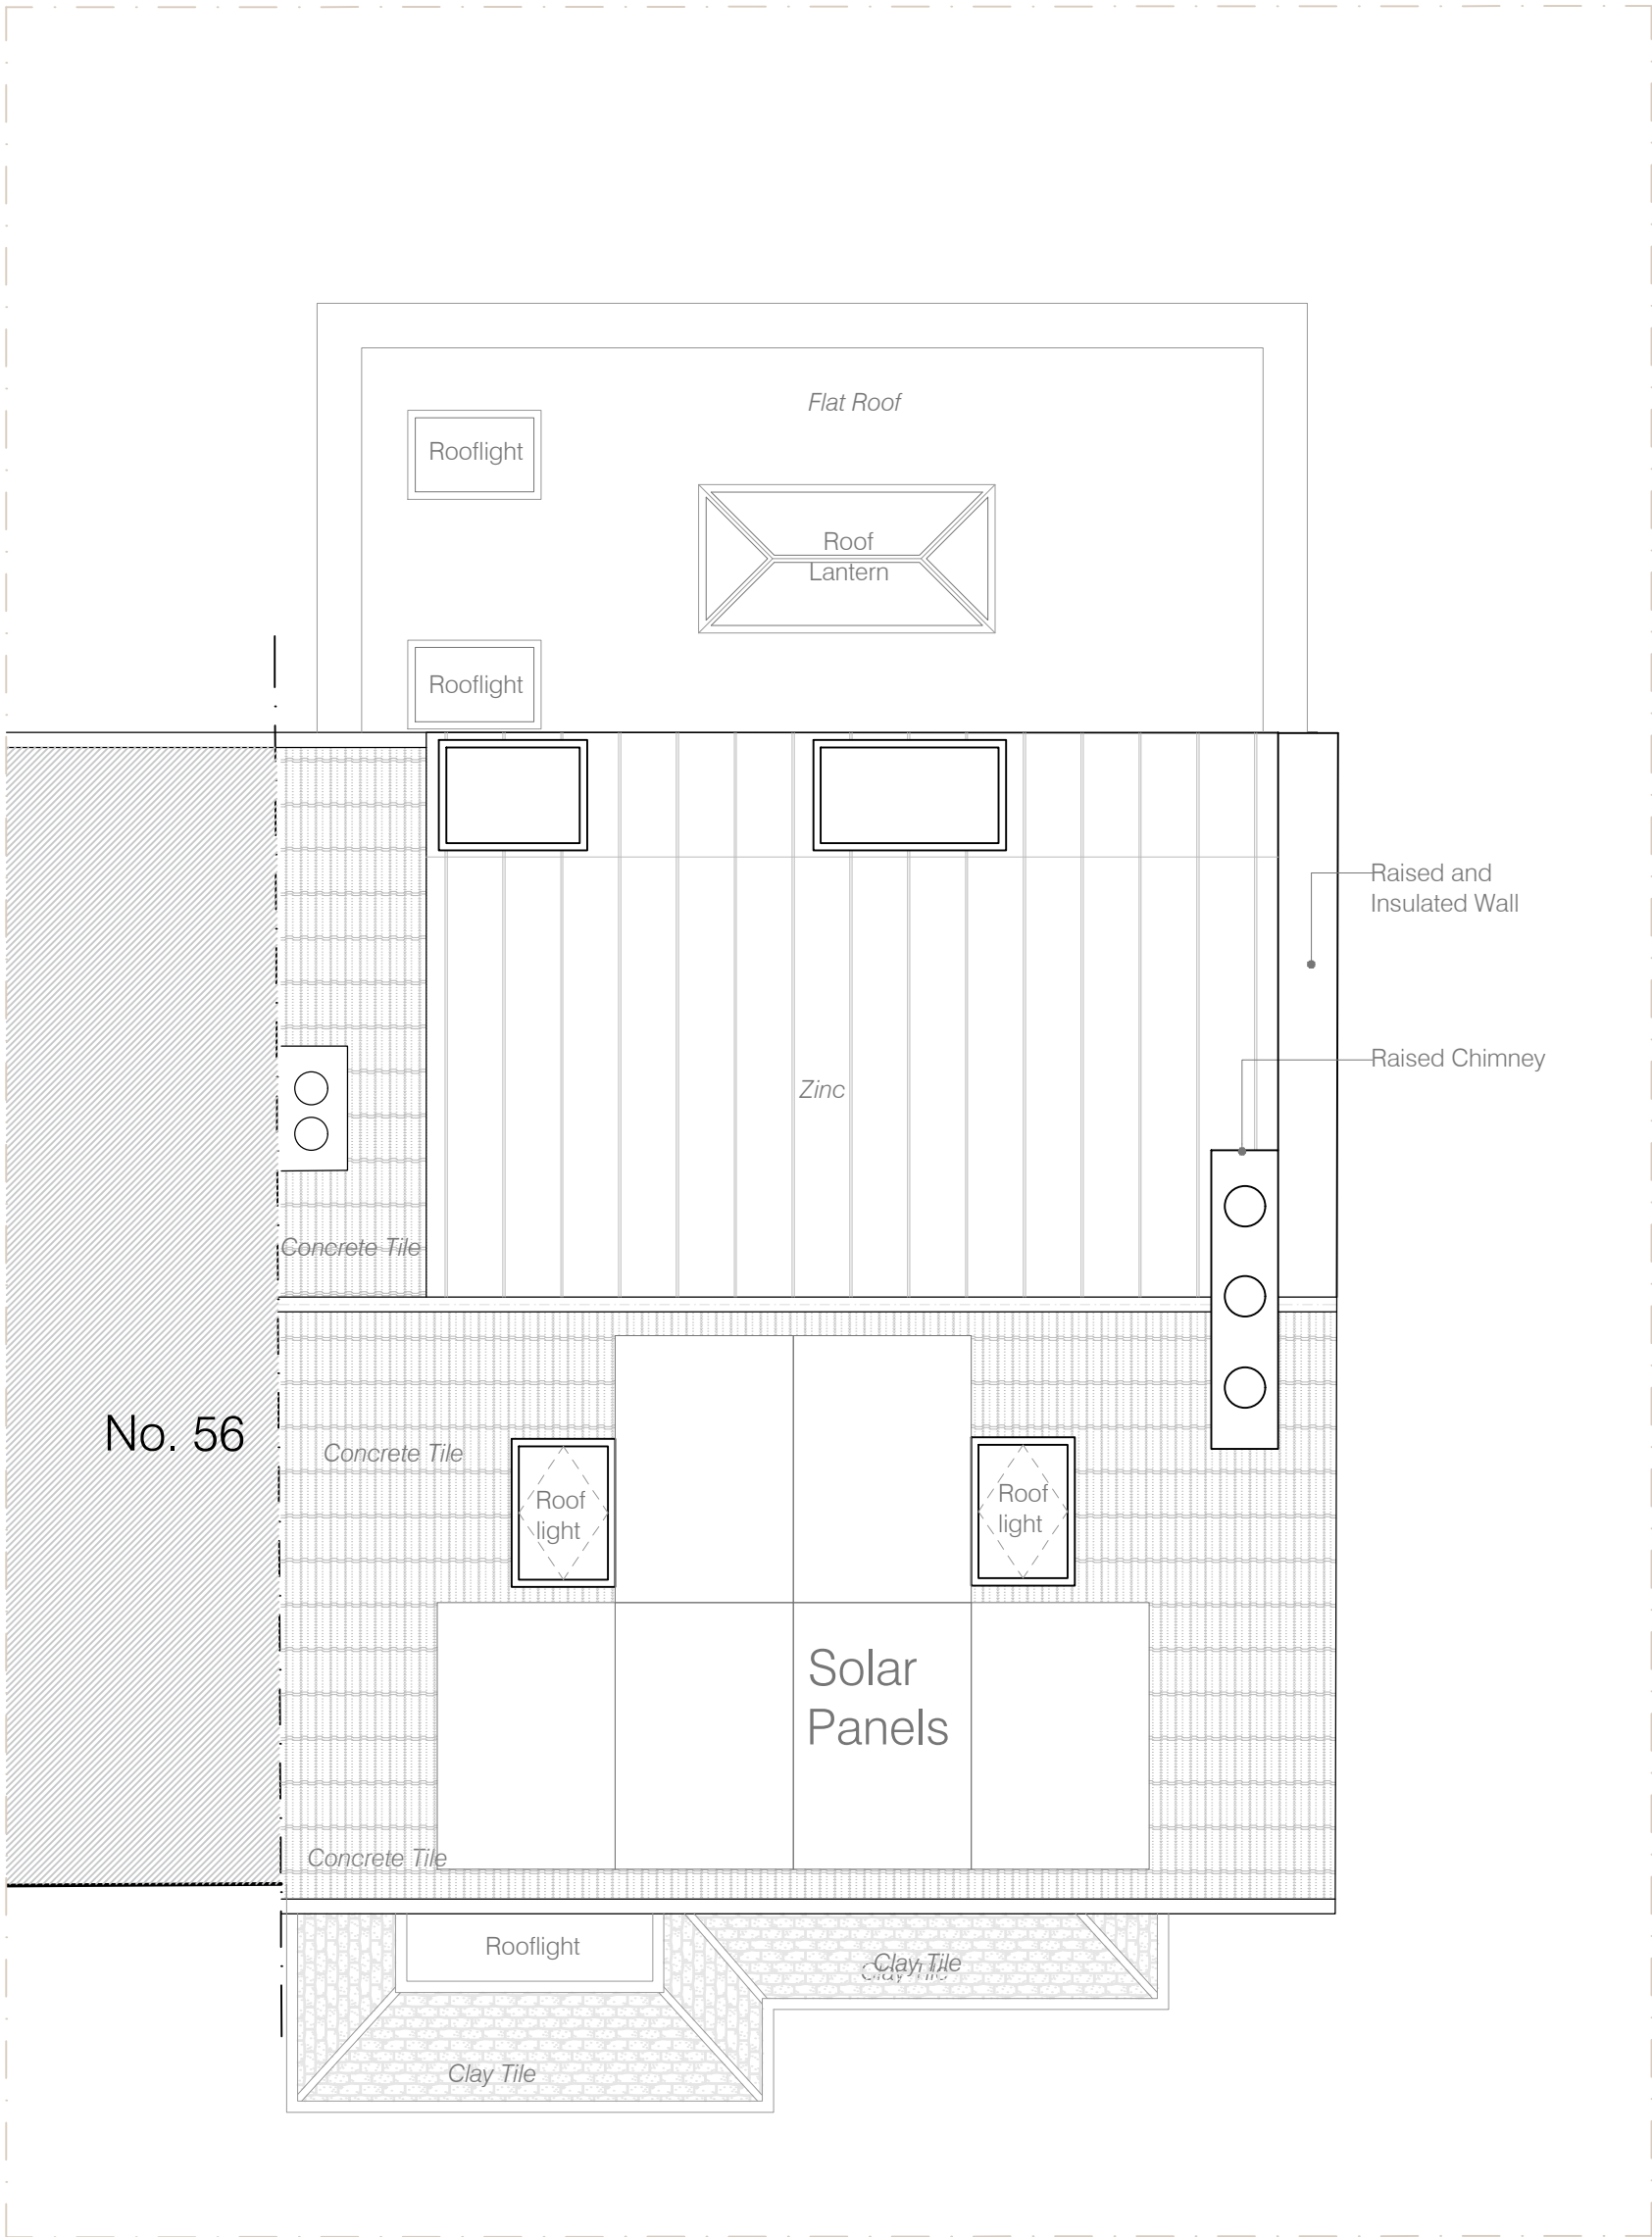

PROPOSED ROOF PLAN