

Balogun

Oak Avenue  
Tottenham

Architect

A\_KETA Architecture

Structural Engineer

-

Mechanical Engineer

-

Other consultants

-

©2025\_AKETA Ltd. All rights reserved. Copy, reproduction or distribution of these drawings in full or part is prohibited without the written permission of AKETA Ltd.

| Revision | Date | Description |
|----------|------|-------------|
|----------|------|-------------|


|   |          |             |
|---|----------|-------------|
| * | 06.10.25 | First Issue |
|---|----------|-------------|

|   |          |               |
|---|----------|---------------|
| A | 05.11.25 | Attic Updated |
|---|----------|---------------|

|   |            |                |
|---|------------|----------------|
| B | 16.02.2026 | Planning Issue |
|---|------------|----------------|

NOTES/KEY

Check all dimensions on site before construction or manufacture.  
To be read in conjunction with all other drawings and specification.  
Use figure dimensions; scale is provided for information only.

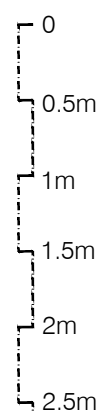

Existing & Proposed North  
Elevations

DATE :  
September 2025


SCALE :  
1:50@A2\_1:100@A4

STATUS :  
INFORMATION

DRAWING :  
2504\_BNJ\_EX\_C020



EXISTING NORTH (REAR) ELEVATION

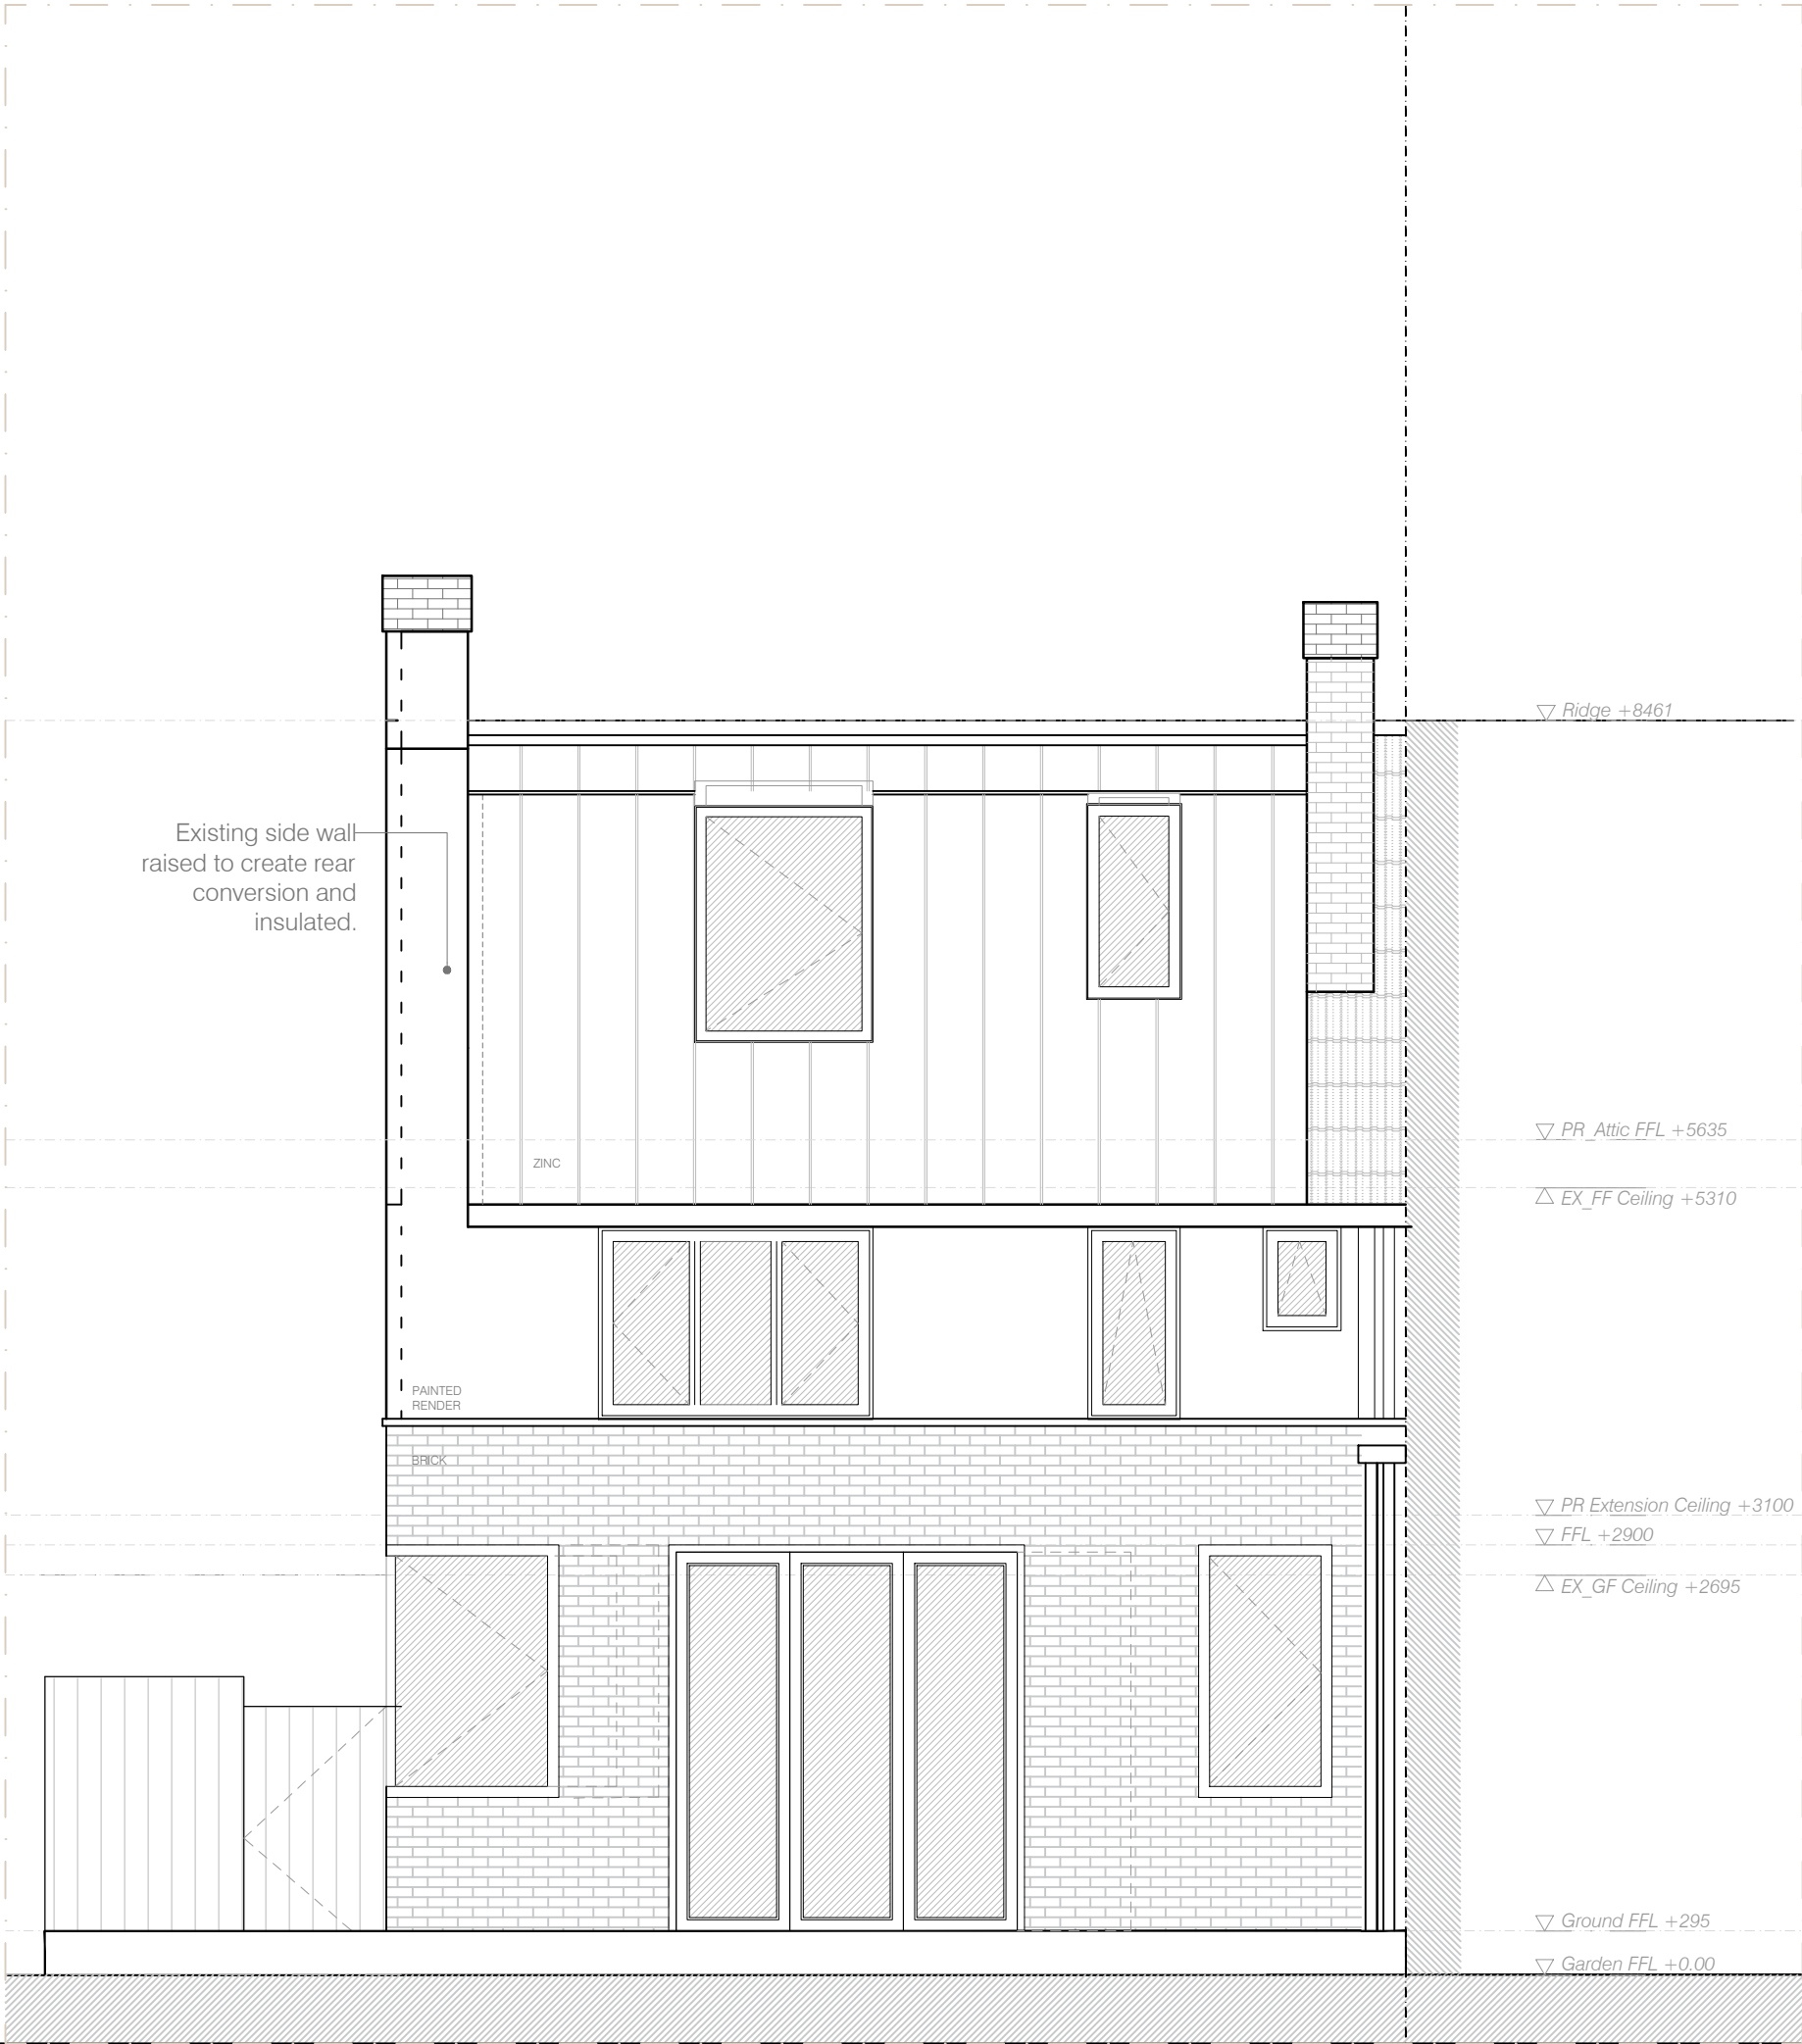

PROPOSED NORTH (REAR) ELEVATION