

Balogun

Oak Avenue
Tottenham

Architect

A_KETA Architecture

Structural Engineer

-

Mechanical Engineer

-

Other consultants

-

© 2025, #KETA Ltd. All rights reserved. Copy, reproduction or distribution of these drawings in full or part is prohibited without the written permission of #KETA Ltd.

Revision	Date	Description
----------	------	-------------

*	06.10.25	First Issue
---	----------	-------------


A	15.10.25	Attic Structure updated
---	----------	-------------------------

B	05.11.25	Layout Updated
---	----------	----------------

C	16.02.2026	Planning Issue
---	------------	----------------

NOTES/KEY

Check all dimensions on site before construction or manufacture.
To be read in conjunction with all other drawings and specification.
Use figure dimensions; scale is provided for information only.

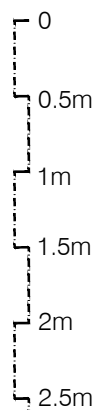


Existing & Proposed Section
Section A

DATE :
September 2025


SCALE :
1:50@A2_1:100@A4

STATUS :
INFORMATION


DRAWING :
2504_BNJ_C015

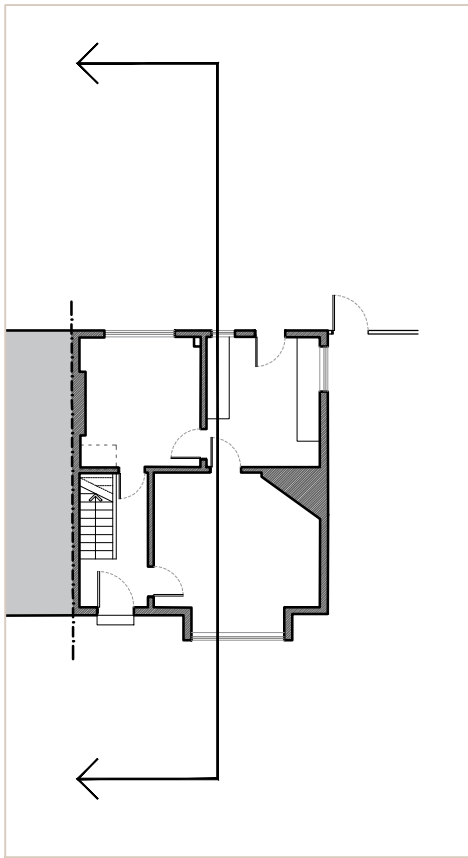

EXISTING KEY

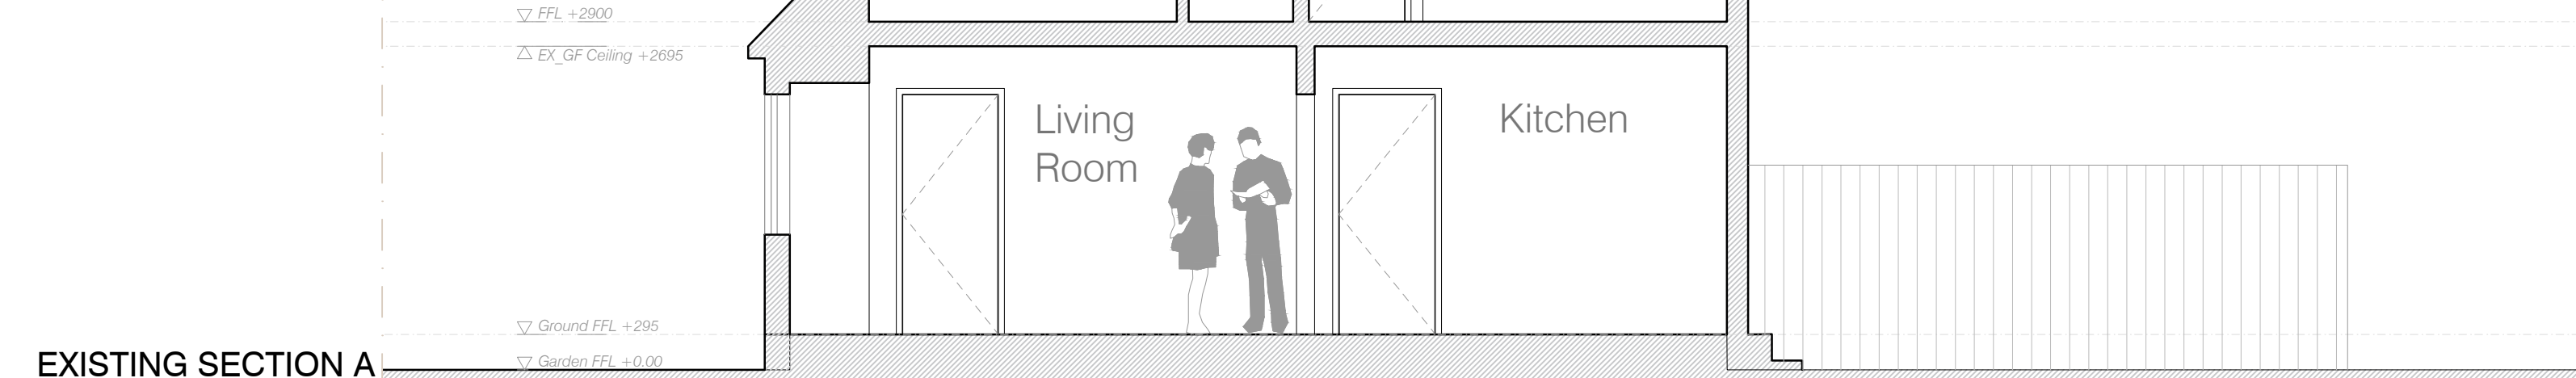

EXISTING SECTION A

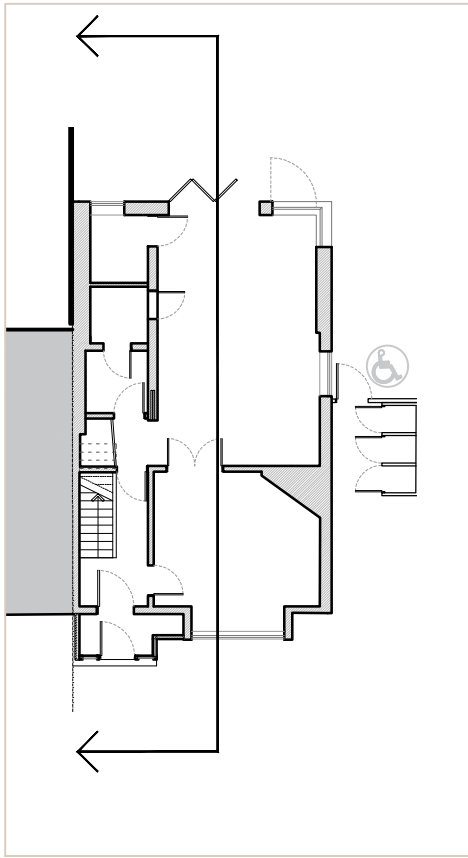

PROPOSED KEY



PROPOSED SECTION A