

Balogun

Oak Avenue
Tottenham

Architect

A_KETA Architecture

Structural Engineer

-

Mechanical Engineer

-

Other consultants

-

©2025_AKETA Ltd. All rights reserved. Copy, reproduction or distribution of these drawings in full or part is prohibited without the written permission of AKETA Ltd.

Revision	Date	Description
----------	------	-------------

*	06.10.25	First Issue
---	----------	-------------

A	15.10.25	Attic Dimensions updated
---	----------	--------------------------

B	05.11.25	Layout Updated
---	----------	----------------

C	16.02.2026	Planning Issue
---	------------	----------------

NOTES/KEY

Check all dimensions on site before construction or manufacture.
To be read in conjunction with all other drawings and specification.
Use figure dimensions; scale is provided for information only.

0

0.5m

1m

1.5m

2m

2.5m

N

Existing & Proposed Attic

Floor Plans

DATE :

September 2025

SCALE :


1:50@A2_1:100@A4

STATUS :


INFORMATION

DRAWING :

2504_BNJ_C013

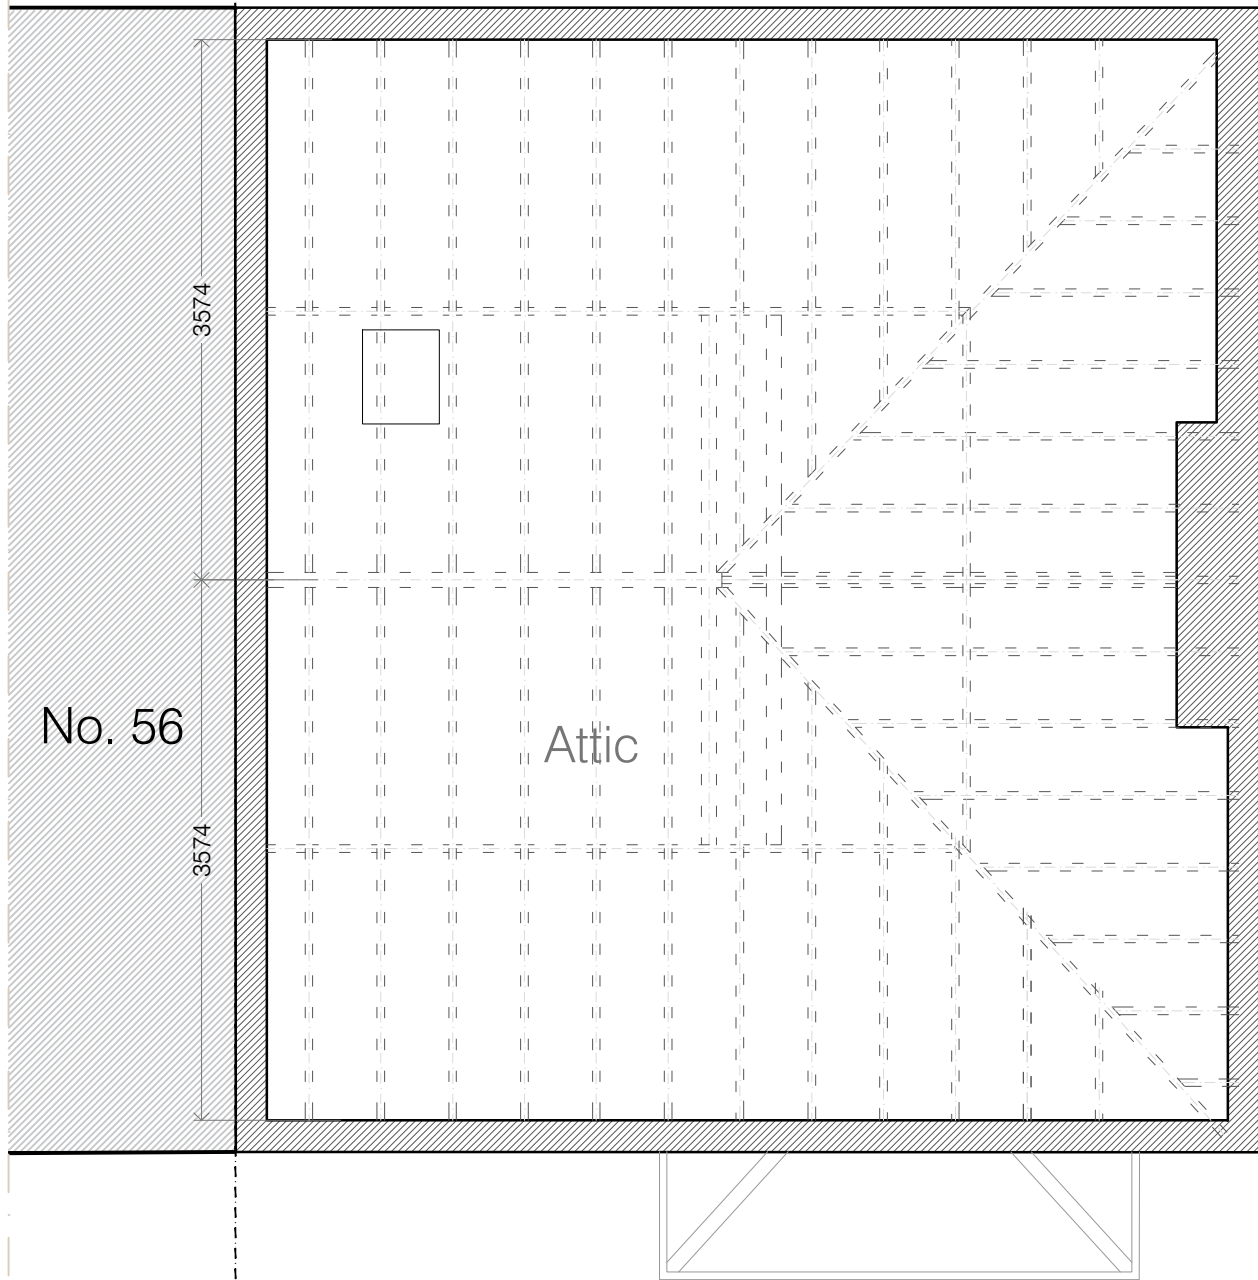

EXISTING ATTIC

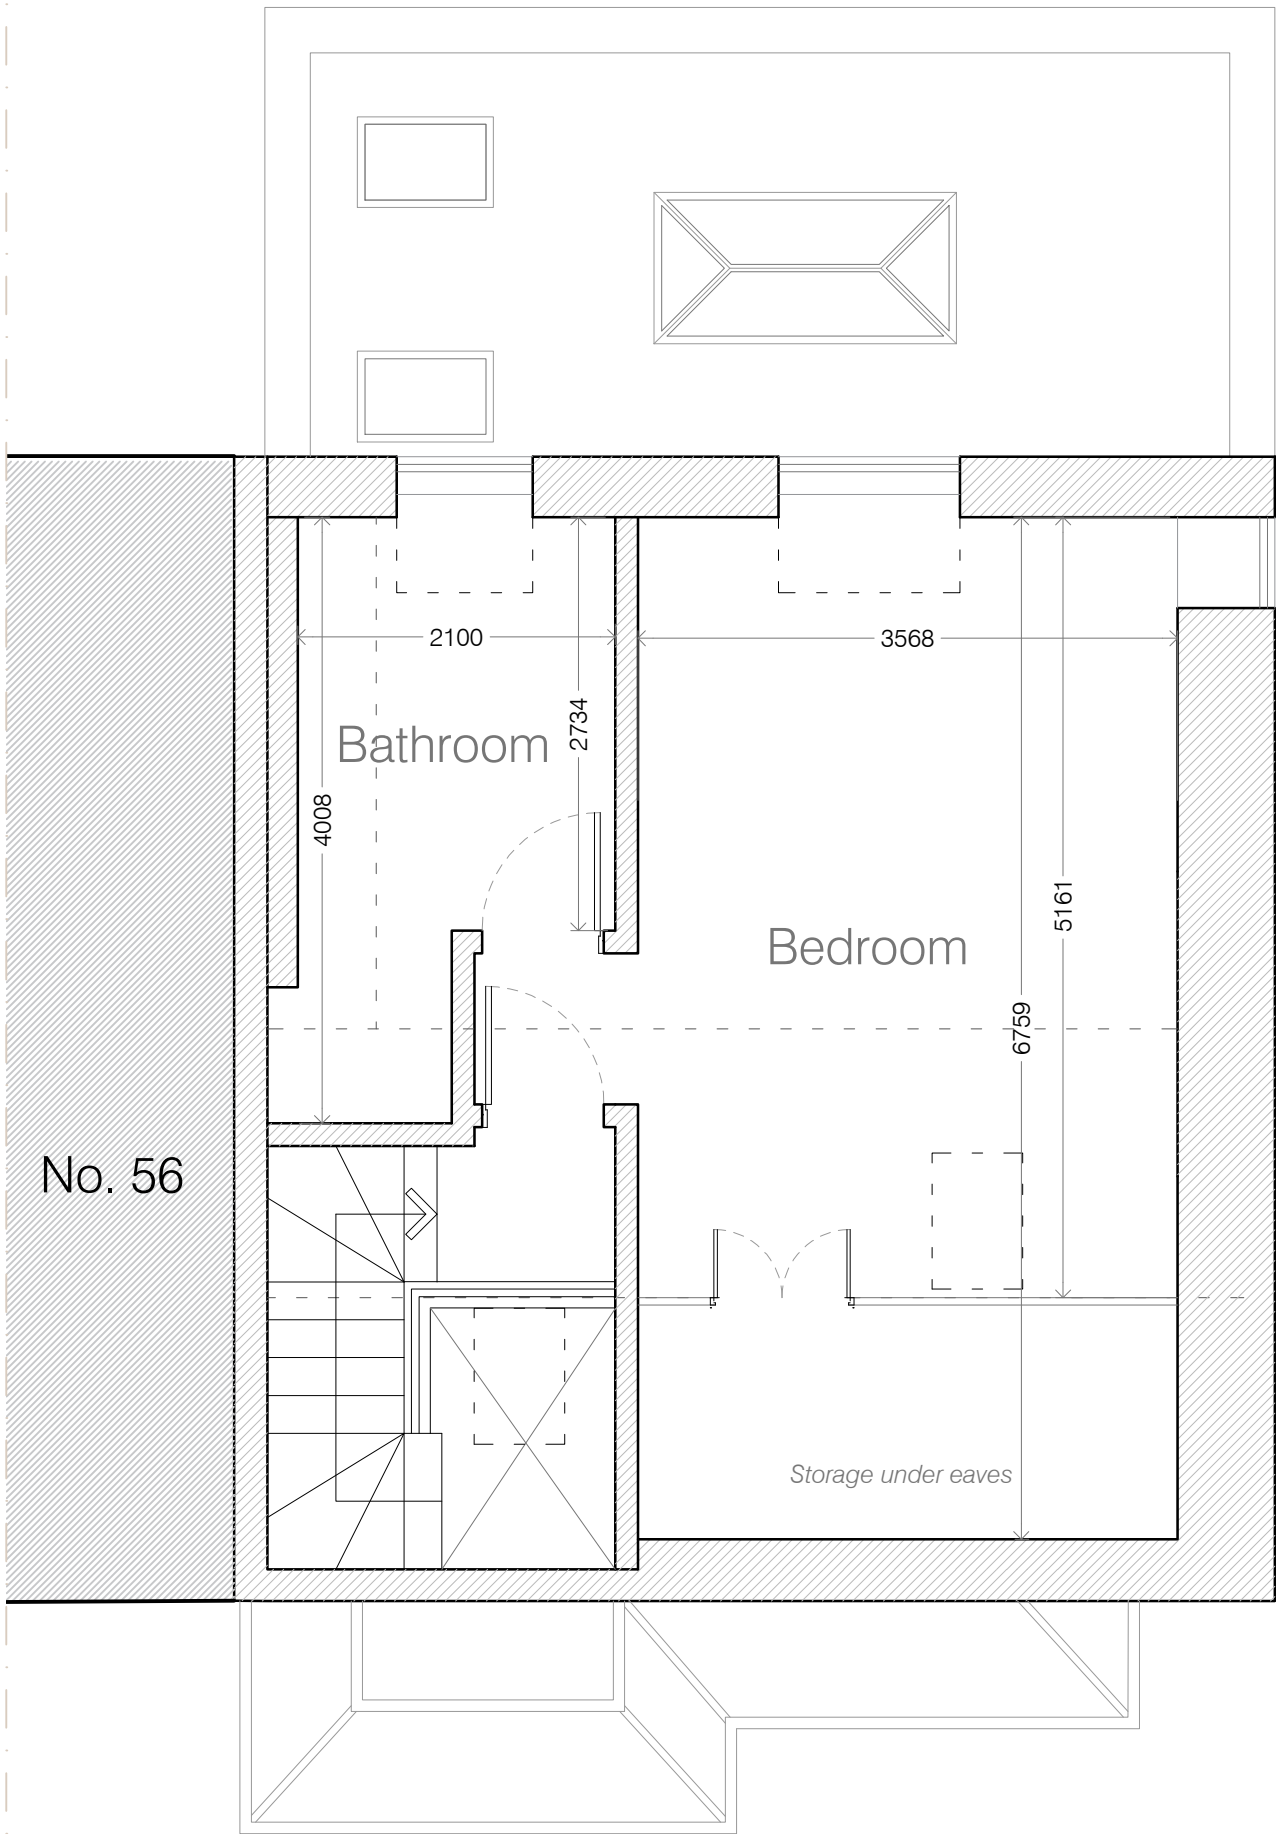

PROPOSED ATTIC