

Balogun

Oak Avenue
Tottenham

Architect

A_KETA Architecture

Structural Engineer

-

Mechanical Engineer

-

Other consultants

-

© 2025, #KETA Ltd. All rights reserved. Copy, reproduction or distribution of these drawings in full or part is prohibited without the written permission of #KETA Ltd.

Revision	Date	Description
----------	------	-------------

*	06.10.2025	First Issue
---	------------	-------------

A	04.11.2025	F3 Layout Updated
---	------------	-------------------

B	16.02.2026	Planning Issue
---	------------	----------------

NOTES/KEY

Check all dimensions on site before construction or manufacture.
To be read in conjunction with all other drawings and specification.
Use figure dimensions; scale is provided for information only.

0
0.5m
1m
1.5m
2m
2.5m



Existing & Proposed First

Floor Plans

DATE :

September 2025

SCALE :


1:50@A2_1:100@A4

STATUS :


INFORMATION

DRAWING :

2504_BNJ_C012

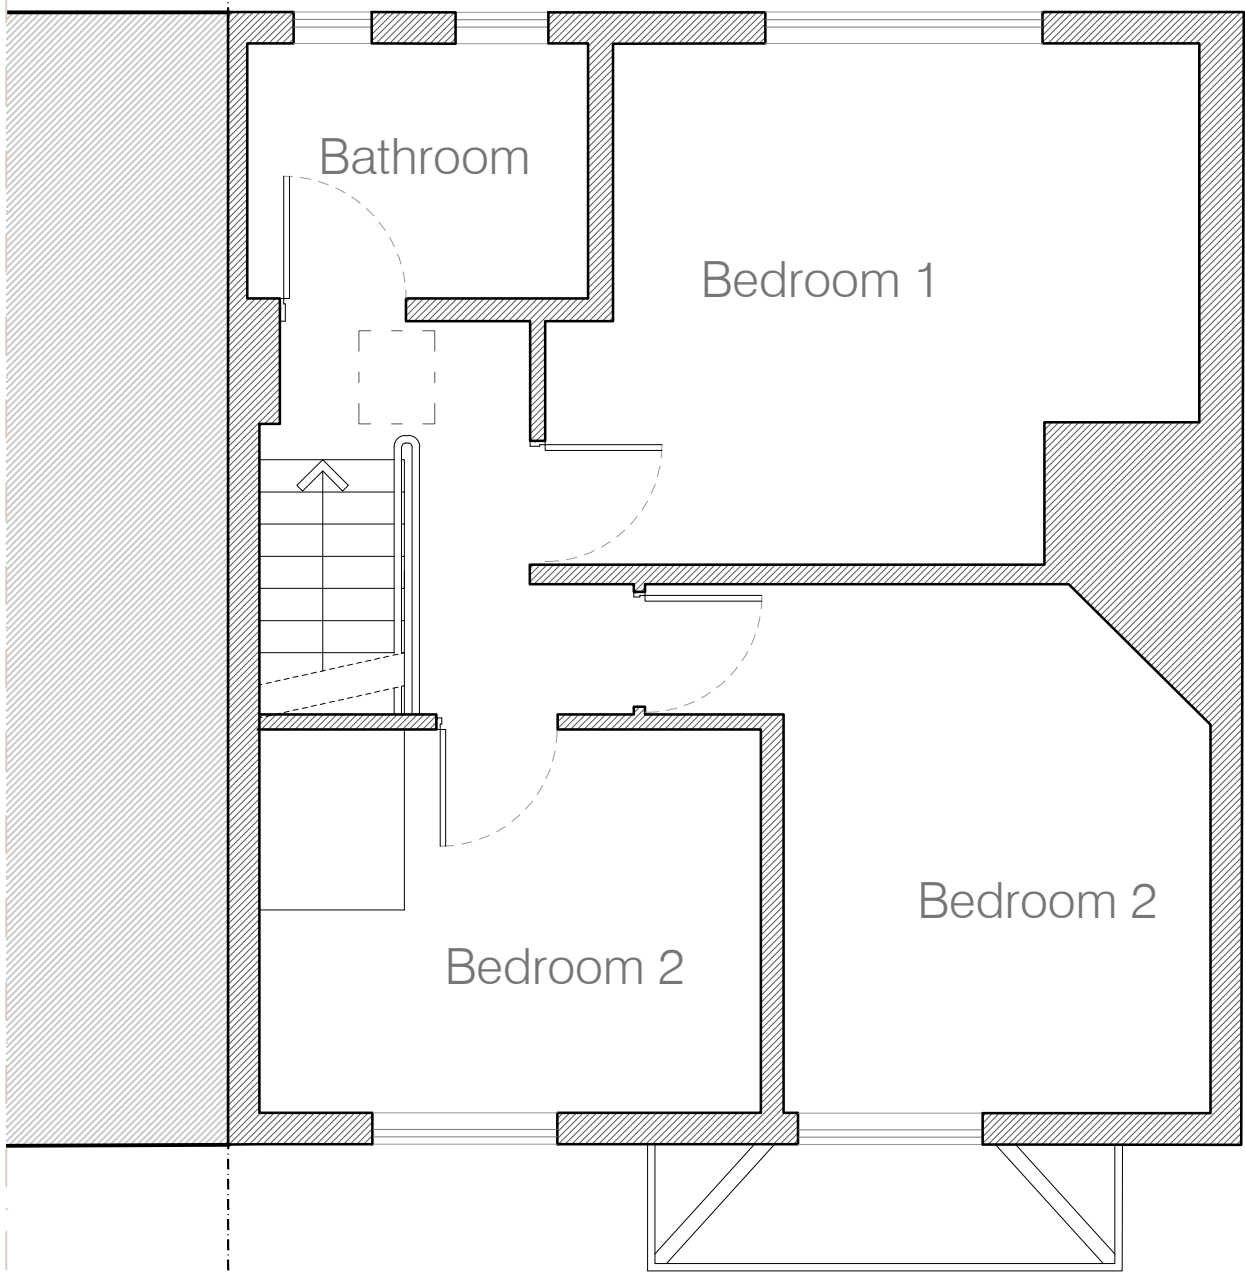

EXISTING FIRST FLOOR

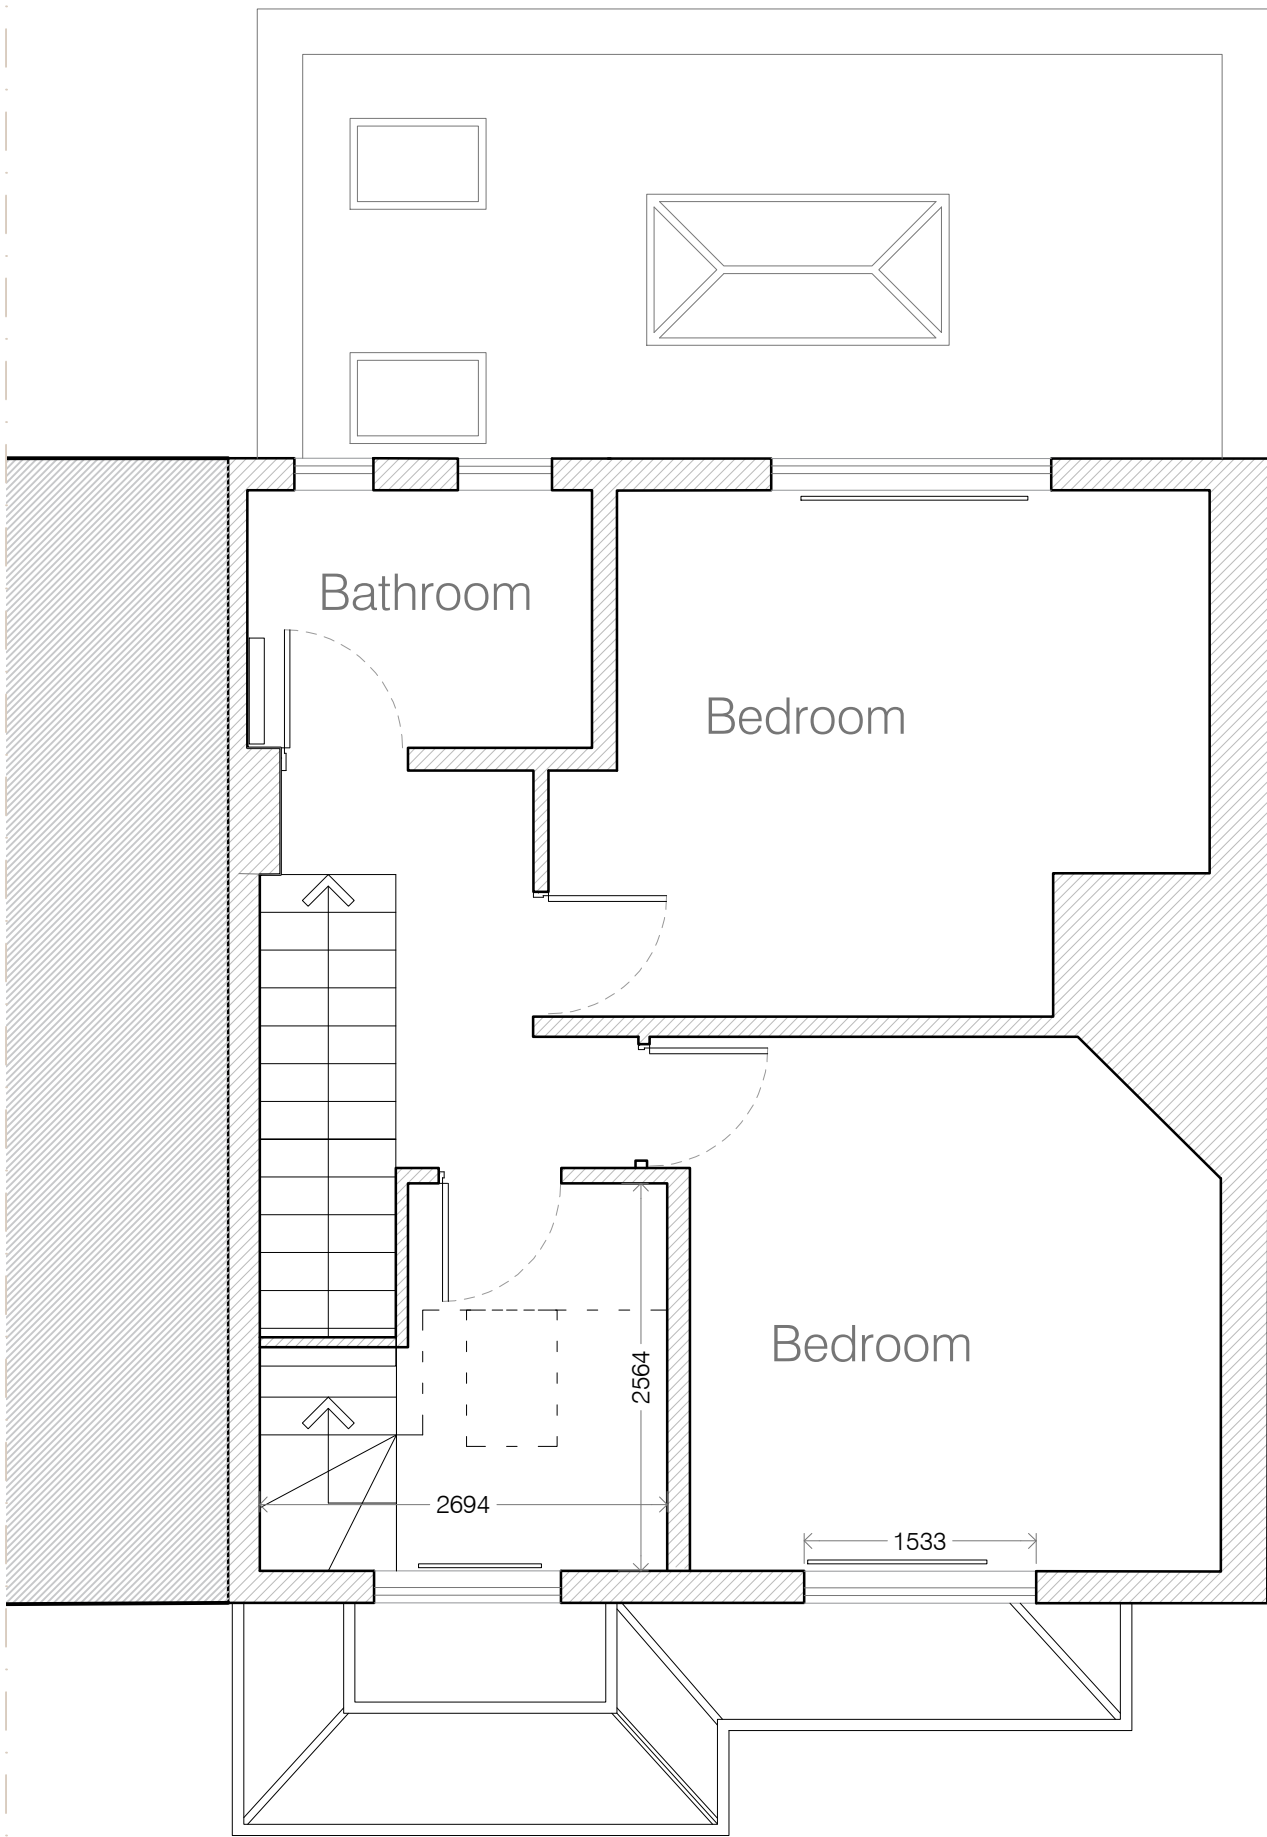

PROPOSED FIRST FLOOR