



© Crown copyright and database rights, 2024. Ordnance Survey
0100031673 Created using Plans by Emapsite

Scale: 1:1250

Paper Size: A4

S/A

10b Branch Place
London N1 5PH
p: 0207 686 3445
e: info@scenarioarchitecture.com
w: www.scenarioarchitecture.com

Project Name:
100 Stapleton Hall Road

Client:
James Fletcher & Katharine Towers

Site Location:
**100 Stapleton Hall Road
London Haringey N4 4QA UK**

Drawing not to be used other than the purpose for which it was prepared. It's supplied without liability for errors or omissions. All dimensions are to be checked on site. This drawing is to be read in conjunction with all other drawings. Notes on this drawing will apply to all other drawings where a similar position exists.

Scale @ A4

Project No.
200




Drawing Name
Location Plan

Drawing Number

Rev

LO-A-01

Blkcloud: myscenario - Blkcloud Software as a Service/200_100 Stapleton Hall Road/200_100 Stapleton Hall Road/200_100 Stapleton Hall Road - Blkcloud Planning app

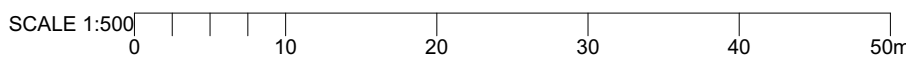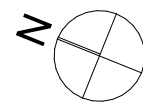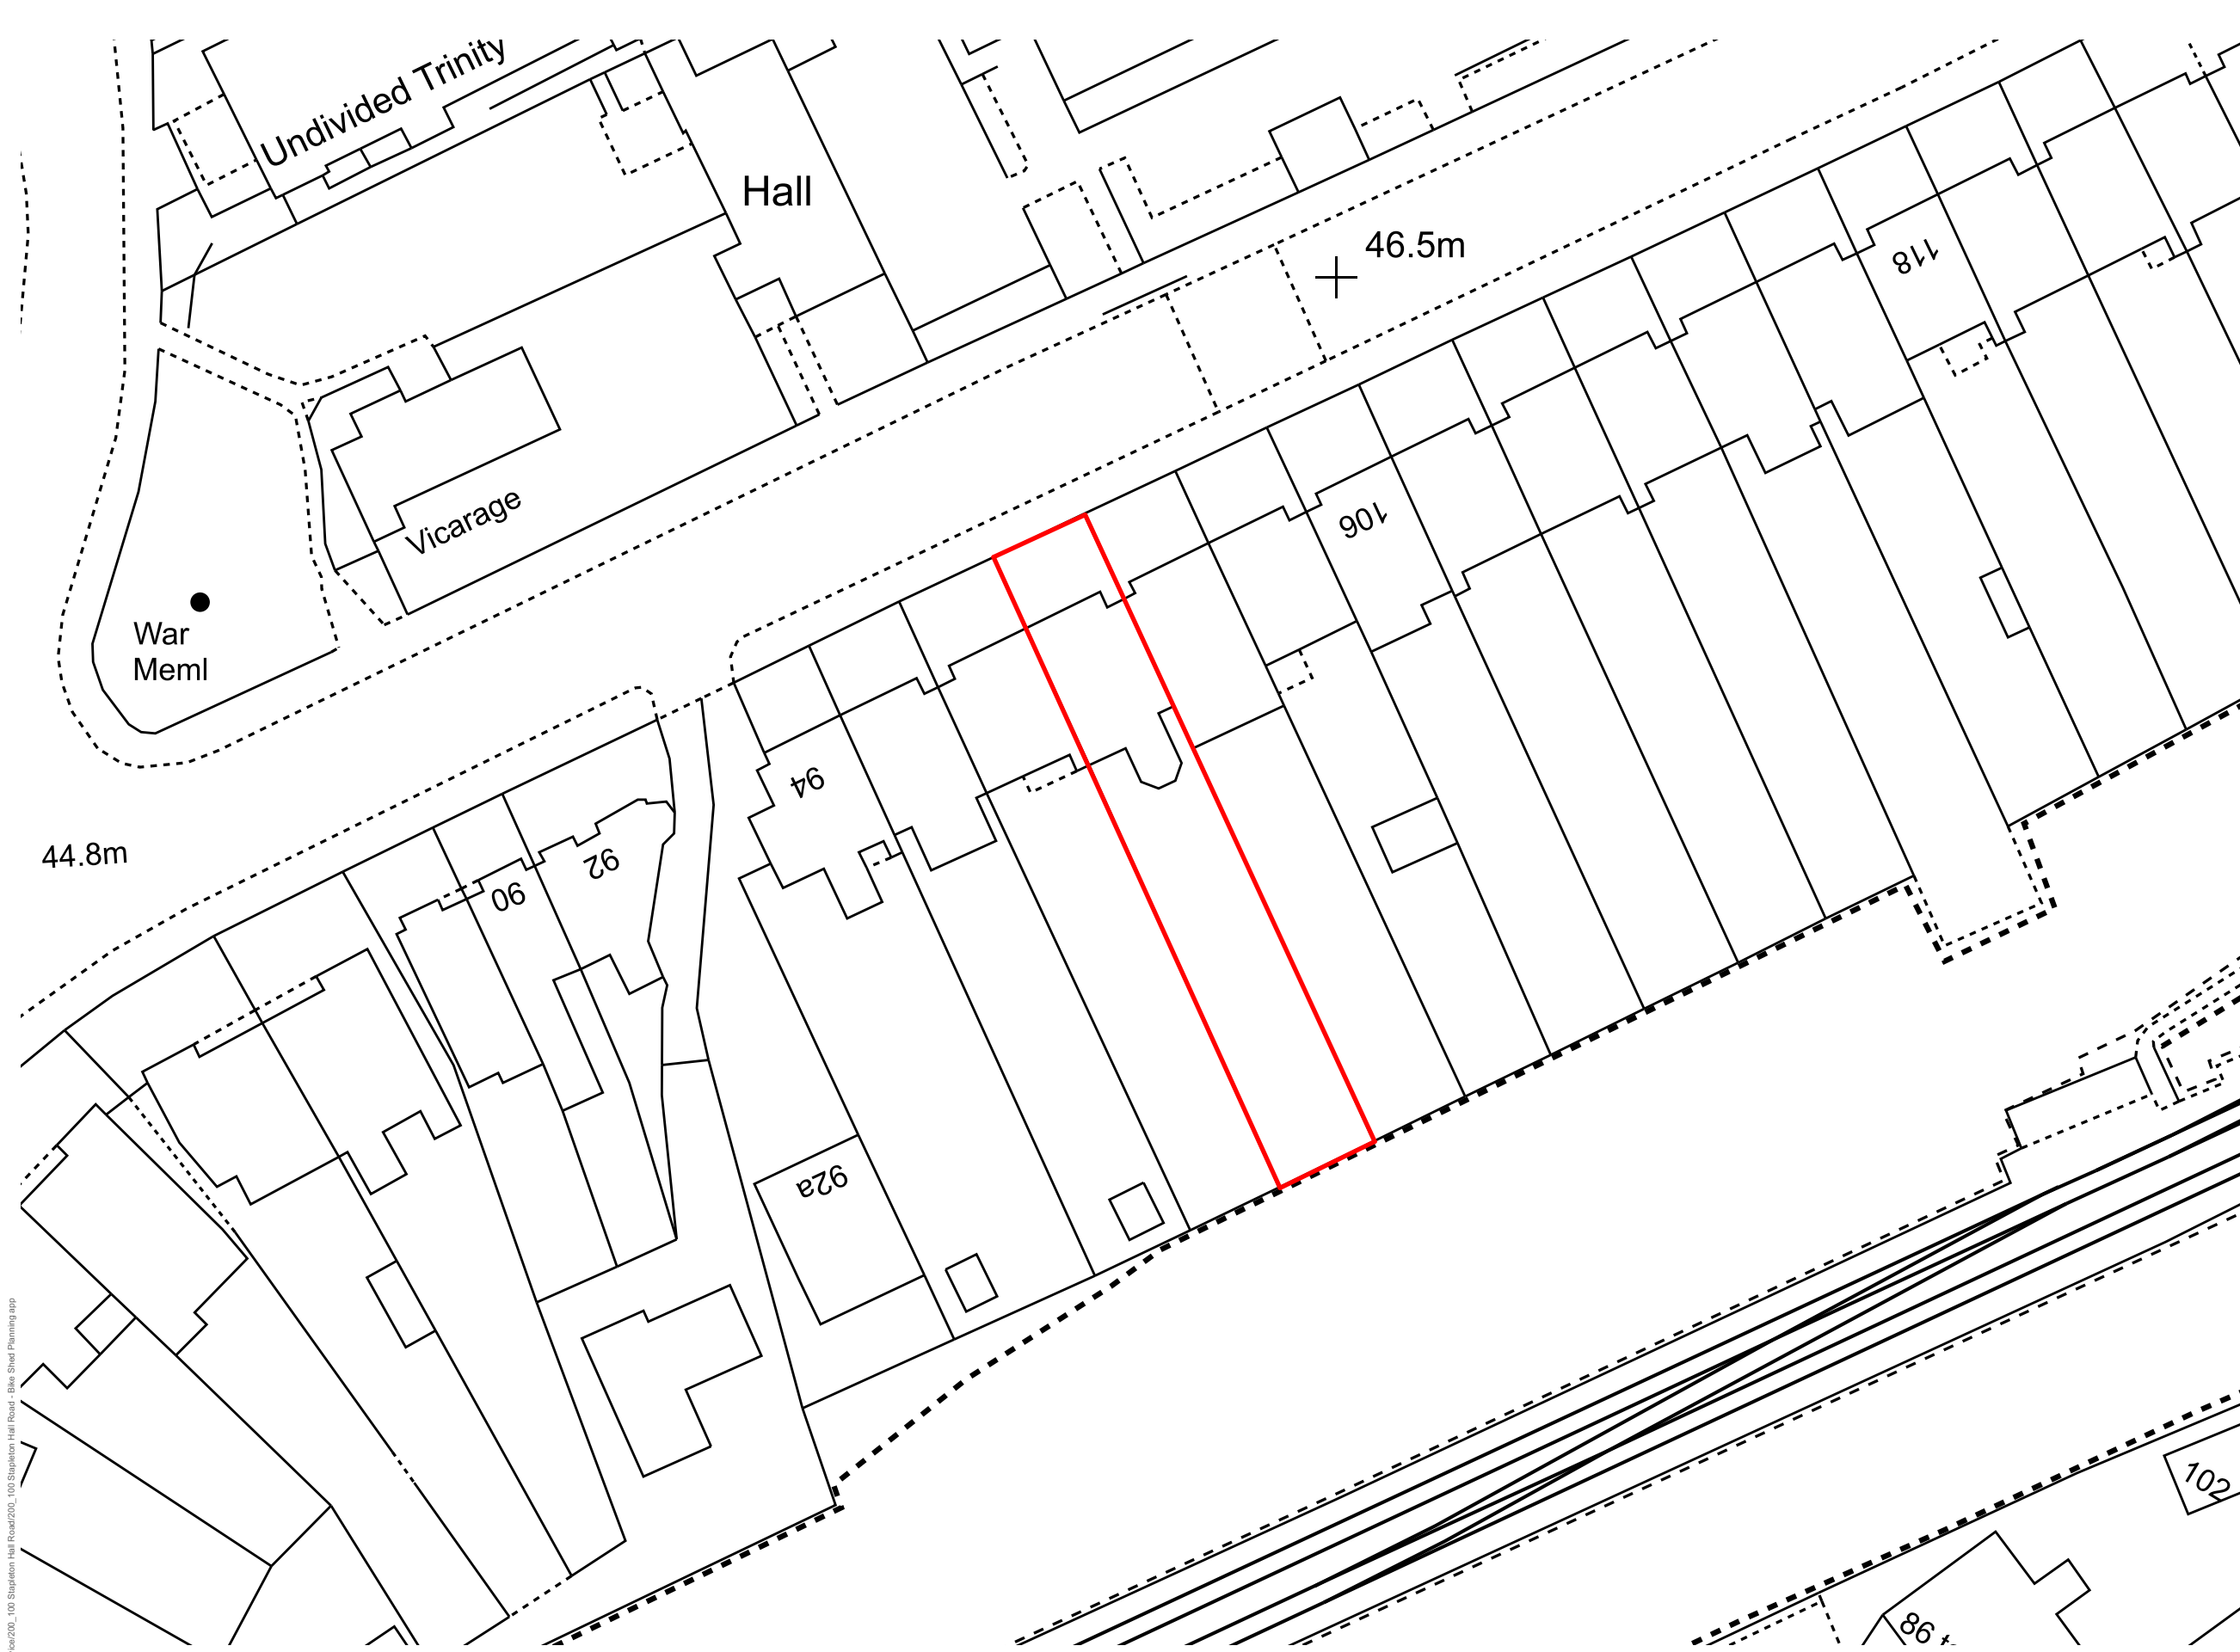

FOR PLANNING

Rev

Date



10b Branch Place
London N1 5PH
p: 0207 686 3445
e: info@scenarioarchitecture.com
w: www.scenarioarchitecture.com

Project Name:
100 Stapleton Hall Road

Client:
James Fletcher & Katharine Towers

Site Location:
**100 Stapleton Hall
Road London
Haringey N4 4QA UK**

Drawing not to be used other than the purpose for which it was prepared. It's supplied without liability for errors or omissions. Do not scale from the drawing. All dimensions are to be checked on site. This drawing is to be read in conjunction with all other drawings. Notes on this drawing will apply to all other drawings where a similar position exists.

Scale @ A3
200

Drawing Name
Block Plan

Drawing Number
LO-A-02

Rev