FOR PLANNING

Rev	Date

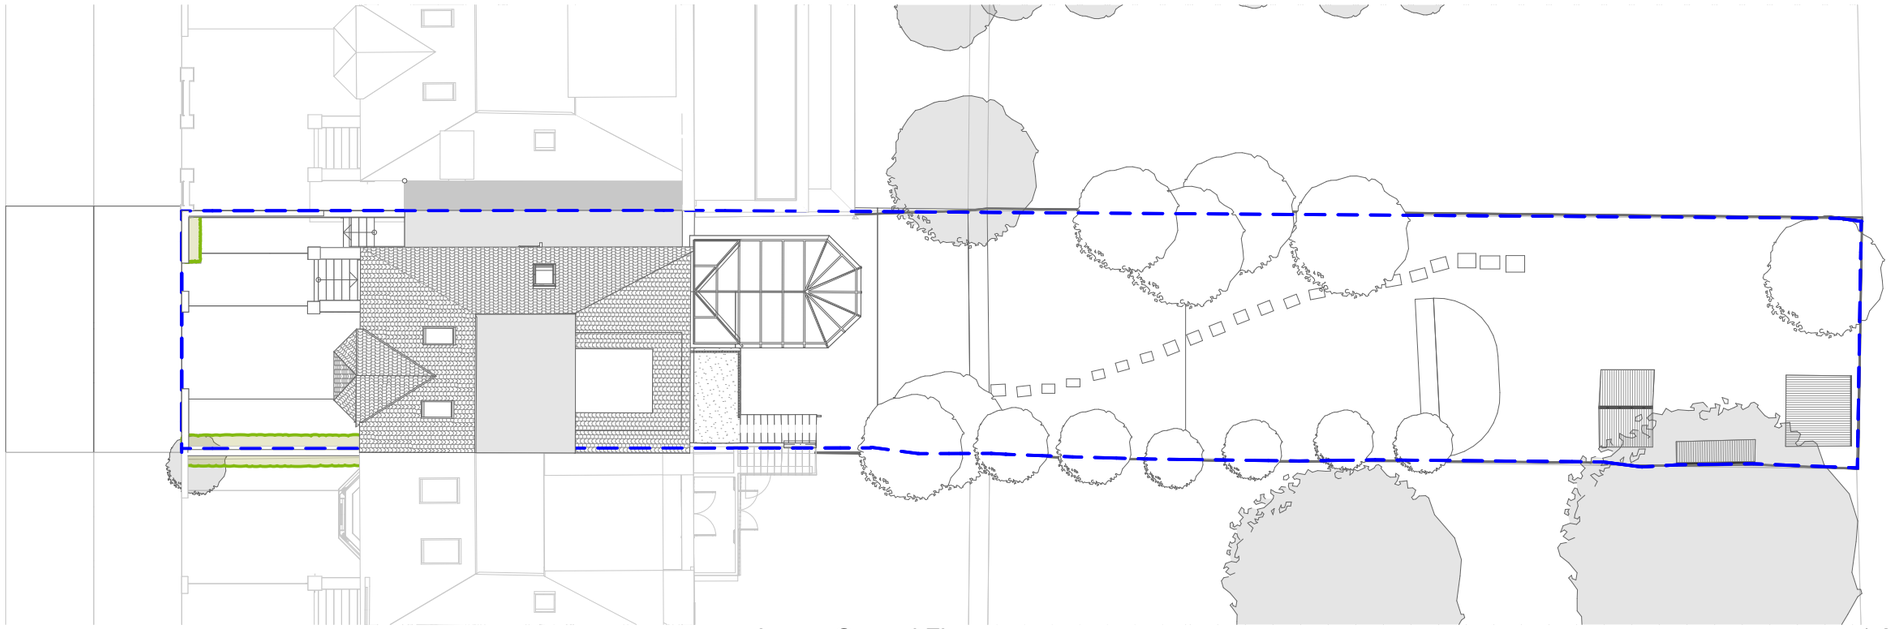

-1. Lower Ground Floor 1:200

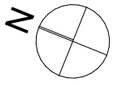

SCALE 1:200

0 4 8 12 16 20m

10b Branch Place
London N1 5PH
p: 0207 686 3445
e: info@scenarioarchitecture.com
w: www.scenarioarchitecture.com

Project Name:
100 Stapleton Hall Road

Client:
James Fletcher & Katharine Towers

Site Location:
100 Stapleton Hall Road London Haringey N4 4QA UK

Drawing not to be used other than the purpose for which it was prepared. It's supplied without liability for errors or omissions. Do not scale from the drawing. All dimensions are to be checked on site. This drawing is to be read in conjunction with all other drawings. Notes on this drawing will apply to all other drawings where a similar position exists.

Scale @ A3
1:200

Project No.
200

Drawing Name
Existing Site Plan

Drawing Number
EX-A0.01

Rev

BIMcloud: myscenario - BIMcloud Software as a Service/200_100 Stapleton Hall Road/200_100 Stapleton Hall Road - Bike Shed Planning.app

FOR PLANNING

Rev	Date

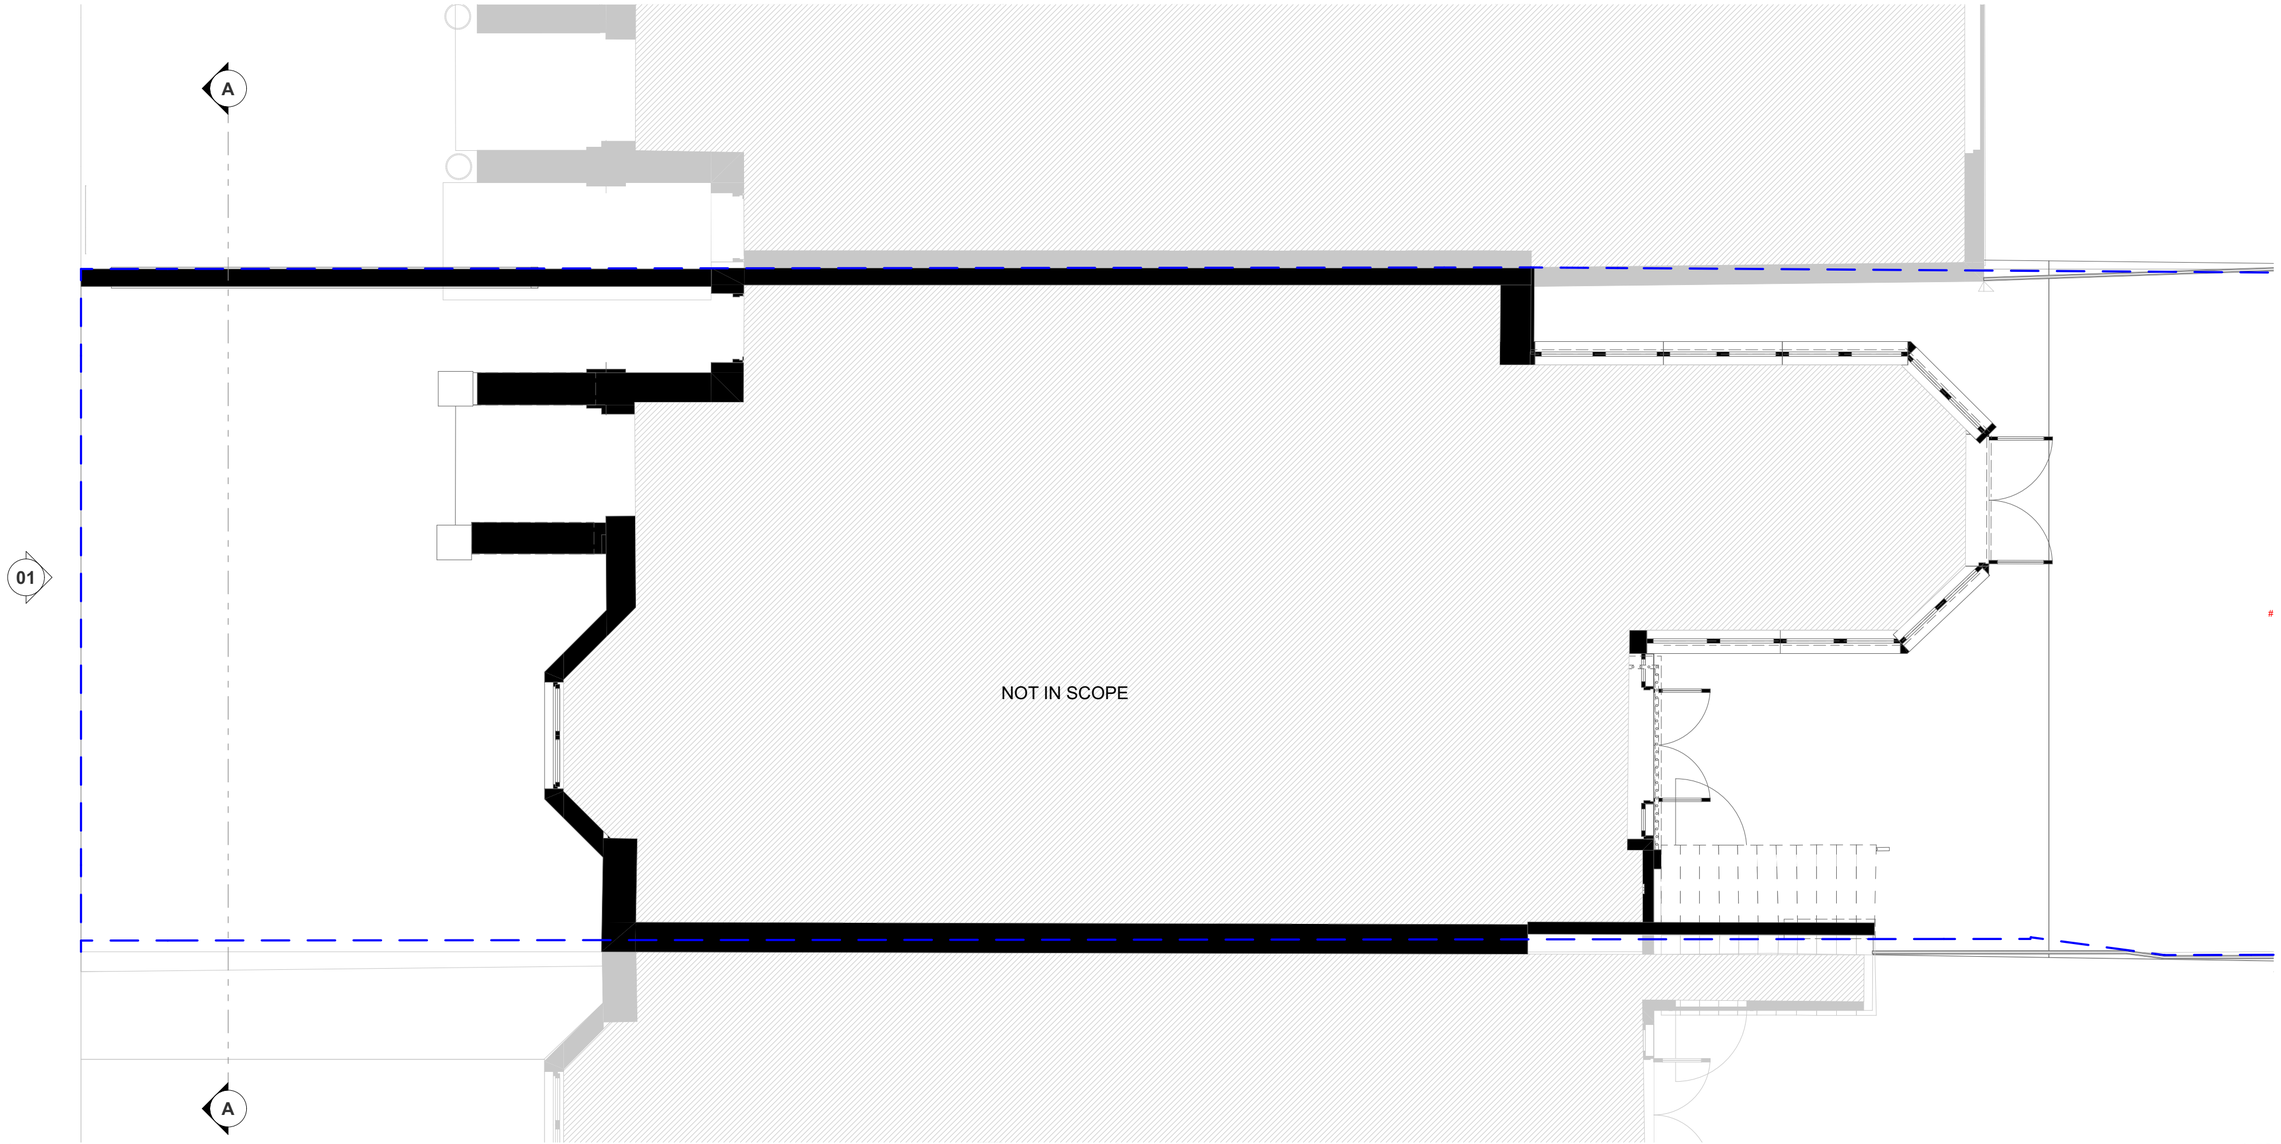

-1. Lower Ground Floor 1:50

S/A

10b Branch Place
London N1 5PH
p: 0207 686 3445
e: info@scenarioarchitecture.com
w: www.scenarioarchitecture.com

Project Name:
100 Stapleton Hall Road

Client:
James Fletcher & Katharine Towers

Site Location:
100 Stapleton Hall
Road London
Haringey N4 4QA UK

Drawing not to be used other than the purpose for which it was prepared. It's supplied without liability for errors or omissions. Do not scale from the drawing. All dimensions are to be checked on site. This drawing is to be read in conjunction with all other drawings. Notes on this drawing will apply to all other drawings where a similar position exists.

Scale @ A2
1:50

Project No.
200

Drawing Name
Existing Lower Ground Floor Plan

Drawing Number
EX-A1.01

Rev

N

SCALE 1:50
0 1000 2000 3000 4000 5000mm

BIMcloud: myscenario - BIMcloud Software as a Service/200_100 Stapleton Hall Road/200_100 Stapleton Hall Road - Bike Shed Planning.pln

FOR PLANNING

Rev	Date

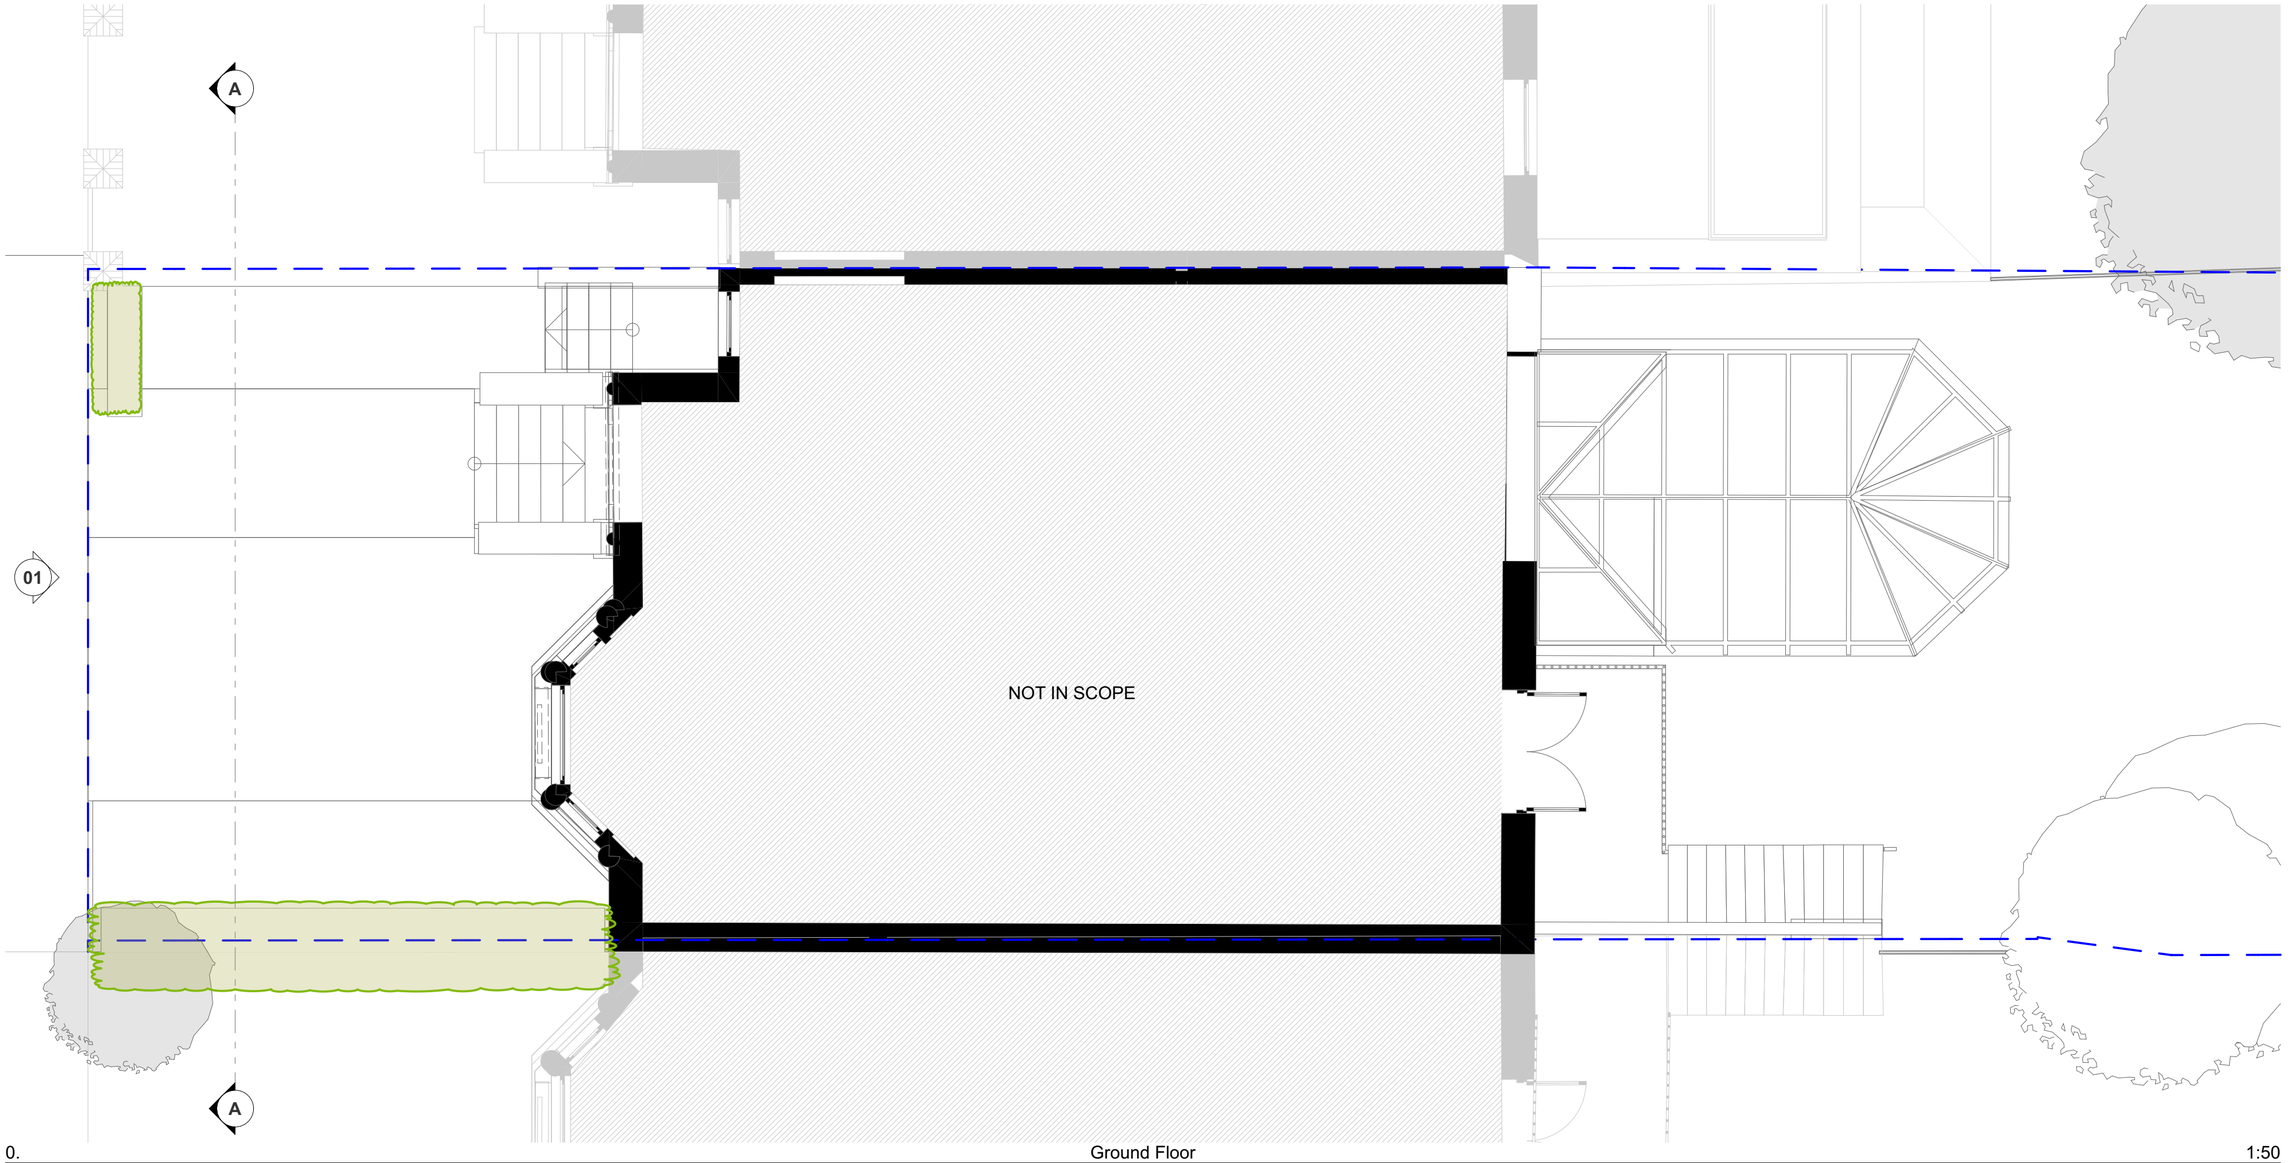

0. Ground Floor 1:50

S/A

10b Branch Place
London N1 5PH
p: 0207 686 3445
e: info@scenarioarchitecture.com
w: www.scenarioarchitecture.com

Project Name:
100 Stapleton Hall Road

Client:
James Fletcher & Katharine Towers

Site Location:
100 Stapleton Hall Road London Haringey N4 4QA UK

Drawing not to be used other than the purpose for which it was prepared. It's supplied without liability for errors or omissions. Do not scale from the drawing. All dimensions are to be checked on site. This drawing is to be read in conjunction with all other drawings. Notes on this drawing will apply to all other drawings where a similar position exists.

Scale @ A2
1:50

Project No.
200

Drawing Name
Existing Ground Floor Plan

Drawing Number
EX-A1.02

Rev

N

SCALE 1:50
0 1000 2000 3000 4000 5000mm

BIMcloud : myscenario : BIMcloud Software as a Service/200_100 Stapleton Hall Road/200_100 Stapleton Hall Road - Bike Shed Planning.pln

FOR PLANNING

Rev	Date

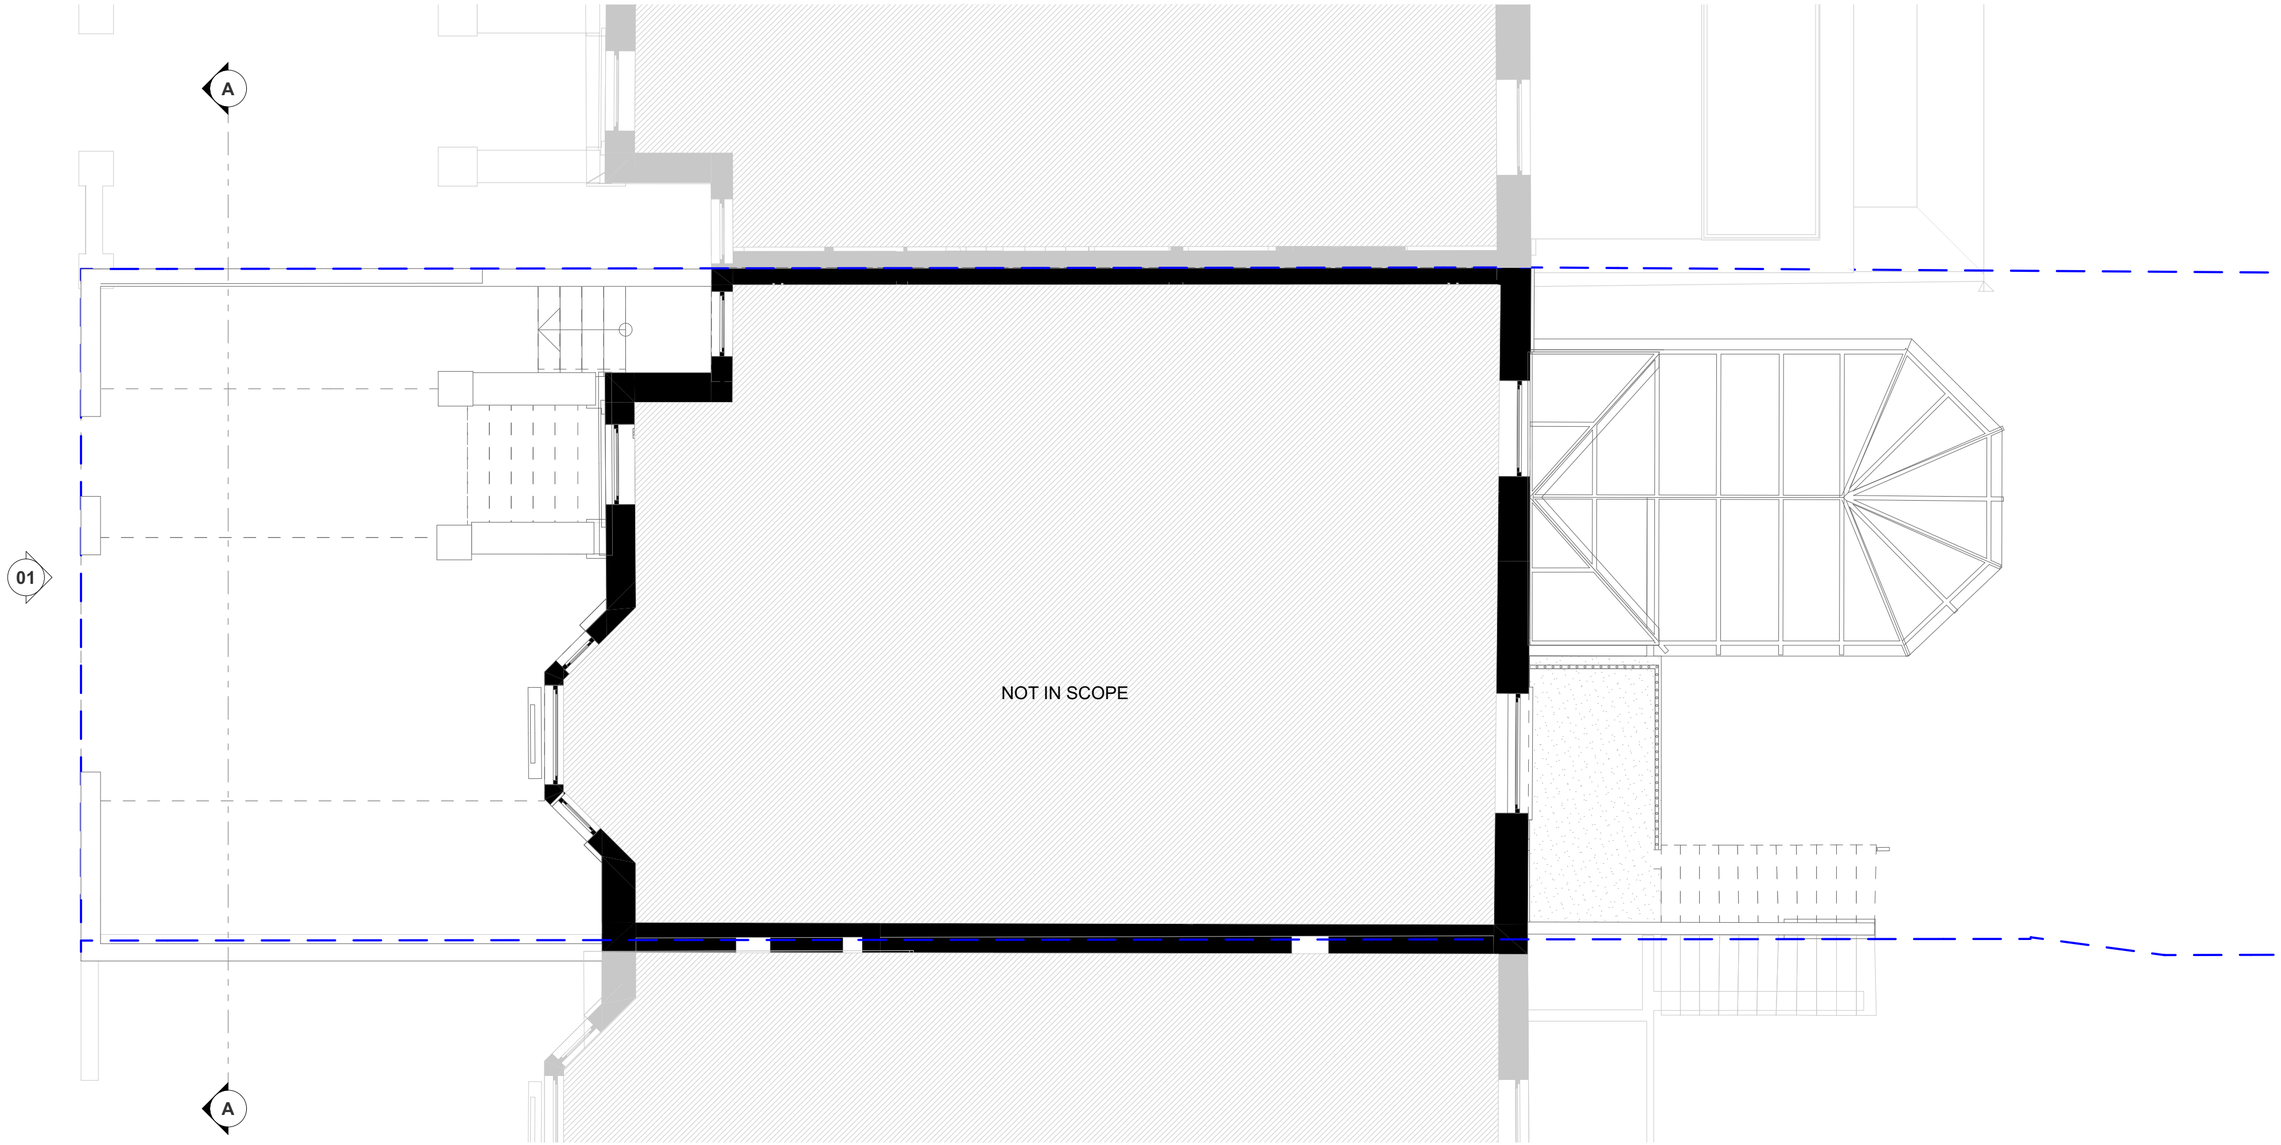

1. First Floor 1:50

S/A

10b Branch Place
London N1 5PH
p: 0207 686 3445
e: info@scenarioarchitecture.com
w: www.scenarioarchitecture.com

Project Name:
100 Stapleton Hall Road

Client:
James Fletcher & Katharine Towers

Site Location:
100 Stapleton Hall
Road London
Haringey N4 4QA UK

Drawing not to be used other than the purpose for which it was prepared. It's supplied without liability for errors or omissions. Do not scale from the drawing. All dimensions are to be checked on site. This drawing is to be read in conjunction with all other drawings. Notes on this drawing will apply to all other drawings where a similar position exists.

Scale @ A2
1:50

Project No.
200

Drawing Name
Existing First Floor Plan

Drawing Number
EX-A1.03

Rev

N

SCALE 1:50
0 1000 2000 3000 4000 5000mm

BIMcloud : myscenario : BIMcloud Software as a Service/200_100 Stapleton Hall Road/200_100 Stapleton Hall Road - Bike Shed Planning.pln

FOR PLANNING

Rev	Date

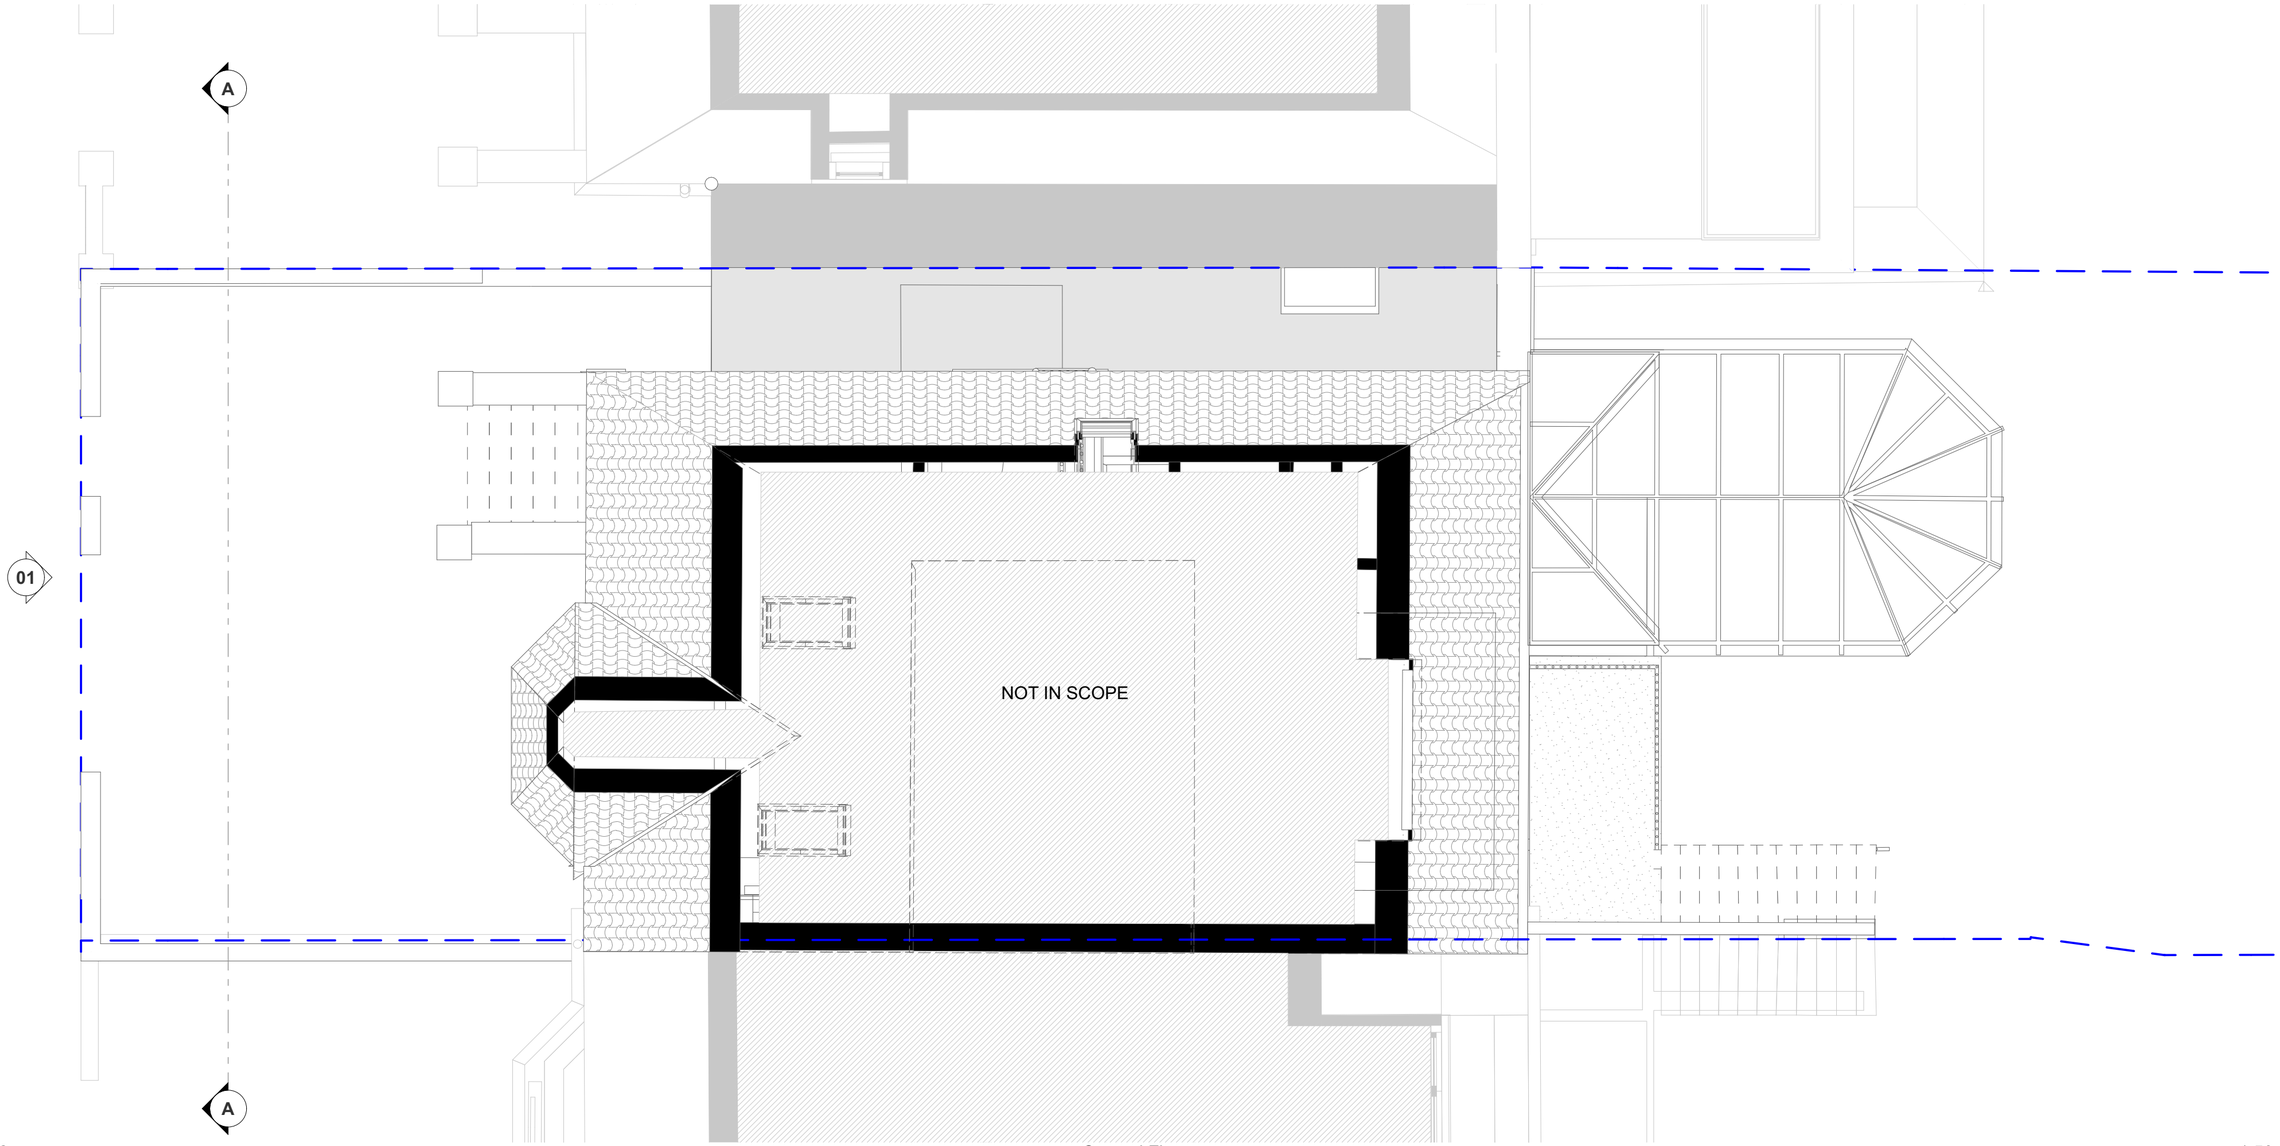

2. Second Floor 1:50

S/A

10b Branch Place
London N1 5PH
p: 0207 686 3445
e: info@scenarioarchitecture.com
w: www.scenarioarchitecture.com

Project Name:
100 Stapleton Hall Road

Client:
James Fletcher & Katharine Towers

Site Location:
100 Stapleton Hall
Road London
Haringey N4 4QA UK

Drawing not to be used other than the purpose for which it was prepared. It's supplied without liability for errors or omissions. Do not scale from the drawing. All dimensions are to be checked on site. This drawing is to be read in conjunction with all other drawings. Notes on this drawing will apply to all other drawings where a similar position exists.

Scale @ A2
1:50

Project No.
200

Drawing Name
Existing Second Floor Plan

Drawing Number
EX-A1.04

Rev

N

SCALE 1:50
0 1000 2000 3000 4000 5000mm

BIMcloud: myscenario - BIMcloud Software as a Service/200_100 Stapleton Hall Road/200_100 Stapleton Hall Road - Bike Shed Planning.pln

FOR PLANNING

Rev	Date

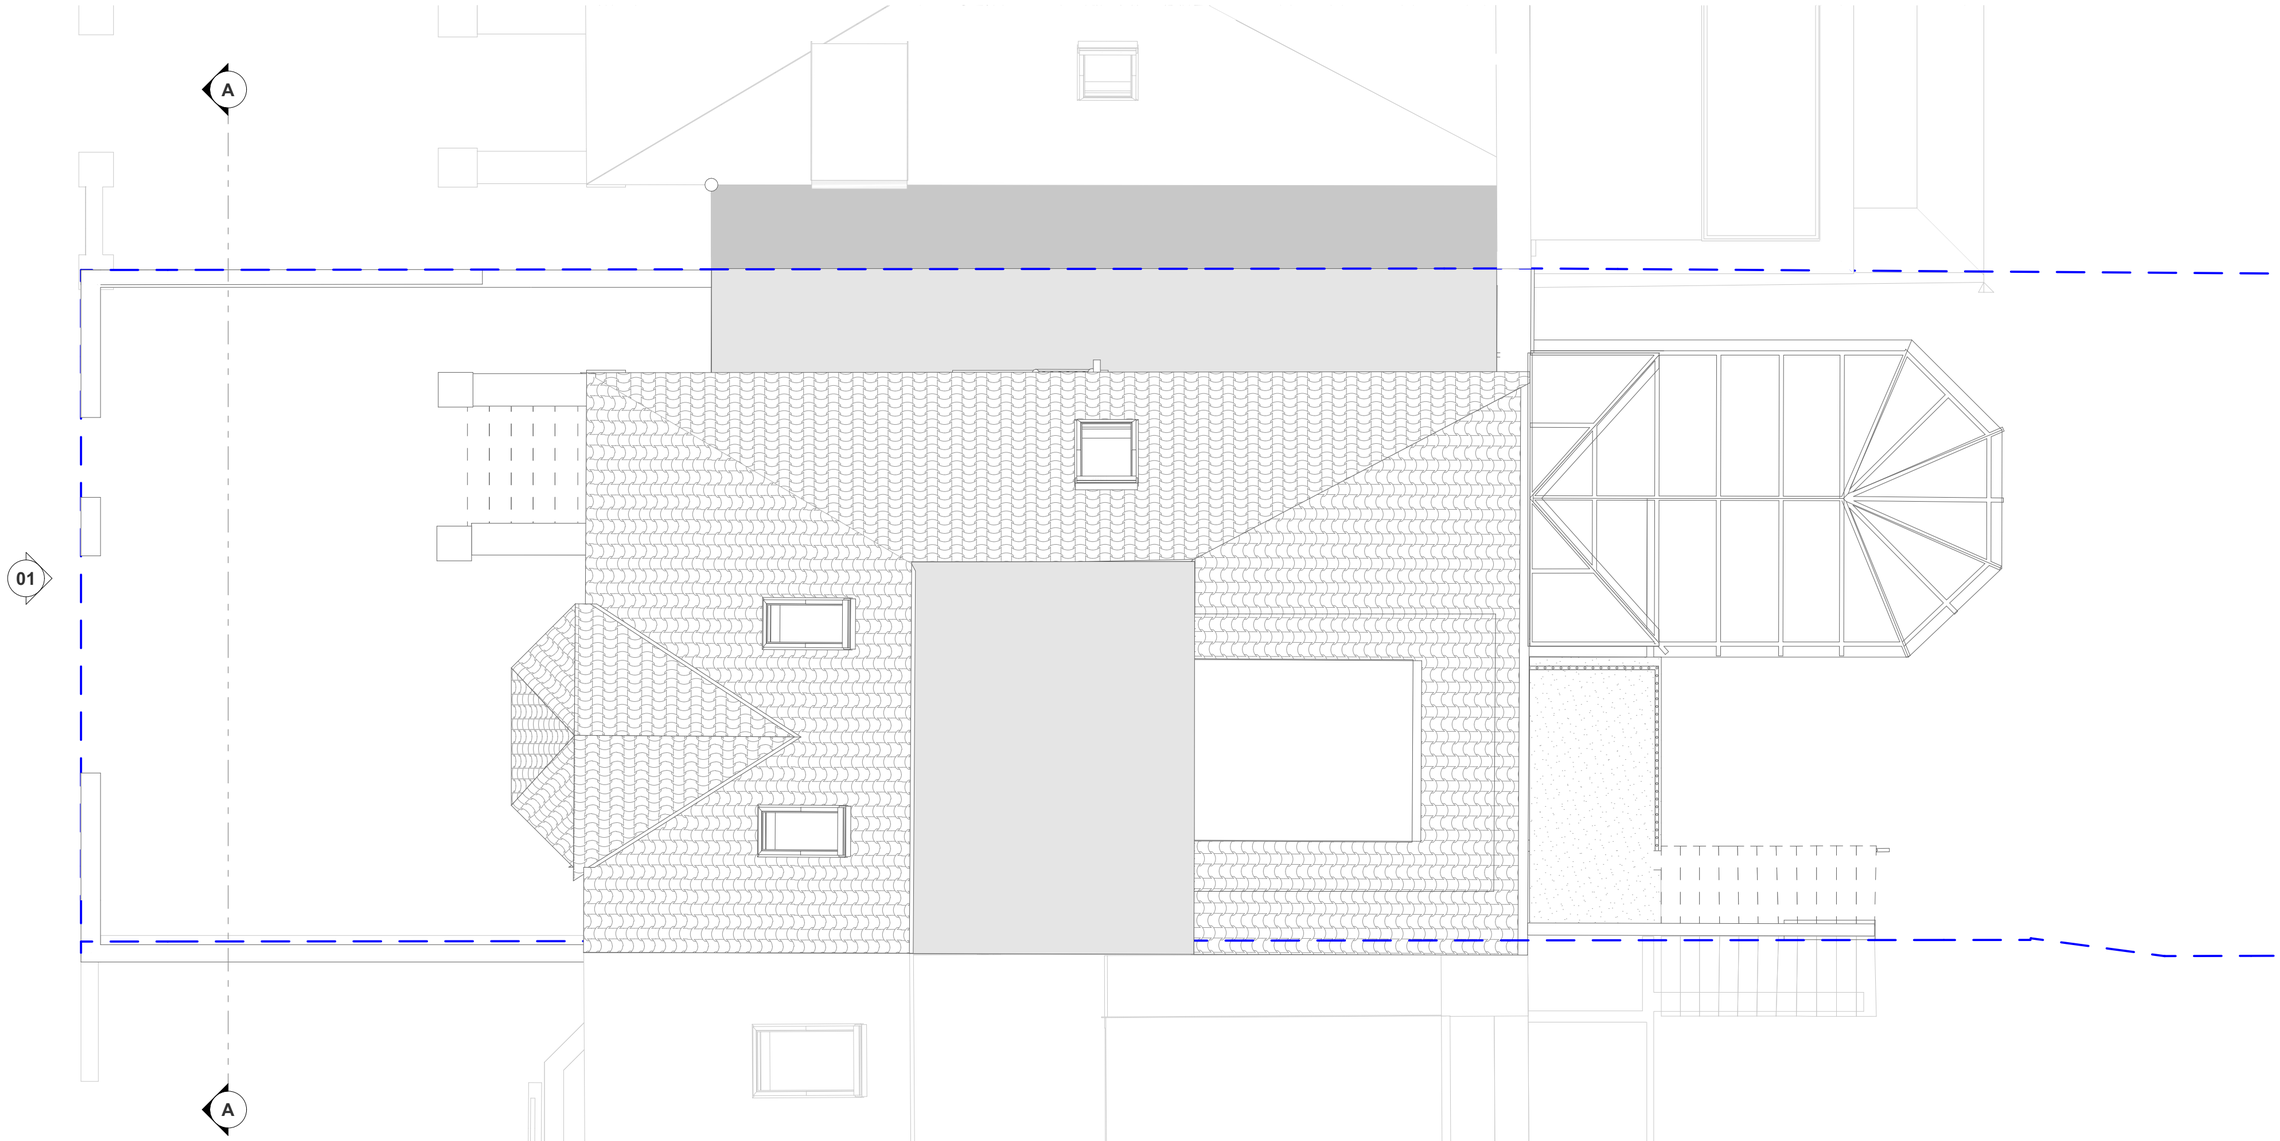

3. Roof 1:50

S/A

10b Branch Place
London N1 5PH
p: 0207 686 3445
e: info@scenarioarchitecture.com
w: www.scenarioarchitecture.com

Project Name:
100 Stapleton Hall Road

Client:
James Fletcher & Katharine Towers

Site Location:
100 Stapleton Hall
Road London
Haringey N4 4QA UK

Drawing not to be used other than the purpose for which it was prepared. It's supplied without liability for errors or omissions. Do not scale from the drawing. All dimensions are to be checked on site. This drawing is to be read in conjunction with all other drawings. Notes on this drawing will apply to all other drawings where a similar position exists.

Scale @ A2
1:50

Project No.
200

Drawing Name
Existing Roof Plan

Drawing Number
EX-A1.05

Rev

N

SCALE 1:50
0 1000 2000 3000 4000 5000mm

BIM Cloud: myscenario - BIMcloud Software as a Service/200_100 Stapleton Hall Road\200_100 Stapleton Hall Road - Bike Shed Planning.pln

FOR PLANNING	
Rev	Date

01 PLA Front Elevation 1:50

SCALE 1:50
0 1000 2000 3000 4000 5000mm

10b Branch Place
London N1 5PH
p: 0207 686 3445
e: info@scenarioarchitecture.com
w: www.scenarioarchitecture.com

Project Name:
100 Stapleton Hall Road

Client:
James Fletcher & Katharine Towers

Site Location:
100 Stapleton Hall Road London Haringey N4 4QA UK

Drawing not to be used other than the purpose for which it was prepared. It's supplied without liability for errors or omissions. Do not scale from the drawing. All dimensions are to be checked on site. This drawing is to be read in conjunction with all other drawings. Notes on this drawing will apply to all other drawings where a similar position exists.

Scale @ A2
1:50

Project No.
200

Drawing Name
Existing Elevations

Drawing Number
EX-A2.01

Rev

BIMcloud: myscenario : BIMcloud Software as a Service/200_100 Stapleton Hall Road/200_100 Stapleton Hall Road - Bike Shed Planning.pln

FOR PLANNING	
Rev	Date

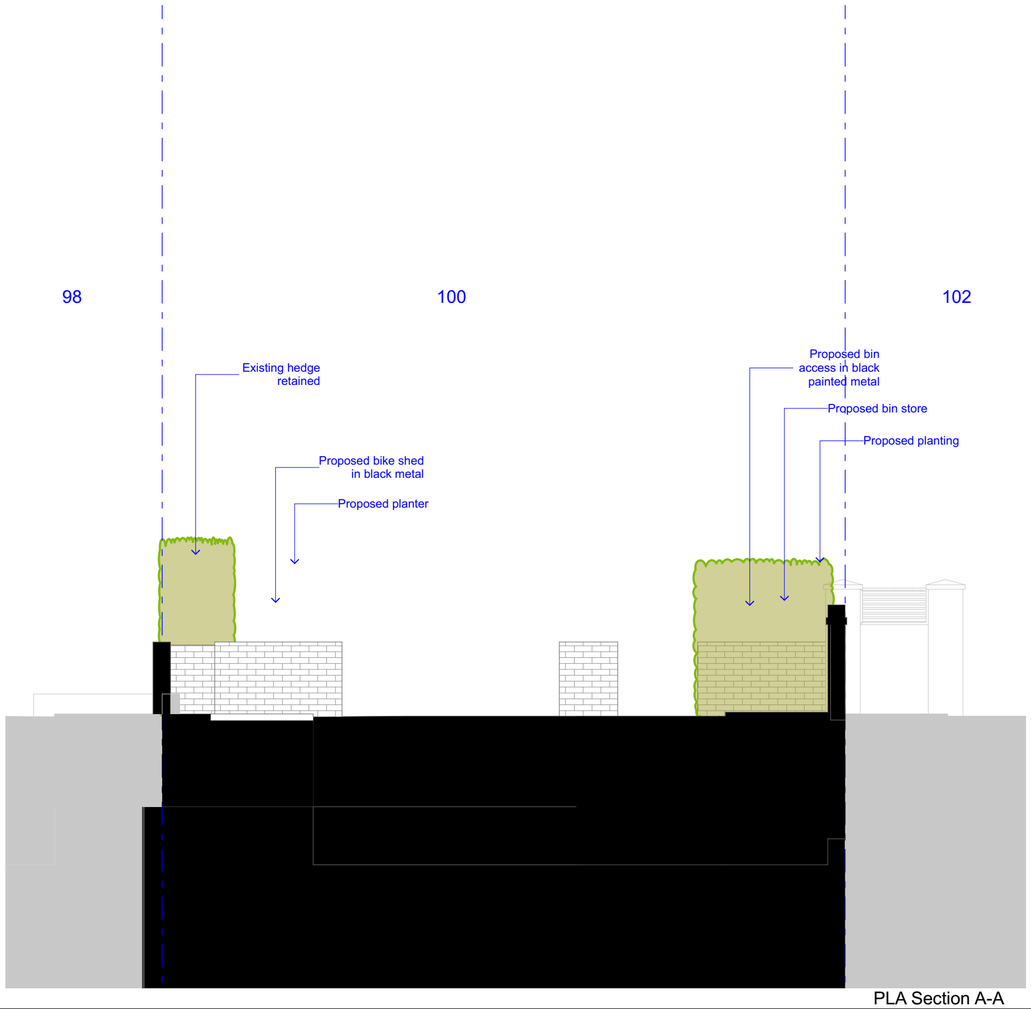

A PLA Section A-A 1:50

SCALE 1:50
0 1000 2000 3000 4000 5000mm

10b Branch Place
London N1 5PH
p: 0207 686 3445
e: info@scenarioarchitecture.com
w: www.scenarioarchitecture.com

Project Name:
100 Stapleton Hall Road

Client:
James Fletcher & Katharine Towers

Site Location:
100 Stapleton Hall
Road London
Haringey N4 4QA UK

Drawing not to be used other than the purpose for which it was prepared. It's supplied without liability for errors or omissions. Do not scale from the drawing. All dimensions are to be checked on site. This drawing is to be read in conjunction with all other drawings. Notes on this drawing will apply to all other drawings where a similar position exists.

Scale @ A2
1:50

Project No.
200

Drawing Name
Existing Sections

Drawing Number
EX-A3.01

Rev

BIMcloud: myscenario : BIMcloud Software as a Service/200_100 Stapleton Hall Road/200_100 Stapleton Hall Road - Bike Shed Planning.pln