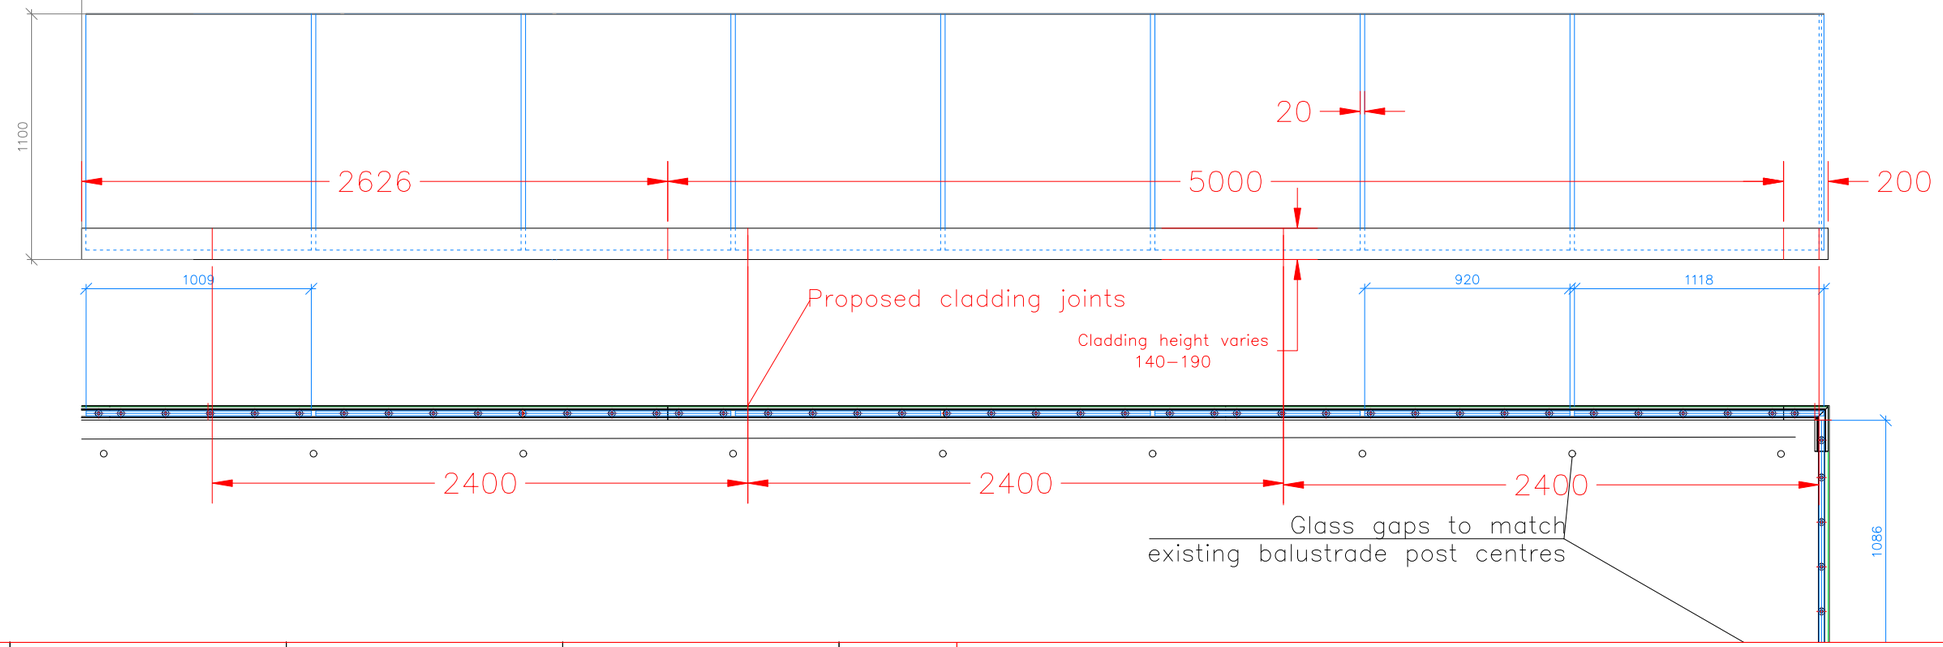

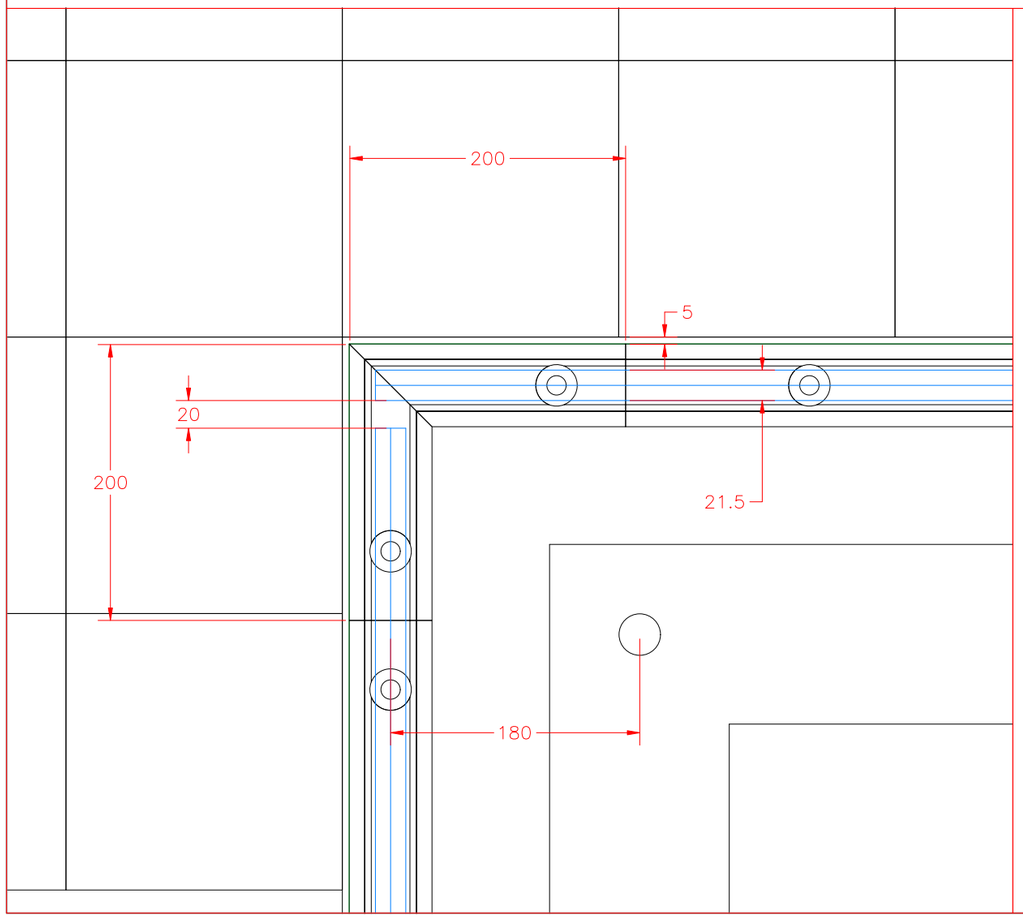

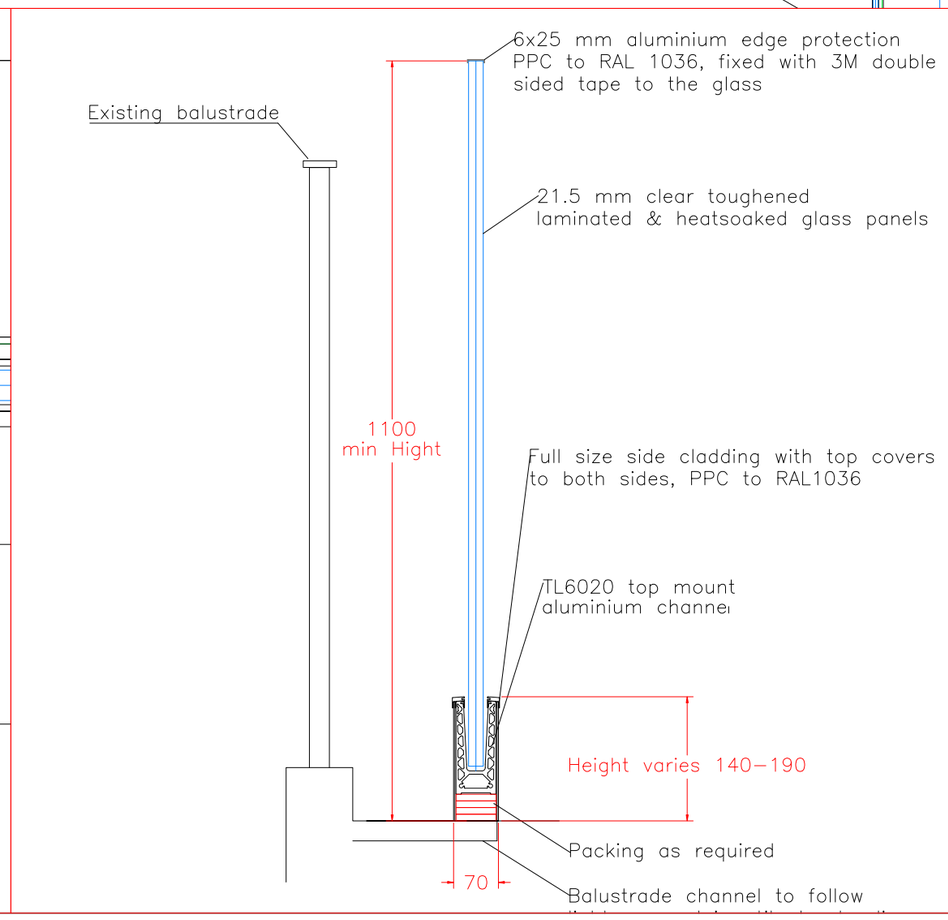

Suitability Code:
S1
For Coordination

Notes:
Do not scale from this drawing.

Where applicable, dimensions and details are to be read in conjunction with specialist consultants' drawings and/or other specifications; any disparity is to be brought to the attention of contractor prior to the commencement of any building works.

This drawing is to be read in conjunction with all relevant Inoxcity and other Consultants details

All setting–out dimensions are taken to/from face of structure

This drawing to be used in conjunction with all relevant suppliers details

REV	COMMENT	DATE	DR	CH
P01	DRAWING ISSUE	##.##.##	JD	MH

THIS DESIGN IS COPYRIGHT ©

inoxcity
STAINLESS STEEL SOLUTIONS
20–22 Wenlock Road, London, N1 7GU
T: 02081588252
info@inoxcity.co.uk www.inoxcity.co.uk

CLIENT
HOG GROUP LTD

JOB TITLE
Glass Balustrade
Hornsey Town Hall

Drawn: AK
Scale: @ 1:1
Date: 02/02/26
Checked: PS

DWG NO: INX-QU1052–001
REV: P01