CONSENTED – HGY/2024/2696

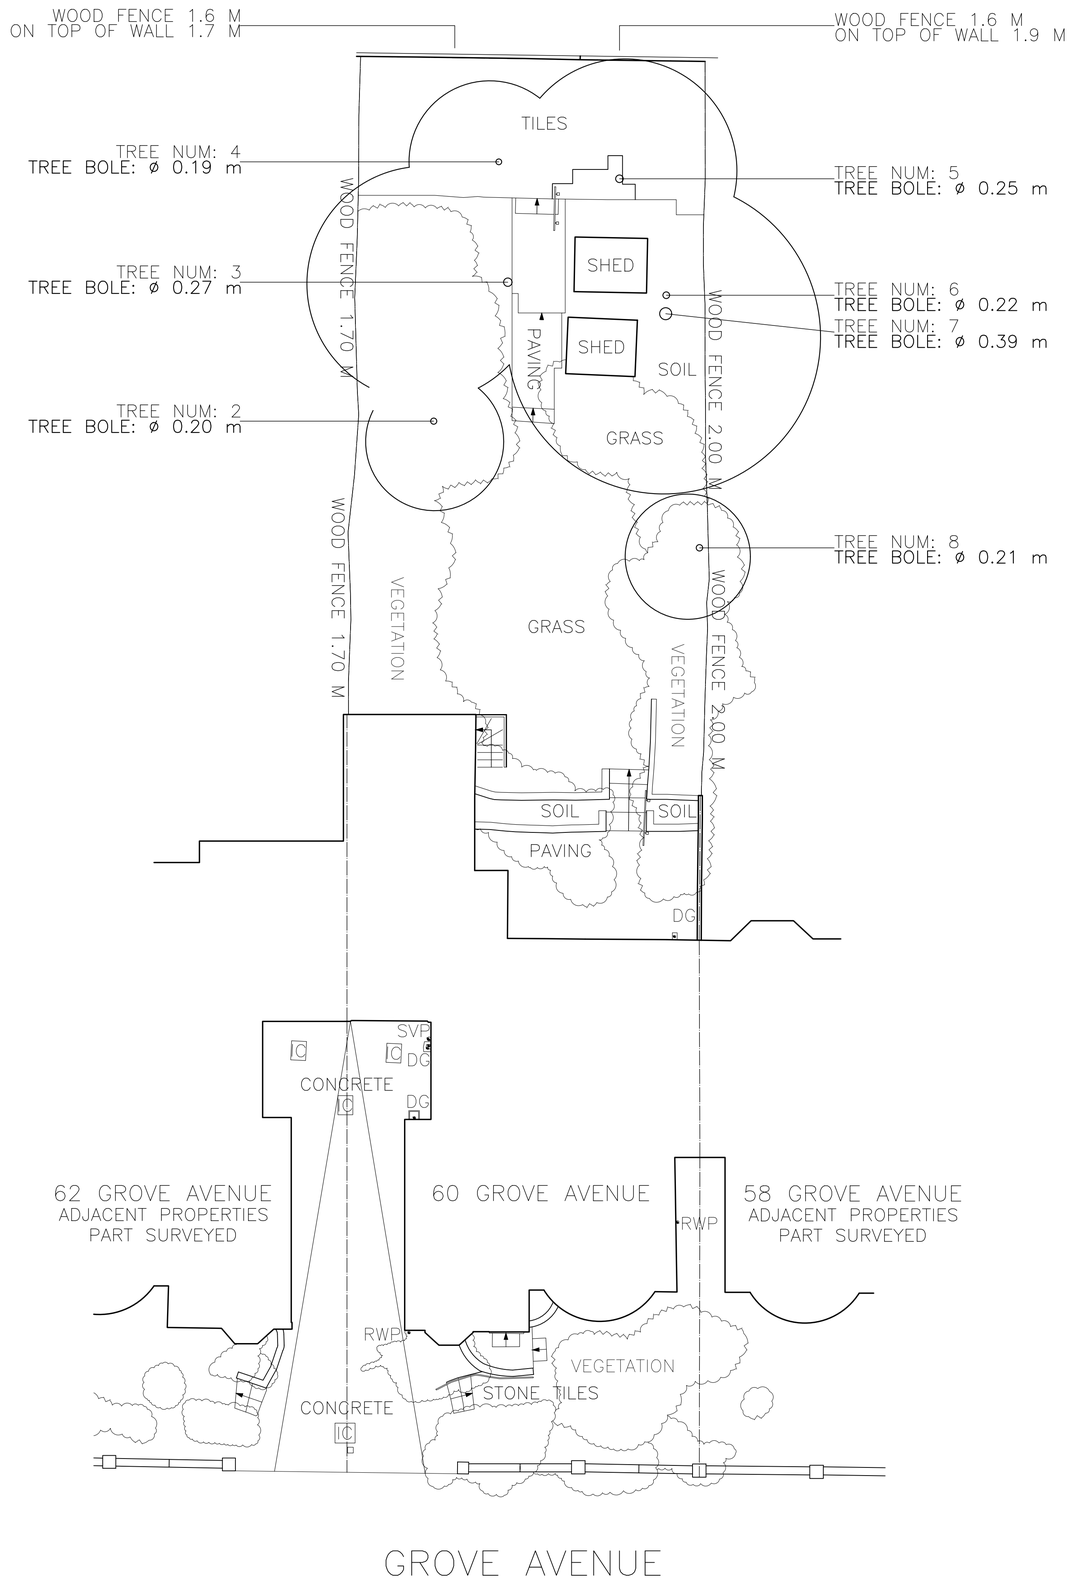

0 2 6 10m

© 2024 robert rhodes architecture + interiors - not issued for construction unless clearly noted as such

rr
a+i
robert rhodes
architecture + interiors
36 greville street
london ec1n 8tb
+44 (0)203 397 4733
info@robertrhodes.co.uk
www.robertrhodes.co.uk

REV: DATE:

INFORMATION

PROJECT: RENOVATION & EXTENSION OF
60 GROVE AVENUE, N10 2AN
APPLICANT: OLIVE

TITLE: PROPOSED BLOCK PLAN

N

SCALE: 1:100@ A1
1:200@A3

DATE: 01 OCT 2024

PROJ. #: 246-60GA

DWG #: 007