④ NEW PAINTED TIMBER WINDOWS
⑤ NEW METAL FRAMED WINDOWS
⑥ NEW PAINTED TIMBER DOOR
⑦ NEW METAL FRAMED DOOR
⑧ RED TILES TO DORMER FACE & CHEEKS TO MATCH NEIGHBOURING PROPERTIES
⑨ NEW STEPS WITH METAL HANDRAIL
⑩ CONSERVATION–STYLE "VELUX" ROOFLIGHT
⑪ FLAT ROOFLIGHT

CONSENTED – HGY/2024/2696

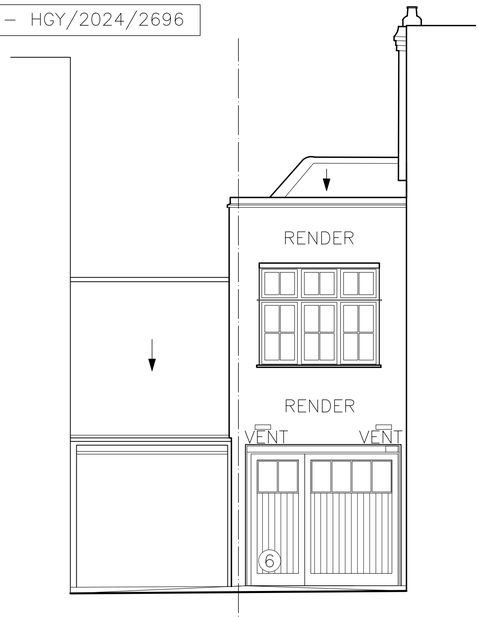

62 GROVE AVENUE | 60 GROVE AVENUE
GARAGE ELEVATION (FRONT)

62 GROVE AVENUE | 60 GROVE AVENUE
60 GROVE AVENUE | 58 GROVE AVENUE
WEST ELEVATION (FRONT)

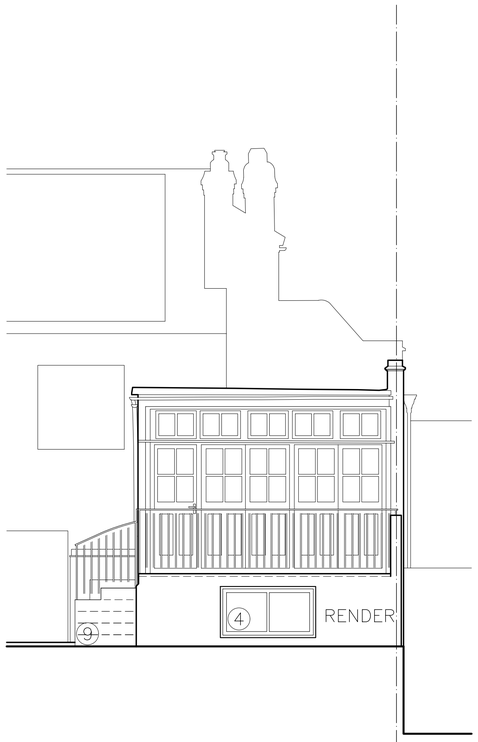

60 GROVE AVENUE | 62 GROVE AVENUE
TERRACE & EXTERNAL STAIR ELEVATION (BACK)

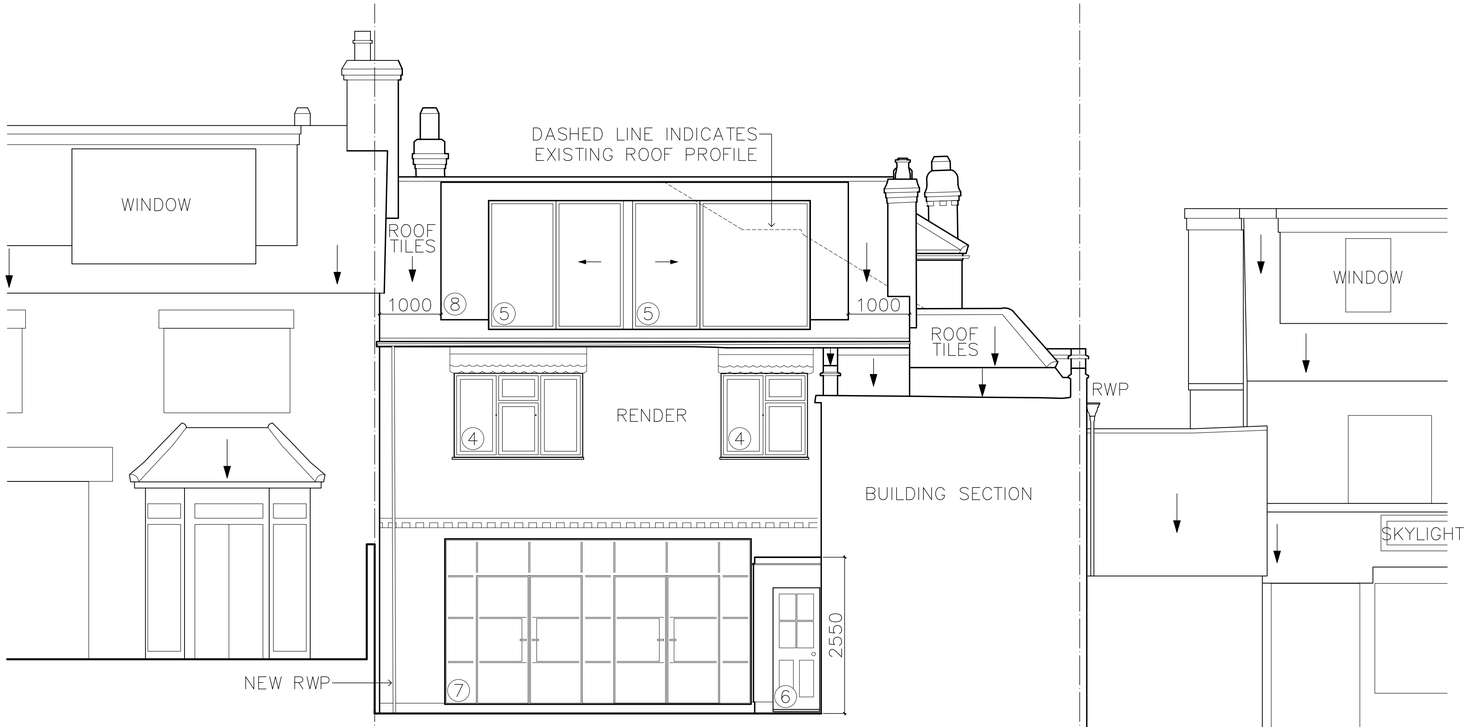

58 GROVE AVENUE | 60 GROVE AVENUE
60 GROVE AVENUE | 62 GROVE AVENUE
EAST ELEVATION (BACK)

0 1 3 5m

© 2024 robert rhodes architecture + interiors - not issued for construction unless clearly noted as such

rr a+i
robert rhodes
architecture + interiors
36 greville street
london ec1n 8tb
+44 (0)203 397 4733
info@robertrhodes.co.uk
www.robertrhodes.co.uk

REV:	DATE:
-	-
-	-
-	-

INFORMATION

PROJECT: RENOVATION & EXTENSION OF 60 GROVE AVENUE, N10 2AN
APPLICANT: OLIVE

TITLE: PROPOSED FRONT & BACK ELEVATIONS

N

SCALE: 1:50@ A1 1:100@A3

DATE: 01 OCT 2024

PROJ. #: 246-60GA

DWG #: 010