
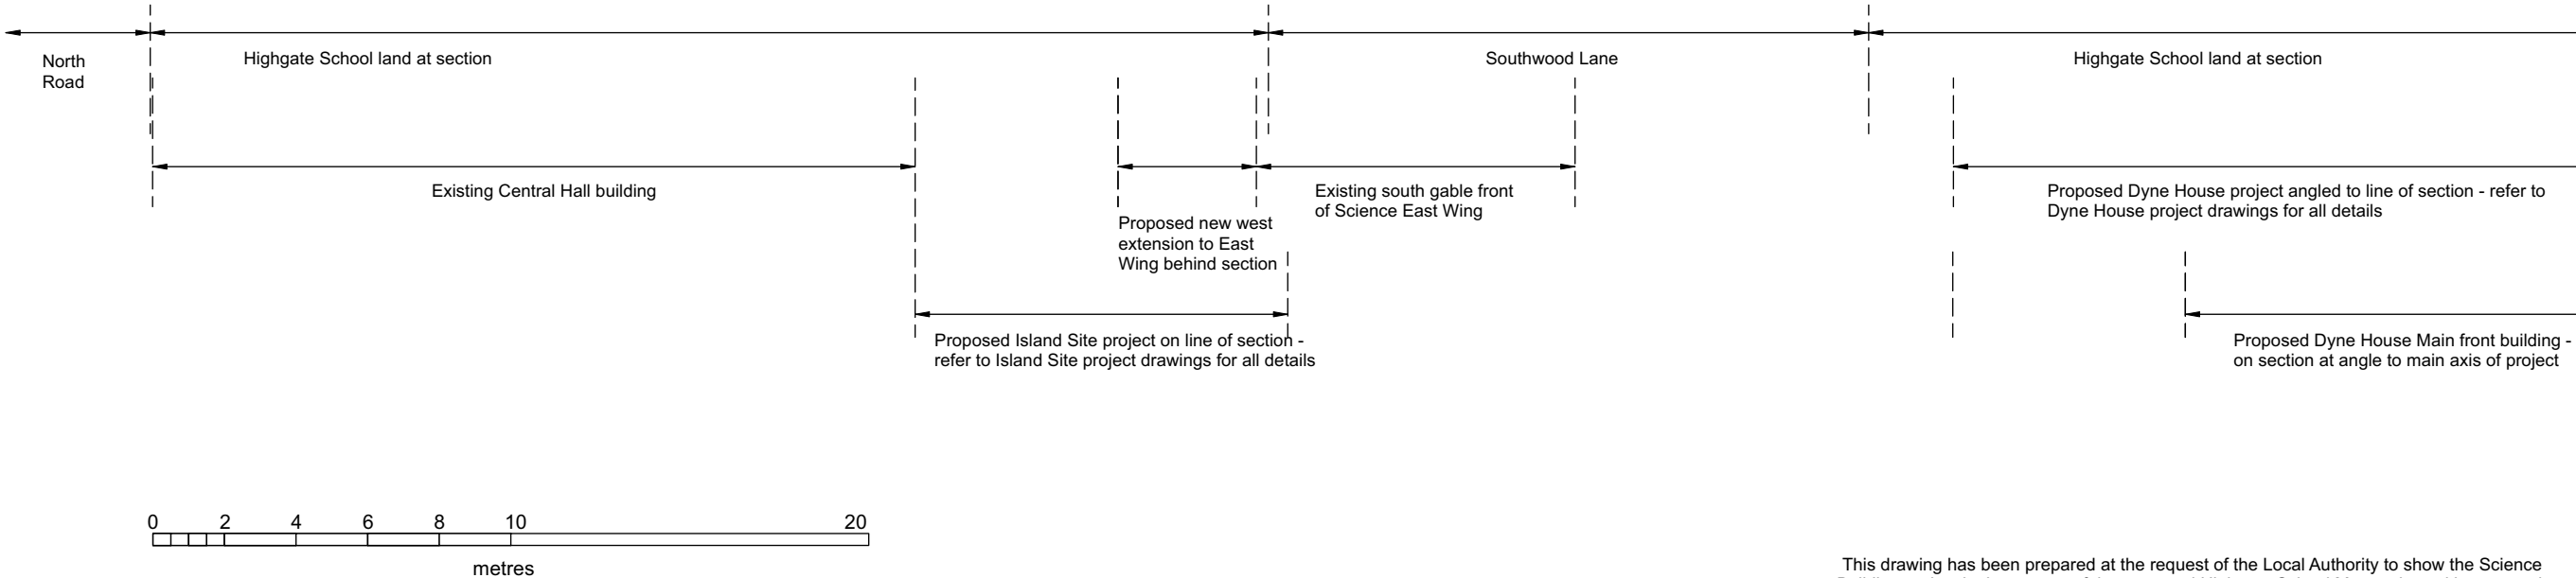
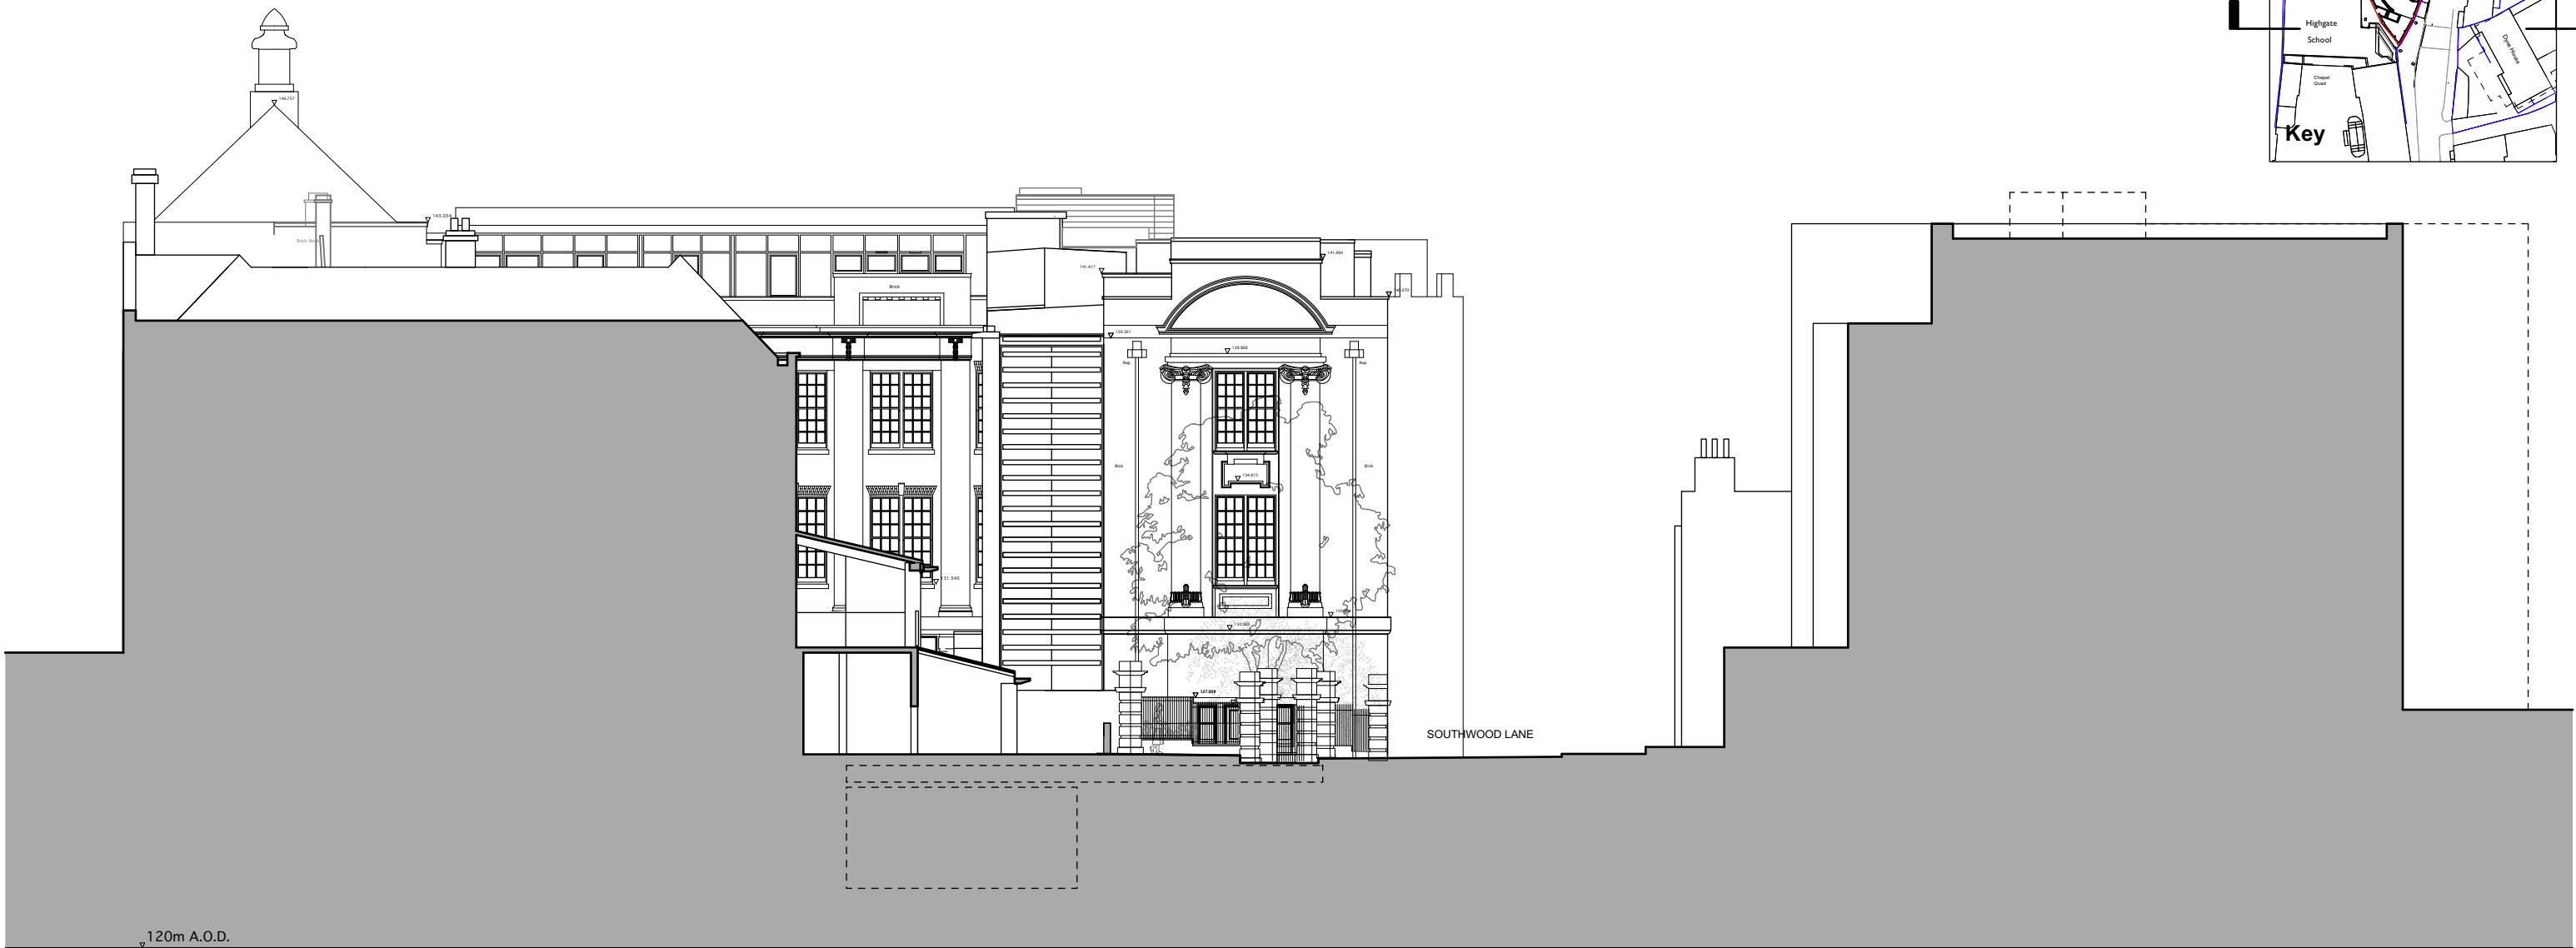


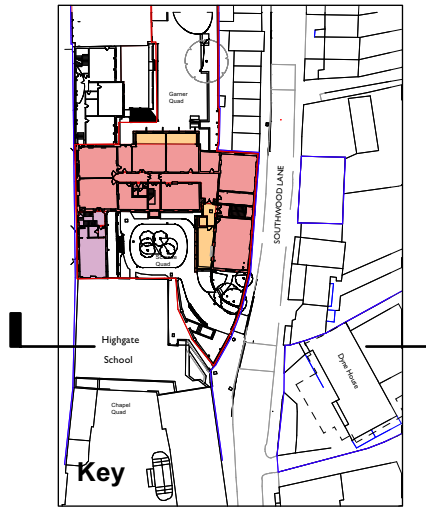

This drawing has been prepared at the request of the Local Authority to show the Science Building project in the context of the proposed Highgate School Masterplan, with proposed Dyne House and Island site projects - note that these are separate planning applications.

Revision:	
ed toovey architects	
Ed Toovey Architects Studio 401 Royle Building 31 Wenlock Road London N1 7SH Tel: 07880 725763 Email: edtoovey@yahoo.co.uk	
Project	
Highgate School Science Project	
Drawing title	
Elevation Context South proposed	
Drwg. No.	Rev.
1177_GE_032	☐
Scale 1:200 @ A3	
Date July 2023	
Status ☒ For information ☐ For tender ☐ For construction	
Do not scale. All dimensions to be confirmed on site. Information contained in this drawing is the sole copyright of Ed Toovey Architects. and is not to be reproduced without permission.	