


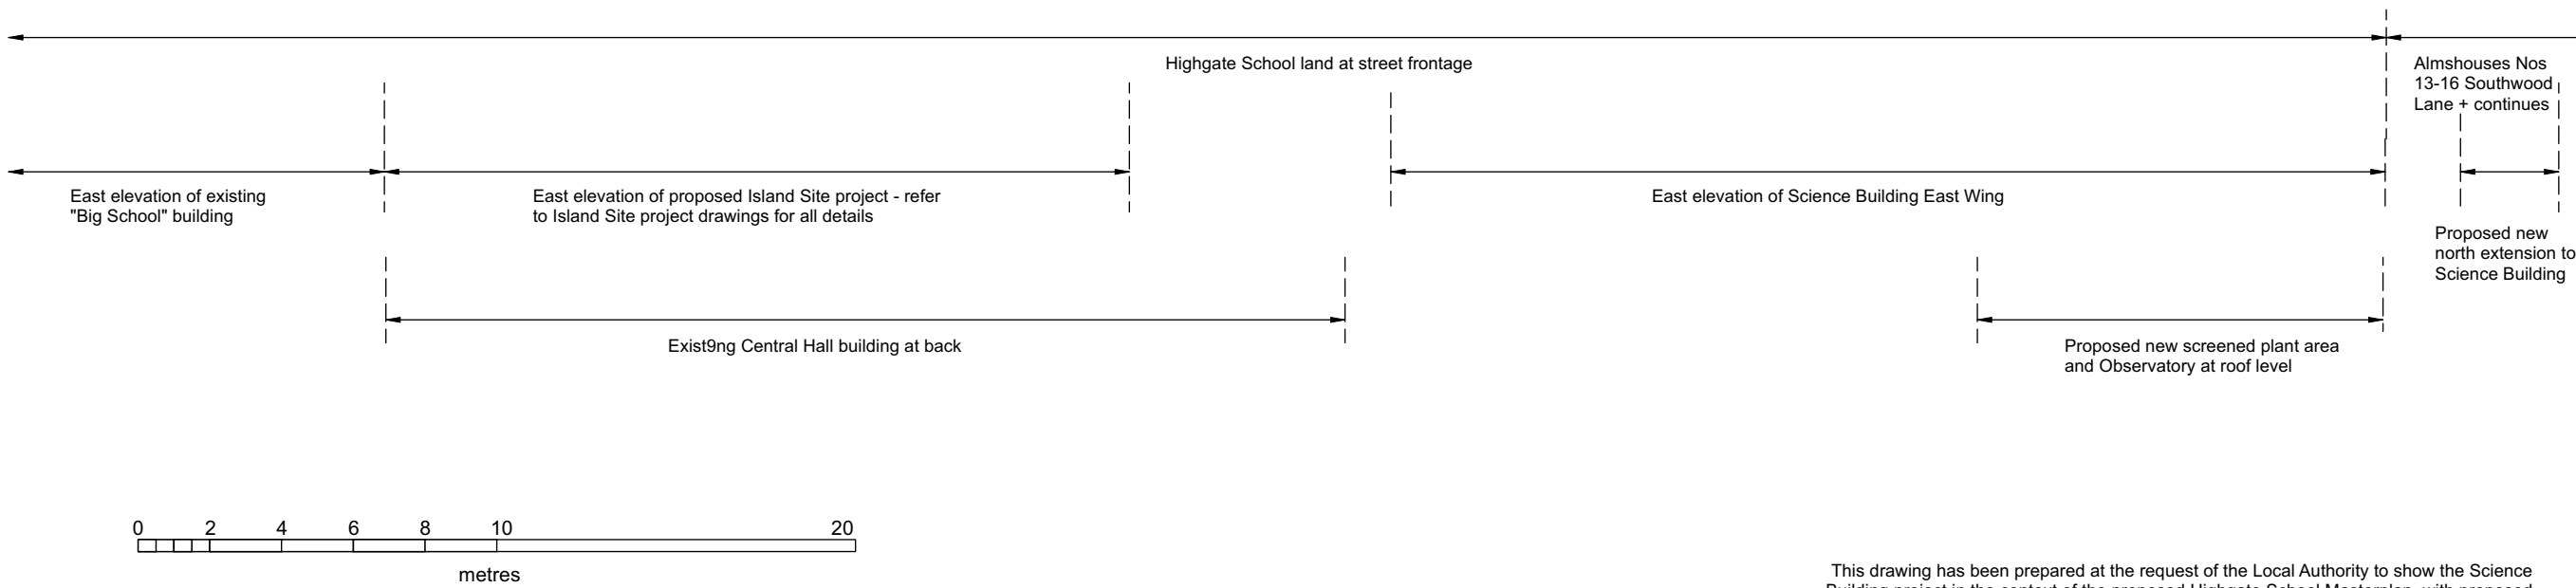

This drawing has been prepared at the request of the Local Authority to show the Science Building project in the context of the proposed Highgate School Masterplan, with proposed Dyne House and Island site projects - note that these are separate planning applications.

Revision:

ed toovey architects

Ed Toovey Architects
Studio 401 Royle Building
31 Wentlock Road
London N1 7SH
Tel: 07880 725763
Email: edtoovey@yahoo.co.uk

Project
Highgate School Science Project

Drawing title
Elevation Context East proposed

Drwg. No.
1177_GE_033

Rev. ☐

Scale 12100 @ A3

Date July 2017

Status ☒ For information ☐ For tender ☐ For construction

Do not scale. All dimensions to be confirmed on site. Information contained in this drawing is the sole copyright of Ed Toovey Architects and is not to be reproduced without permission.