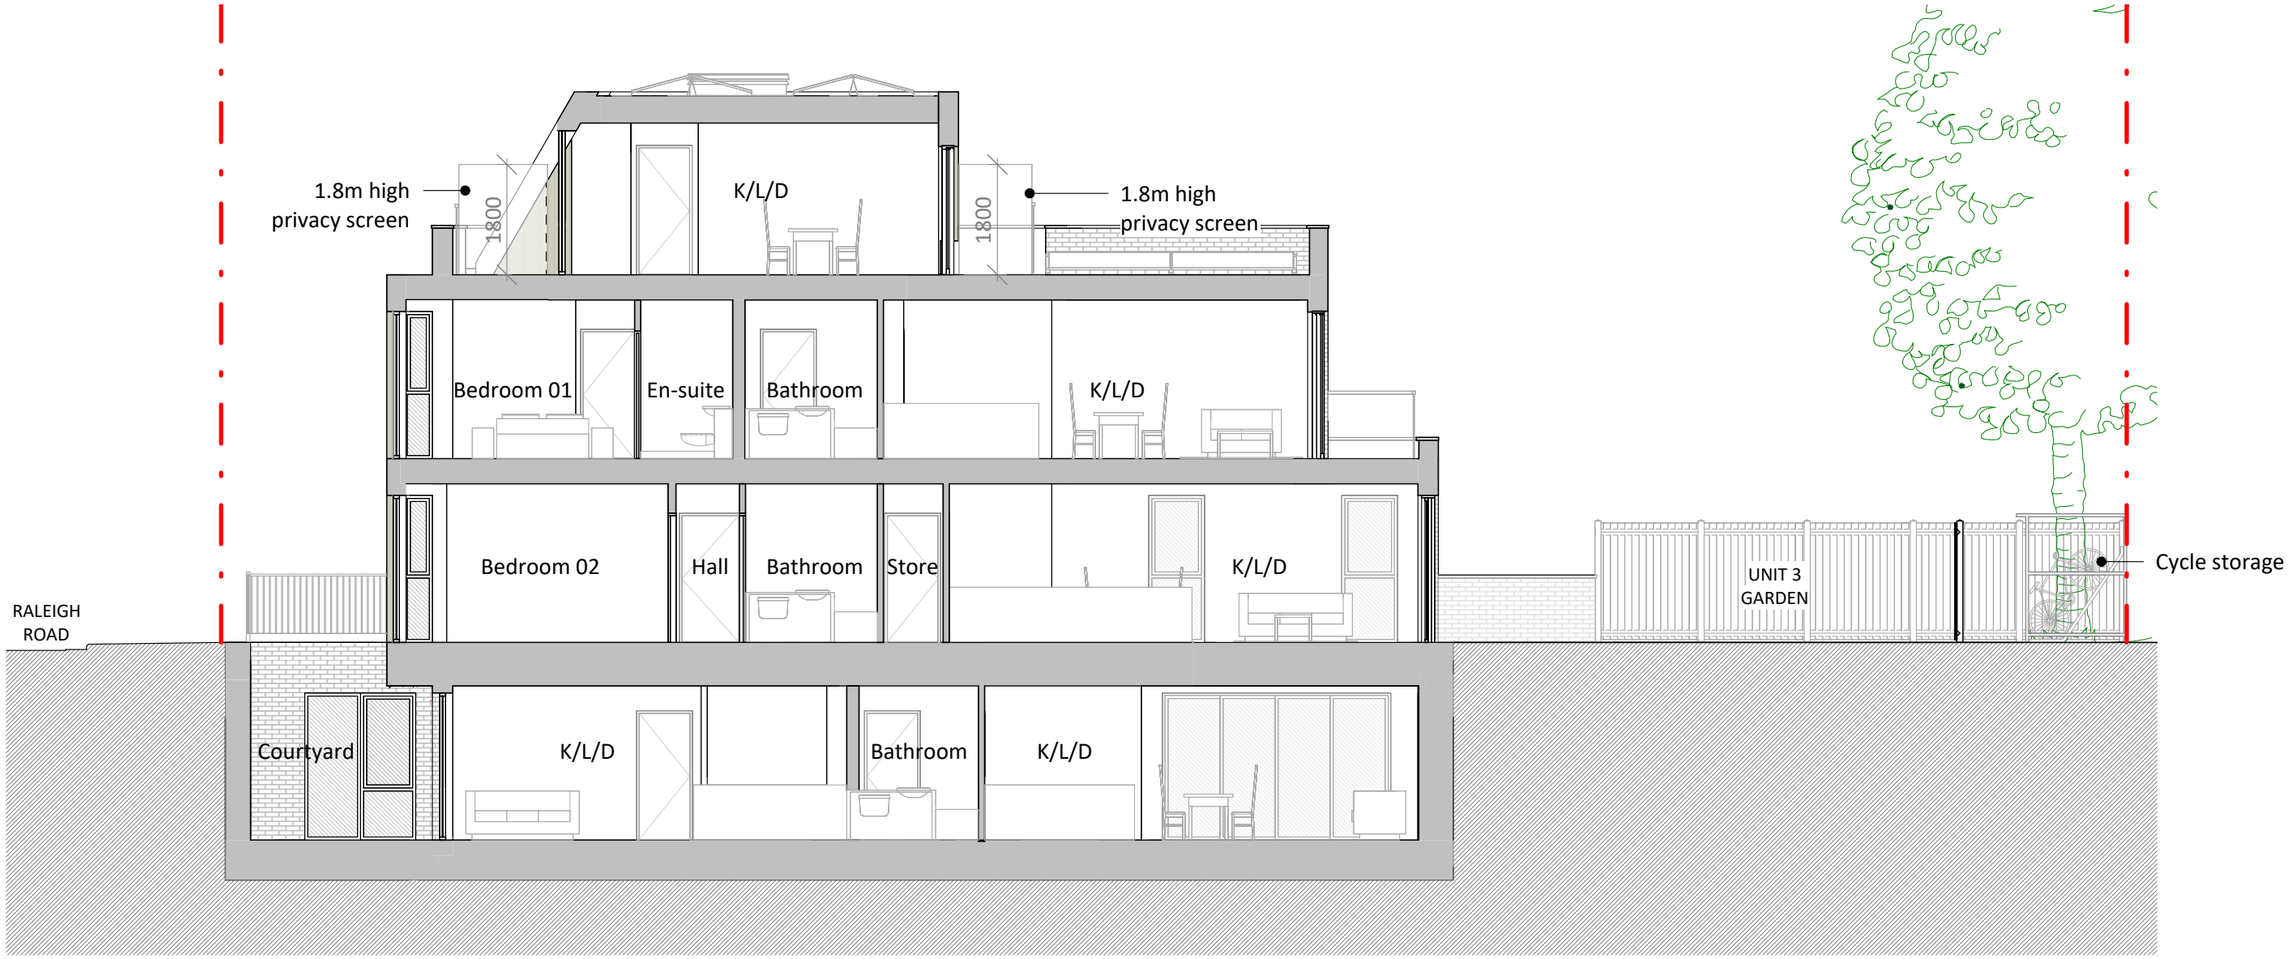

Section AA

1 : 100

0m 2m 4m 6m 8m 10m

VISUAL SCALE 1:100 @ A3

scott & sampson architect

1325 High Road, London, N20 9HR
email: info@scottsampson.co.uk
www.scottsampson.co.uk
tel: 020 8343 9696

Rev	Date	Drawn	Description

Note:
Do Not Scale from Drawings- except for Local Authority Planning purposes only. These drawings are not intended for construction.

Copyright © Scott Sampson Architects Ltd. This drawing is the property of Scott Sampson Architects Ltd and is the subject of Intellectual Property Rights including copyright, patents, trade marks, design rights, protection from passing off, and the protection of confidential information and hence shall not be reproduced, copied, loaned or submitted to any other party without the written consent of Scott Sampson Architects Ltd.

scott & sampson architects

Project:	105 Raleigh Road, N8 0JD	Drawn:	RD
Client:	Miltiades Developments Ltd.	Checked:	MS
Title:	Section AA	Date:	22/10/2024
Scale @ A1:	1 : 100	Status:	Planning
Dwg No:	1691. P1.11	Revision:	