


IES

REFER TO DRAWING Nos. 101, 102, 110, 111, 120, 130, 131 AND THE BUILDING
REGULATION NOTES FOR ALL OTHER CONSTRUCTION SPECIFICATION.
REFER TO STRUCTURAL ENGINEERS DRAWINGS AND NOTES REGARDING PROPOSED
STRUCTURE.

- ** DENOTES ROOFLIGHT ABOVE.
- W WINDOWS AND DOORS TO BE POWDER COATED ALUMINIUM OR SIMILAR.
INTERNAL FINISH TO PROPOSED WALLS TO BE DRYLINED AND PLASTERED.
DOOR TO BE COVERED IN GRP ROOFING SYSTEM.
- SW CEILING LEVEL TO BE SET BY PROPOSED ACOUSTIC CEILING TO BE INSTALLED
OVER EXISTING FIRST FLOOR ROOMS AND TO ALLOW ADEQUATE EXTERNAL FLASHING
TO BE INSTALLED TO FOR PROPOSED GRP ROOFING SYSTEM. ROOF GENERALLY TO BE
GRP ROOF CONSTRUCTION.
- SLING LEVEL TO BATHROOM TO BE SET BY ADEQUATE EXTERNAL FLASHING TO
EXISTING WINDOW POSITION WHICH WILL ALLOW DAYLIGHT INTO BEDROOM 2.
- SW ROOF OVER BATHROOM TO BE COLD ROOF TO MINIMISE DEPTH OF BUILD UP.

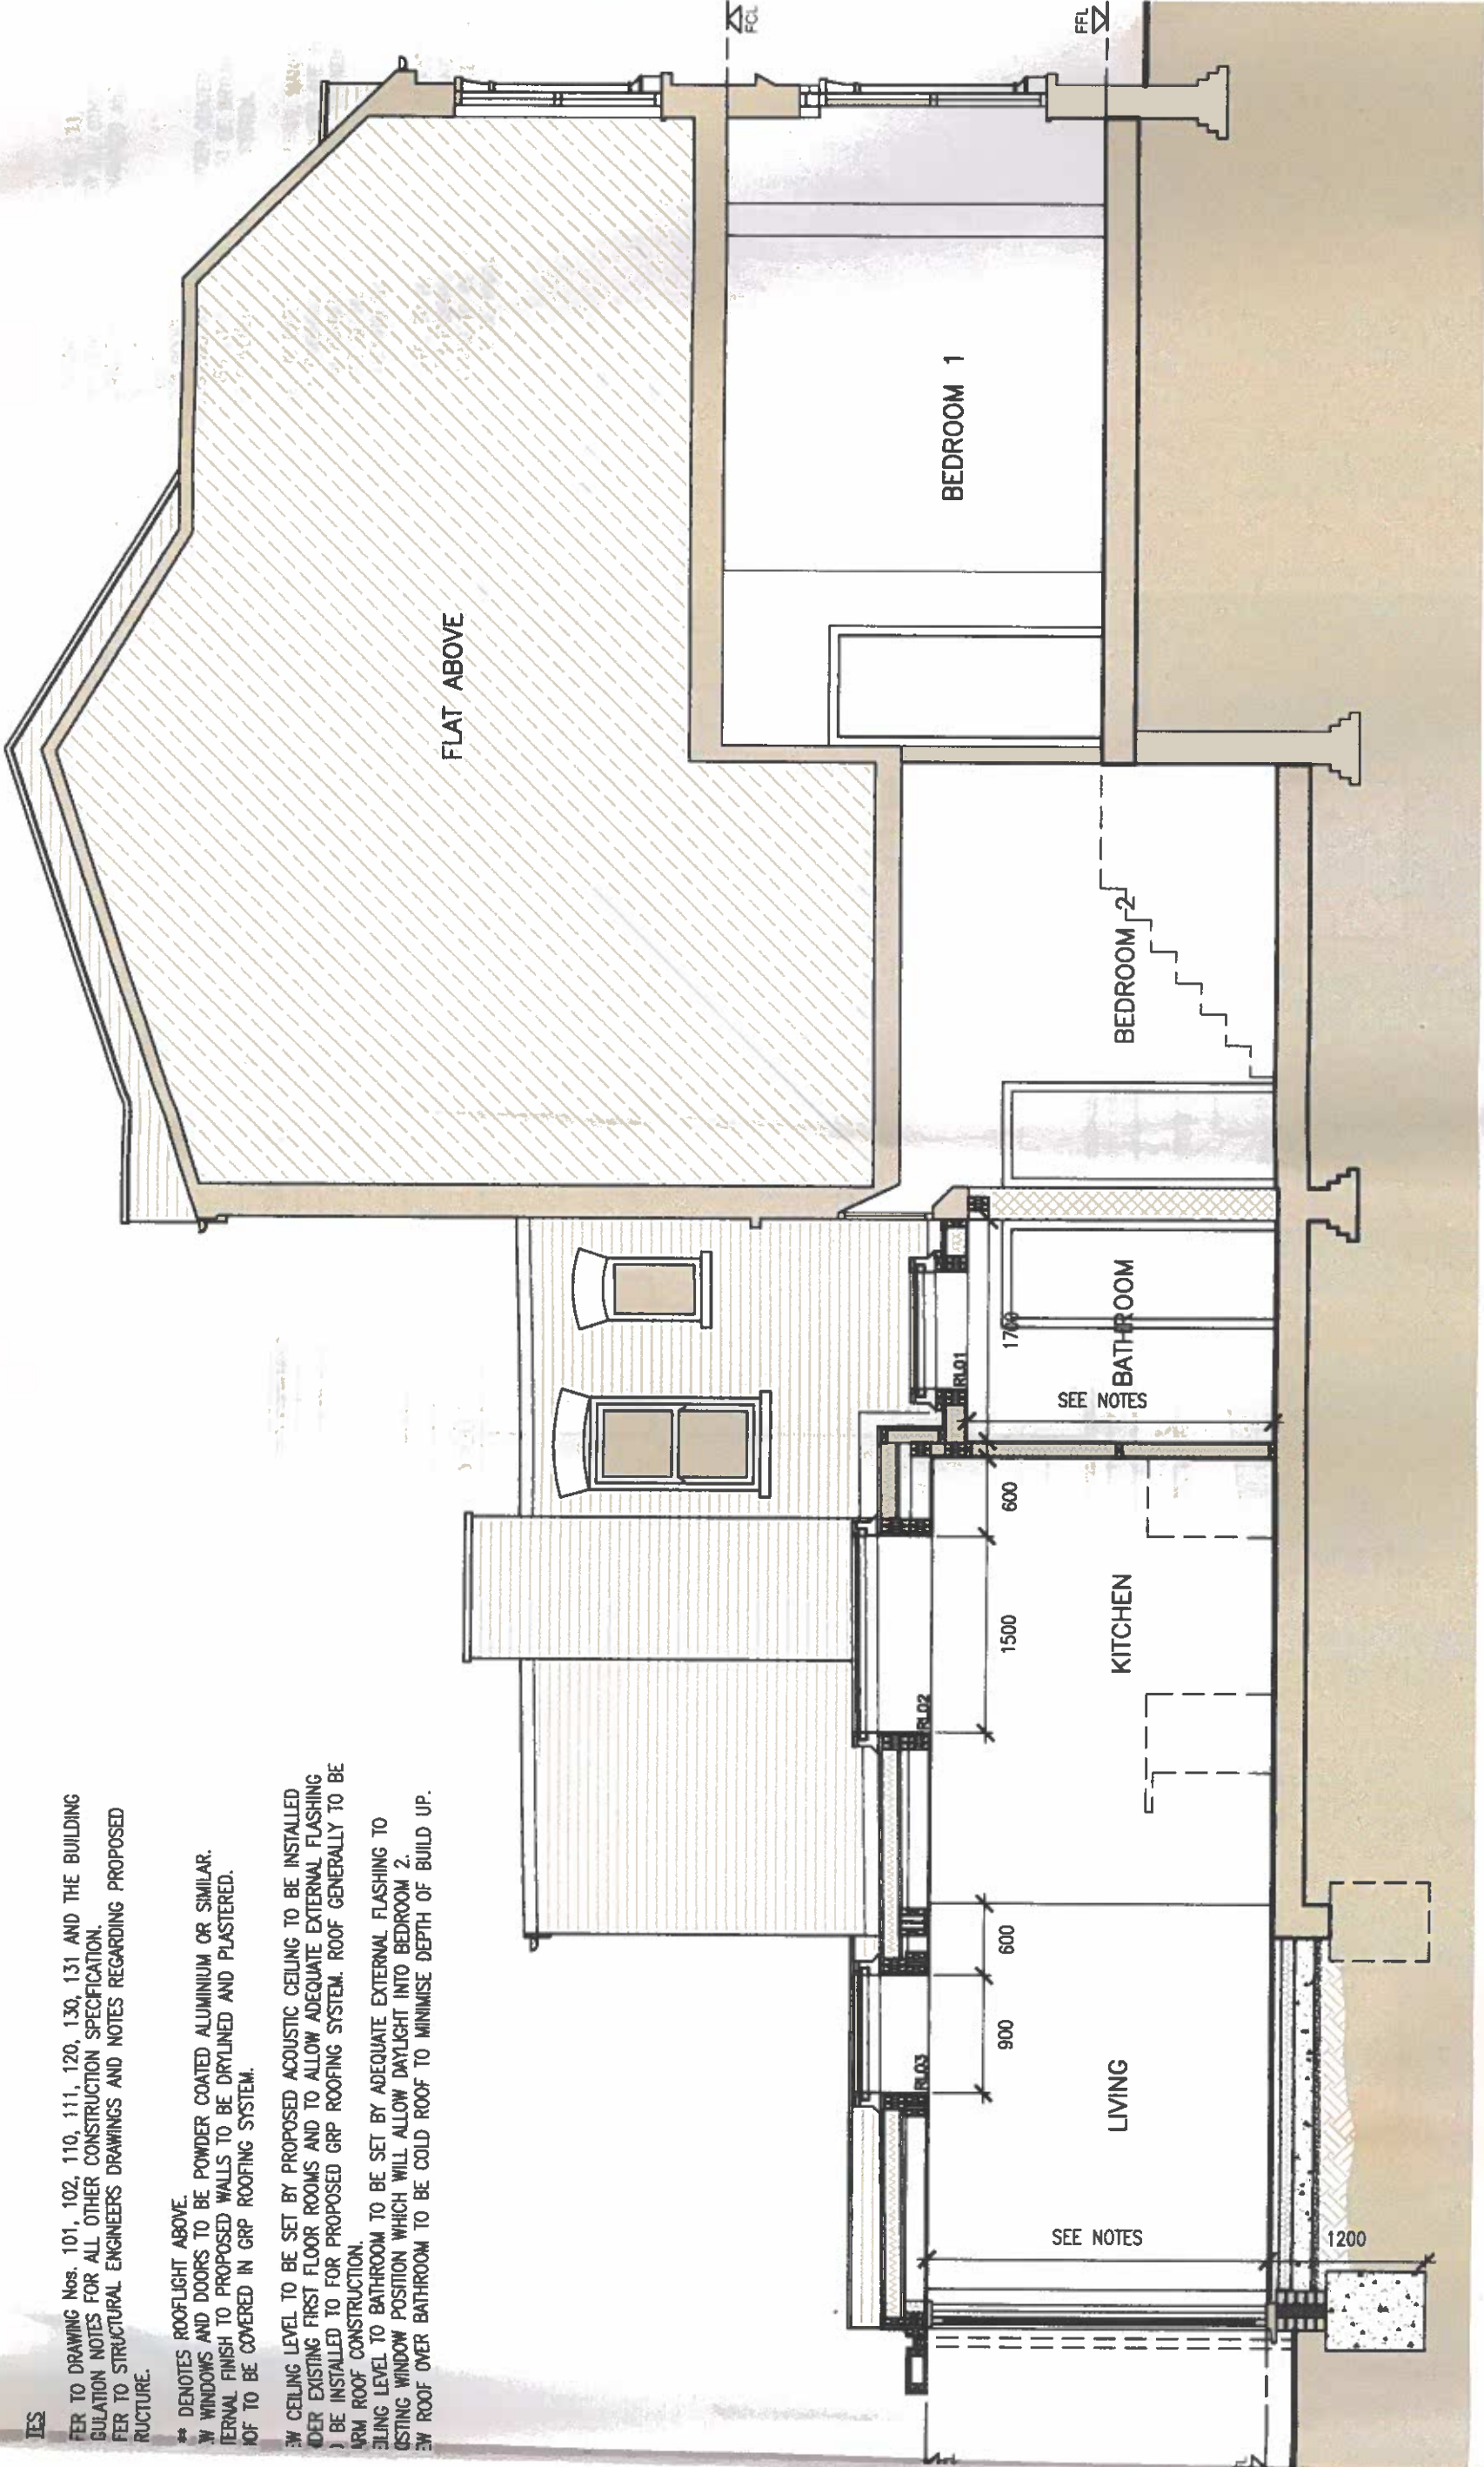

1 SECTION A
SCALE 1:50@A3

PROPOSED



RIBA

Chartered Practice



NOTES

DO NOT SCALE FROM THIS DRAWING.
ALL DIMENSIONS TO BE CHECKED ON SITE.
NO DEVIATION MAY BE MADE FROM THE DETAILS SHOWN ON THIS
DRAWING WITHOUT PRIOR PERMISSION OF THE ARCHITECT.
COPYRIGHT PROTECTED.

FOR APPROVAL
DO NOT USE FOR CONSTRUCTION

DESCRIPTION

ORIGINAL A3

REV DATE

PROJECT No

DATE

SCALE

CLIENT

PROJECT

AUSTEN
ARCHITECTURE
E: info@austenarchitecture.com
M: 07867 980001
www.austenarchitecture.com