
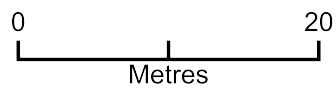


104 Nelson Road

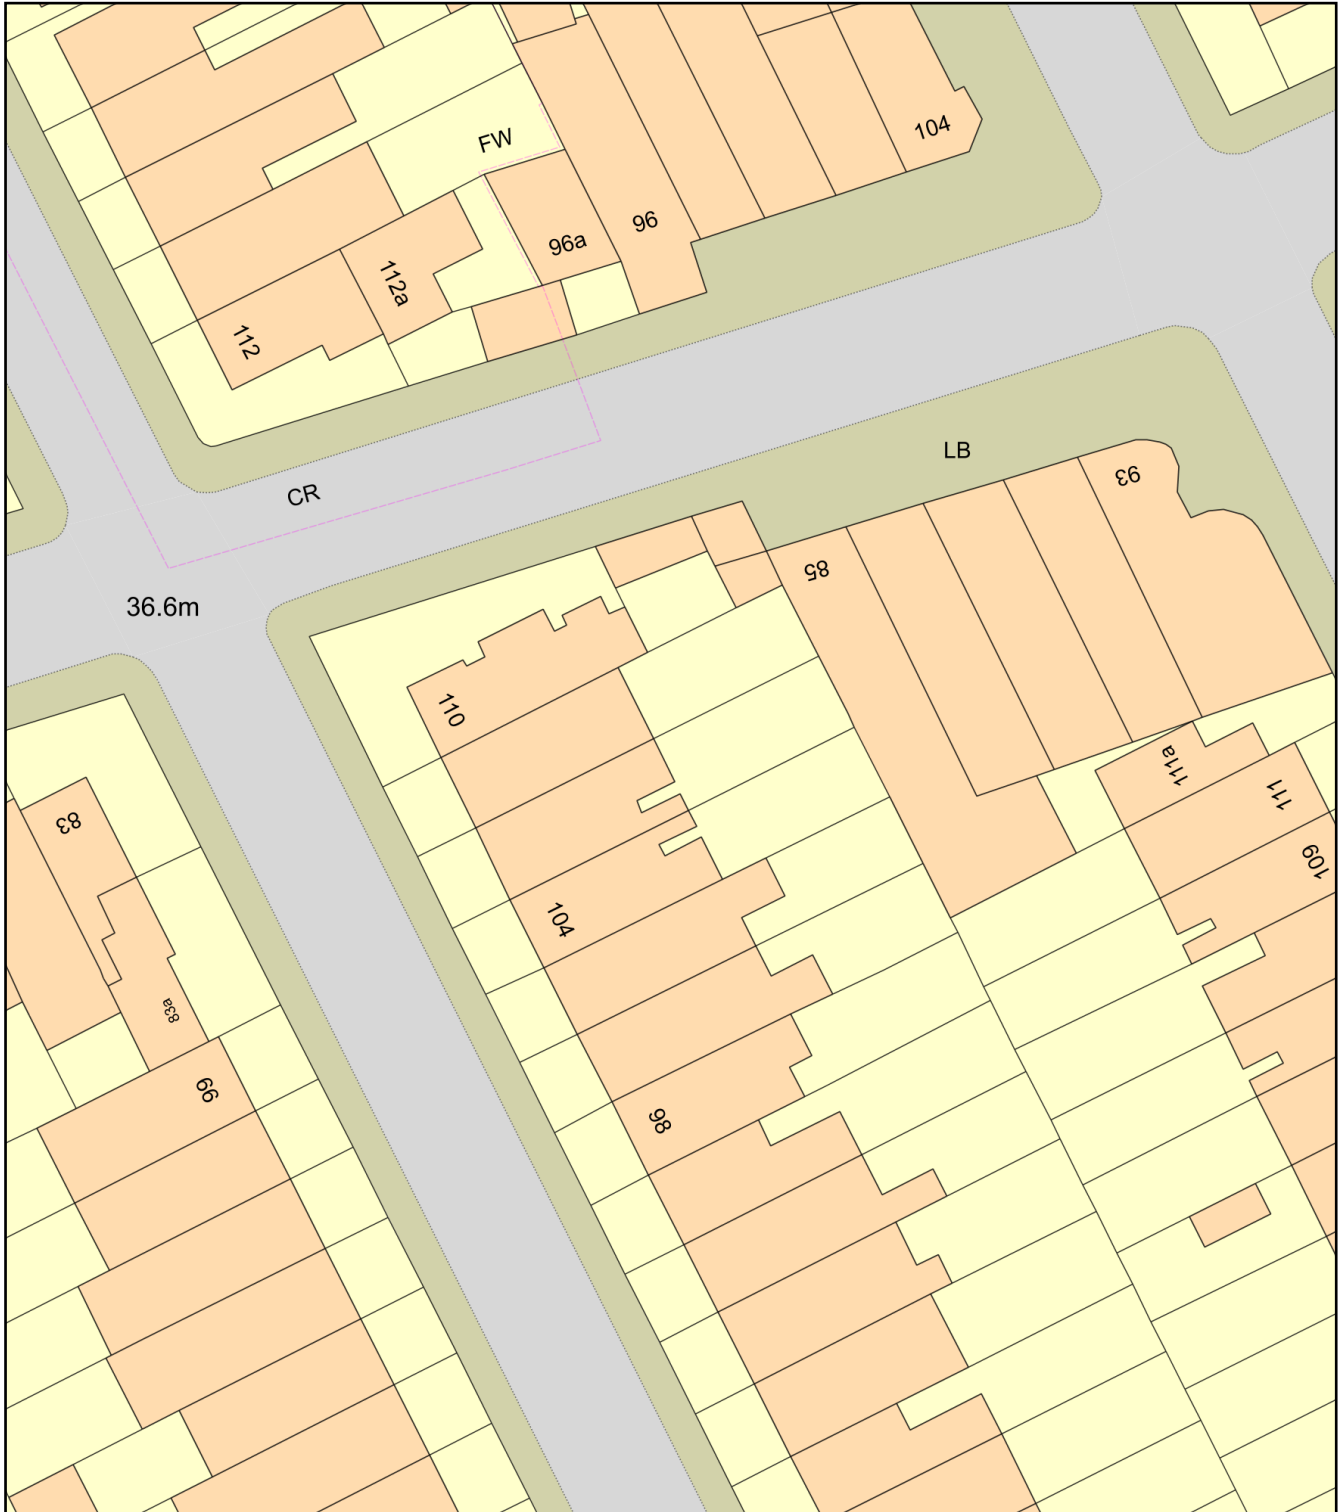

Plan Produced for: James Sargeant

Date Produced: 27 Jan 2026

Plan Reference Number: TQRQM26027132727588

Scale: 1:500 @ A4