
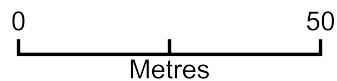


104 Nelson Road - Location Plan

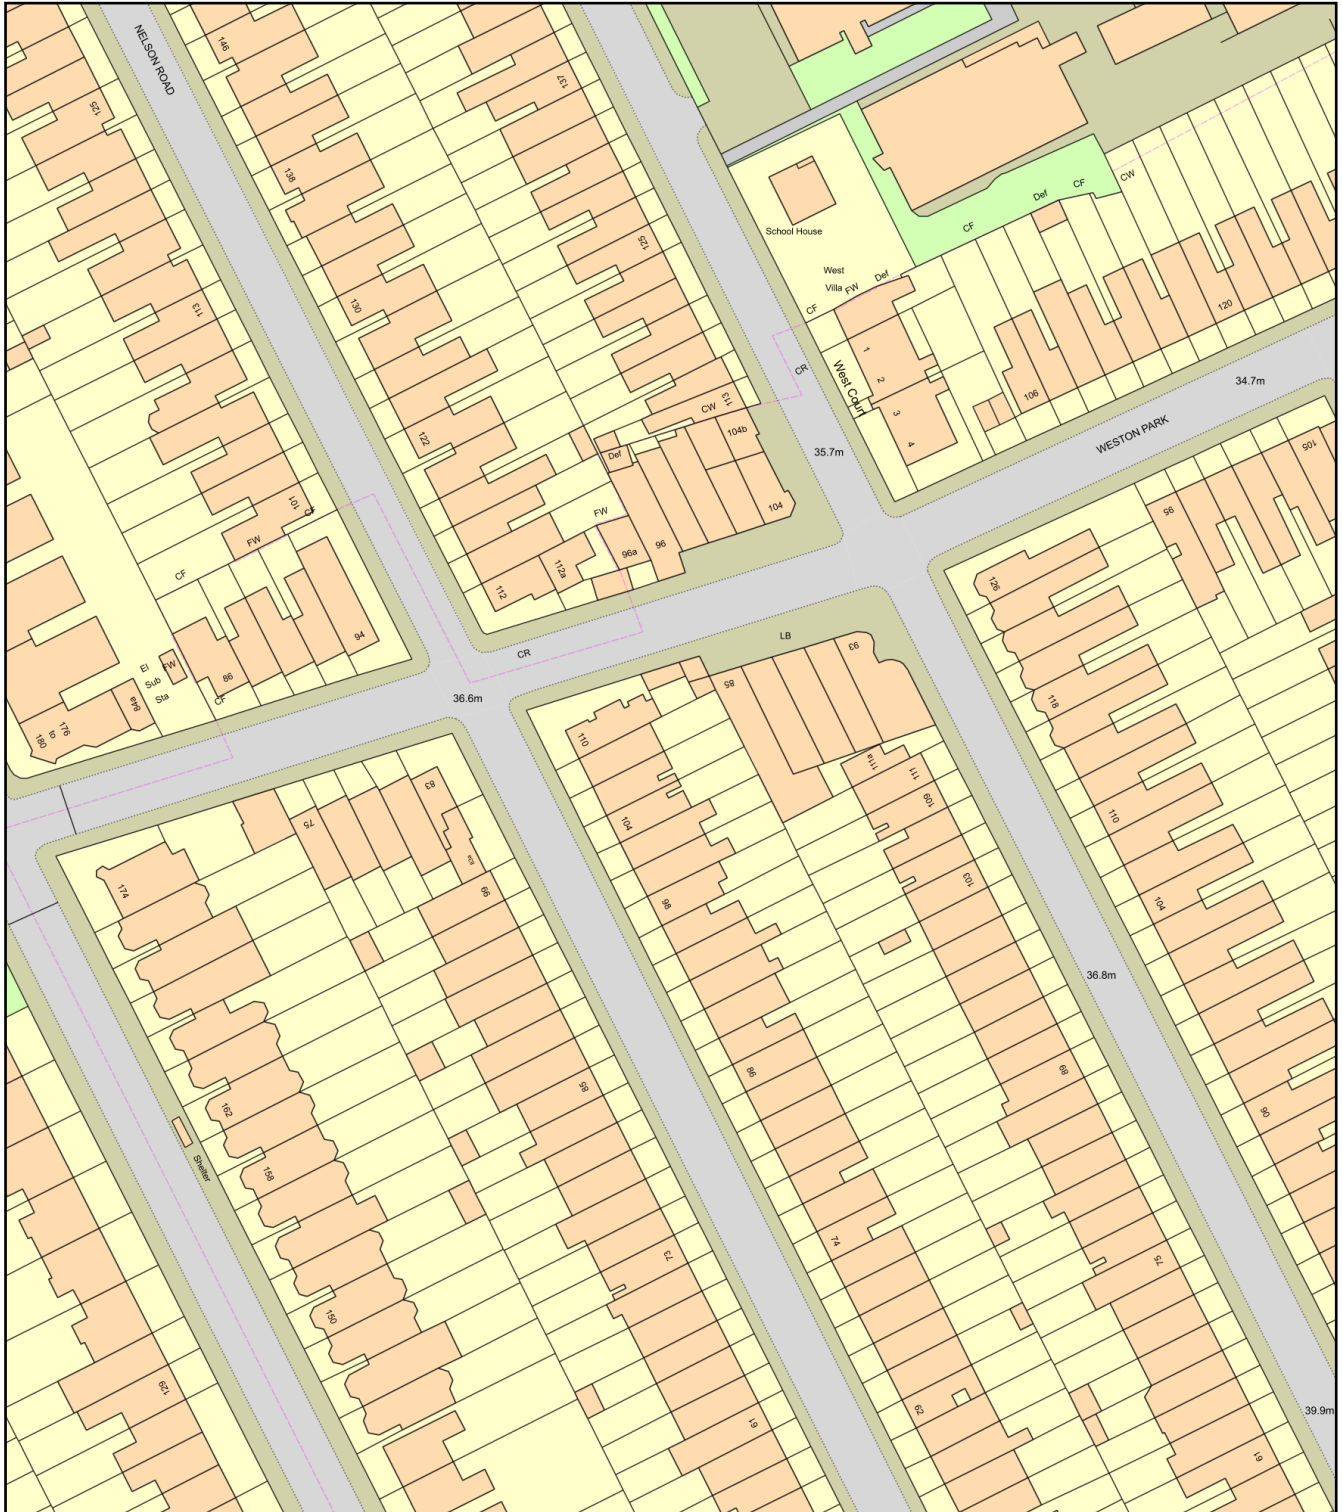

Plan Produced for: James Sargeant

Date Produced: 27 Jan 2026

Plan Reference Number: TQRQM26027133125198

Scale: 1:1250 @ A4