



2 34- External railing Copy 1

1 : 25

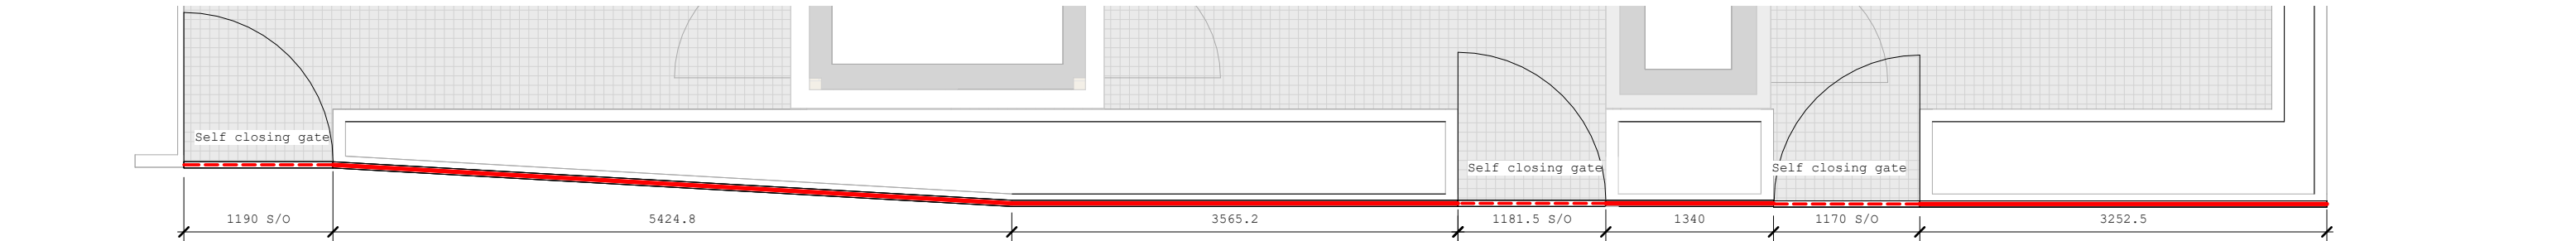

3 34-External railing Plan

1 : 50

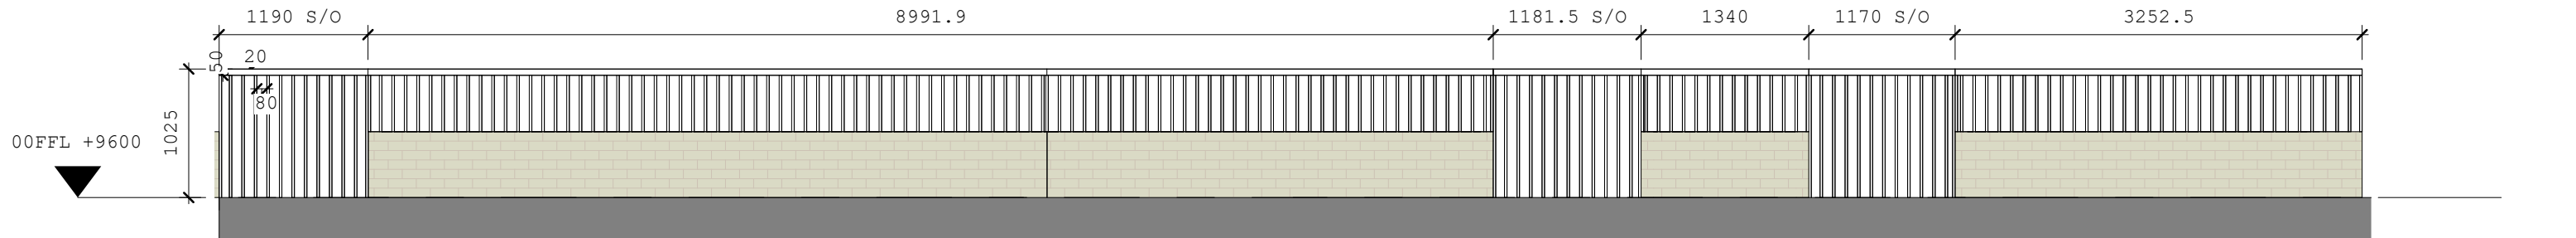

1 34- External railing detail

1 : 50

LEGEND:

— Railing

- - - Self Closing Gate

Note:

- All front gates should be self closing
- Top railing installation to be positioned as close as possible to the front edge of the brickwork to prevent the wall being used as seating.

As indicated

C2	18.02.26	SBD Comments
C1	04.11.25	Updated to C
R1	01.10.25	Updated to R
P1	05.09.25	P

REV	DATE	DESCRIPTION
-----	------	-------------

Collaborating with: AJC	  Chartered Practice
Job: Drawing: Revision: 1108B 34-10	
Project: Ashdowne Court, Landsdowne Rd, London	 The Wine Store, Brewery Court, Theale, Reading, RG7 5AJ +44 (0)118 380 0328 hello@colonyarchitects.com colonyarchitects.com
Drawing: External railing	
Date: Status: 02.26	
Drawn By: Checked By: FJ IP	