THIS DRAWING IS BASED ON DIMENSIONAL SURVEY INFORMATION PROVIDED BY OTHERS. THE ARCHITECT CANNOT ACCEPT RESPONSIBILITY FOR THE ACCURACY OF THIS SURVEY INFORMATION.
THIS DRAWING SHOULD BE READ IN CONJUNCTION WITH ALL RELEVANT DRAWINGS, SPECIFICATIONS, SCHEDULES AND OTHER CONTRACT INFORMATION ISSUED BY THE ARCHITECT, STRUCTURAL ENGINEER, SERVICES ENGINEER AND ANY OTHER CONSULTANT EMPLOYED OR RETAINED BY THE EMPLOYER IN RESPECT OF THESE WORKS.
REPORT ANY DISCREPANCIES, CONFLICTS, ERRORS OR OMISSIONS TO THE CA AND SEEK DIRECTIONS BEFORE PROCEEDING.
ONLY DRAWINGS SHOWN WITH STATUS 'CONSTRUCTION' ARE TO BE USED FOR CONSTRUCTION.
IN THE CASE OF NEW WORKS, ALL DIMENSIONS SHOWN ARE TO THE FACE OF MASONRY, THE CENTRE LINE OF STRUCTURAL STEEL MEMBERS, OR THE FINISHED FACE OF STUD PARTITIONS, UNLESS NOTED OTHERWISE.
CONFIRM ALL DIMENSIONS AND LEVELS ON SITE PRIOR TO COMMENCING WORK. IF IN DOUBT ASK!

THIS DRAWING REMAINS THE COPYRIGHT OF
BURRELL FOLEY FISCHER LLP

AREA OF WORKS

BOUNDARY LINE

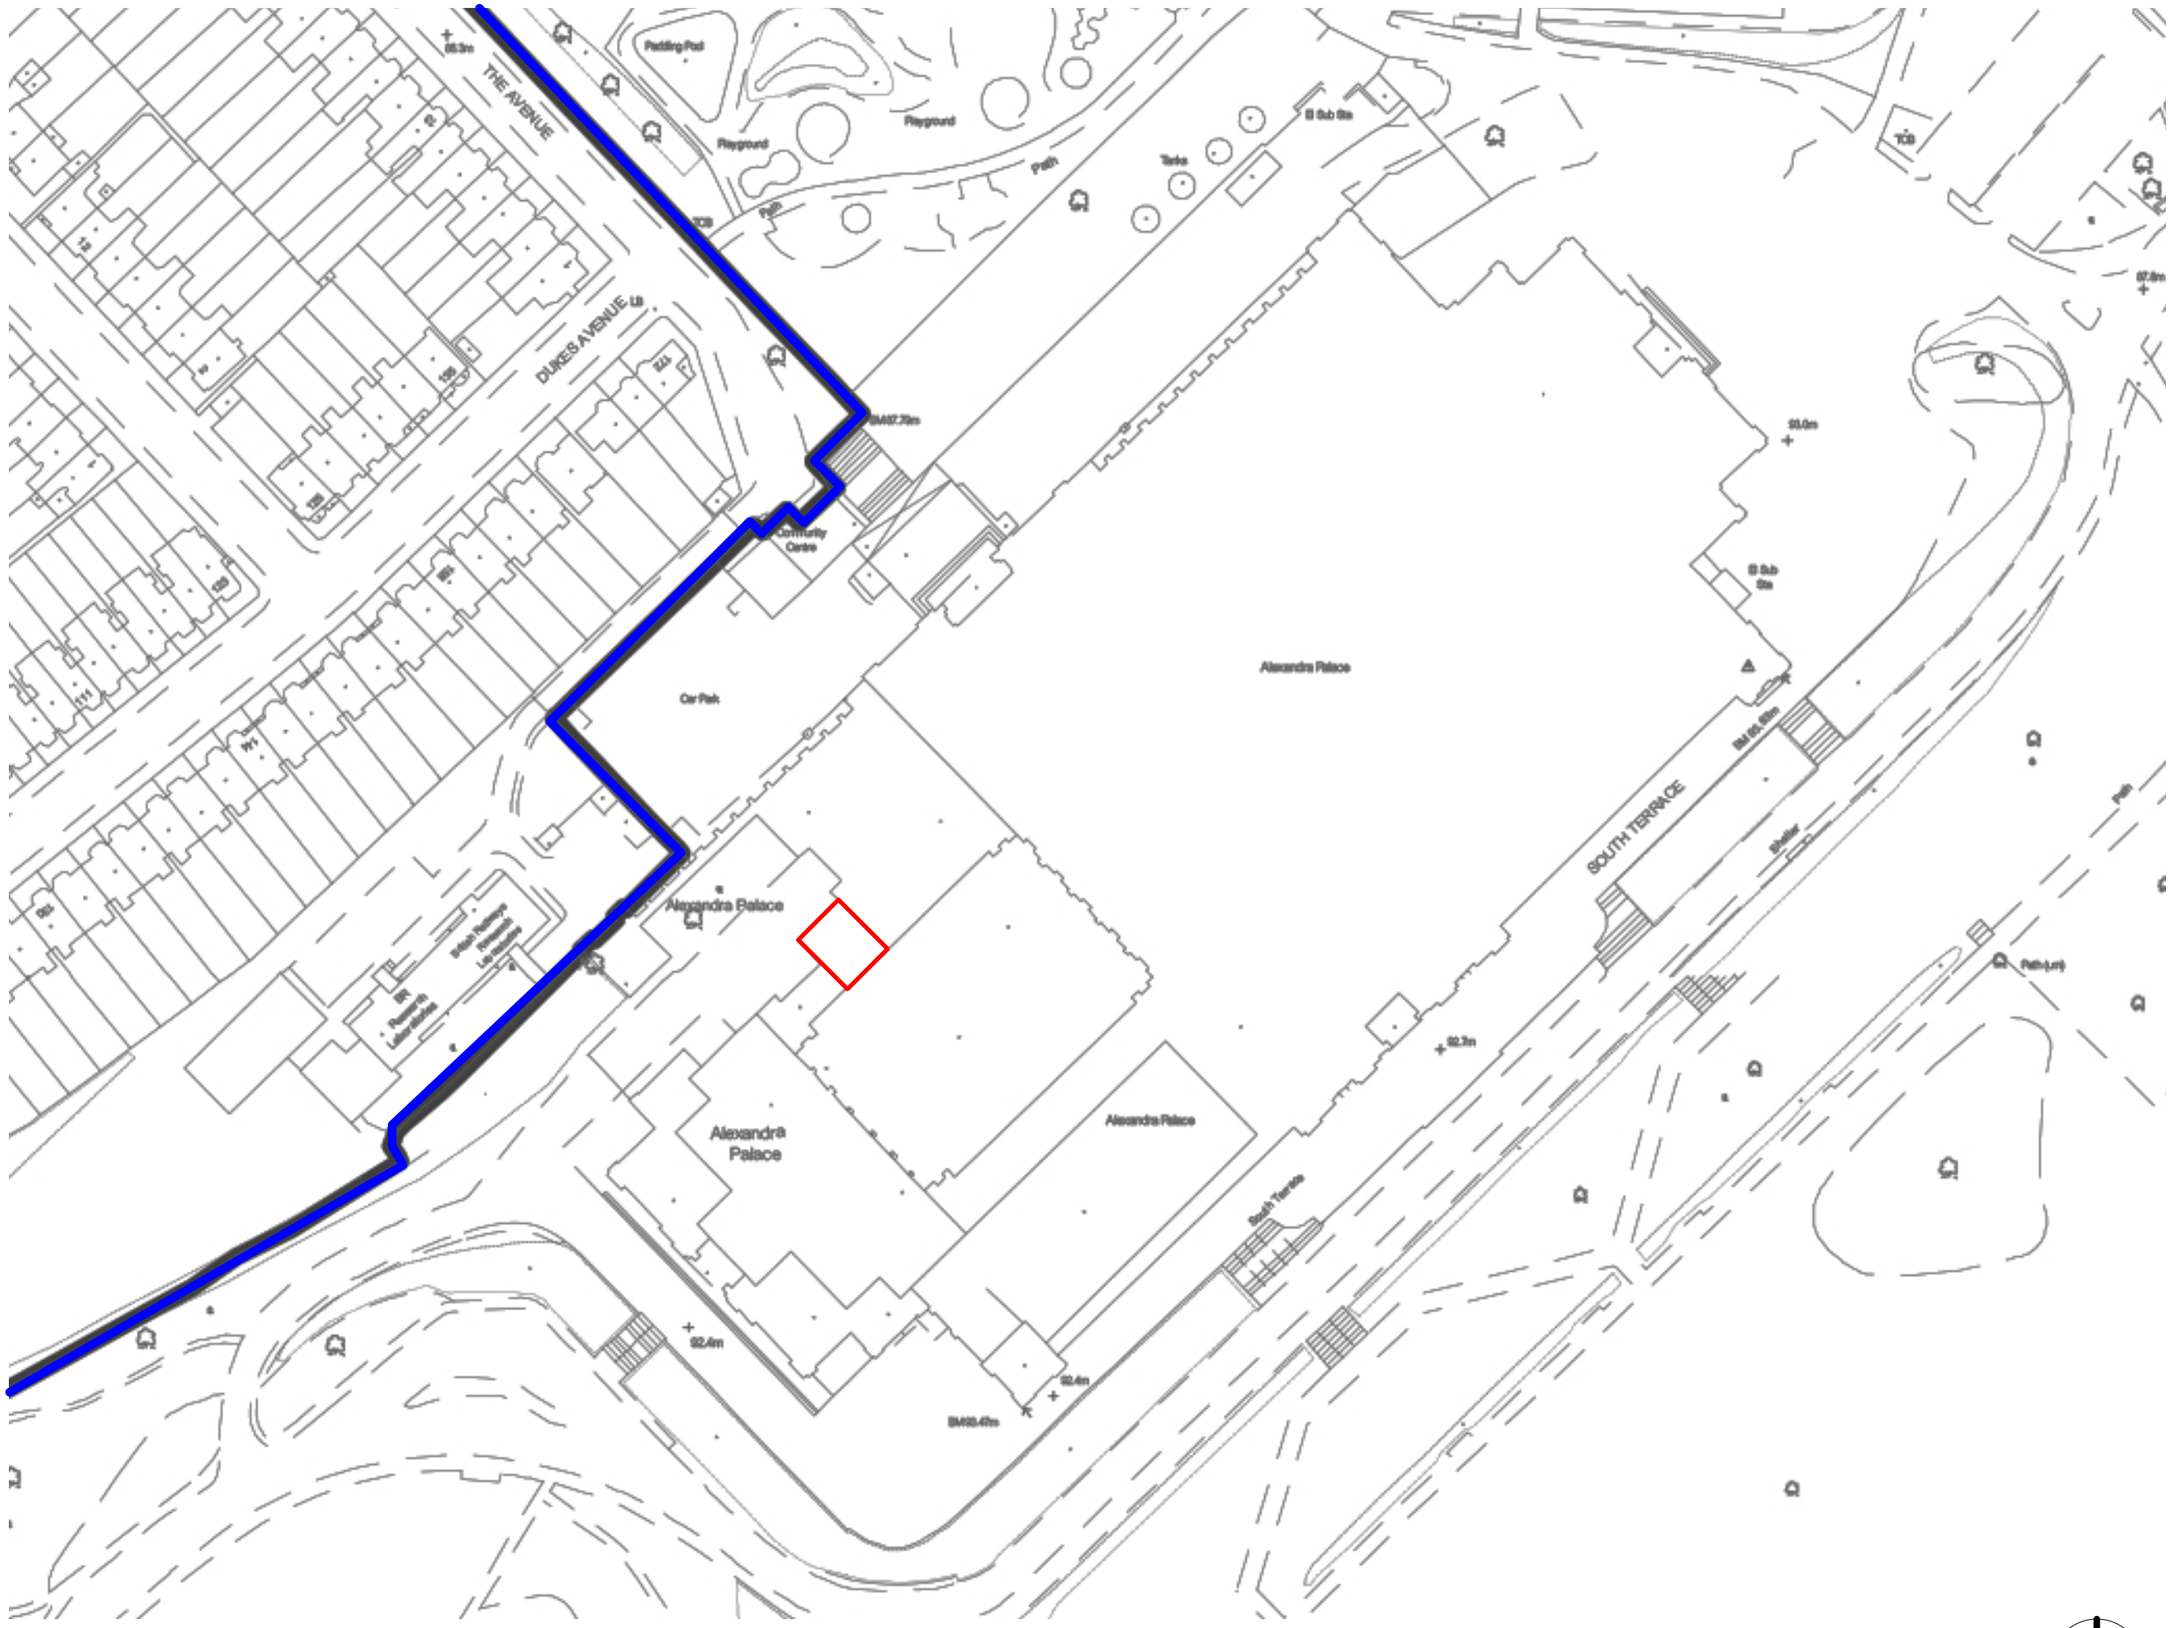

1 Site Plan
Scale: 1:1250

SCALE BAR
0 10 20 50m

REV:	NOTES:	BY/CHKD:	DATE:
P1	ISSUED FOR LISTED BUILDING CONSENT	CW/FD	11/02/2026

DRAWING STATUS:
LBC
DO NOT SCALE OFF THIS DRAWING

BURRELL | FOLEY | FISCHER
ARCHITECTS AND URBAN DESIGNERS
STUDIO 207 . SCREENWORKS . 22 HIGHBURY GROVE . LONDON . N5 2ER
TEL : 020 7620 6114
www.bff-architects.co.uk mail@bff-architects.co.uk

JOB:
ALEXANDRA PALACE SECURITY OFFICE

FOR:
ALEXANDRA PALACE AND PARK CHARITABLE TRUST

AT:
ALEXANDRA PALACE WAY, LONDON, N22 7AY

DRAWING TITLE:
Site Plan

DATE:	SCALE:	
02/09/2025	1:1250@A3	
JOB NO:	DRAWN BY:	CHECKED BY:
BFF/1627	CW	FD

DWG NO. (JOB-ORIG.-BLDG-LVL.-TYPE-ROLE-SHEET NO.-OP.-REV.)
APSO-BFF-ZZ-ZZ-DR-A-0002 -P1

Copyright ©