


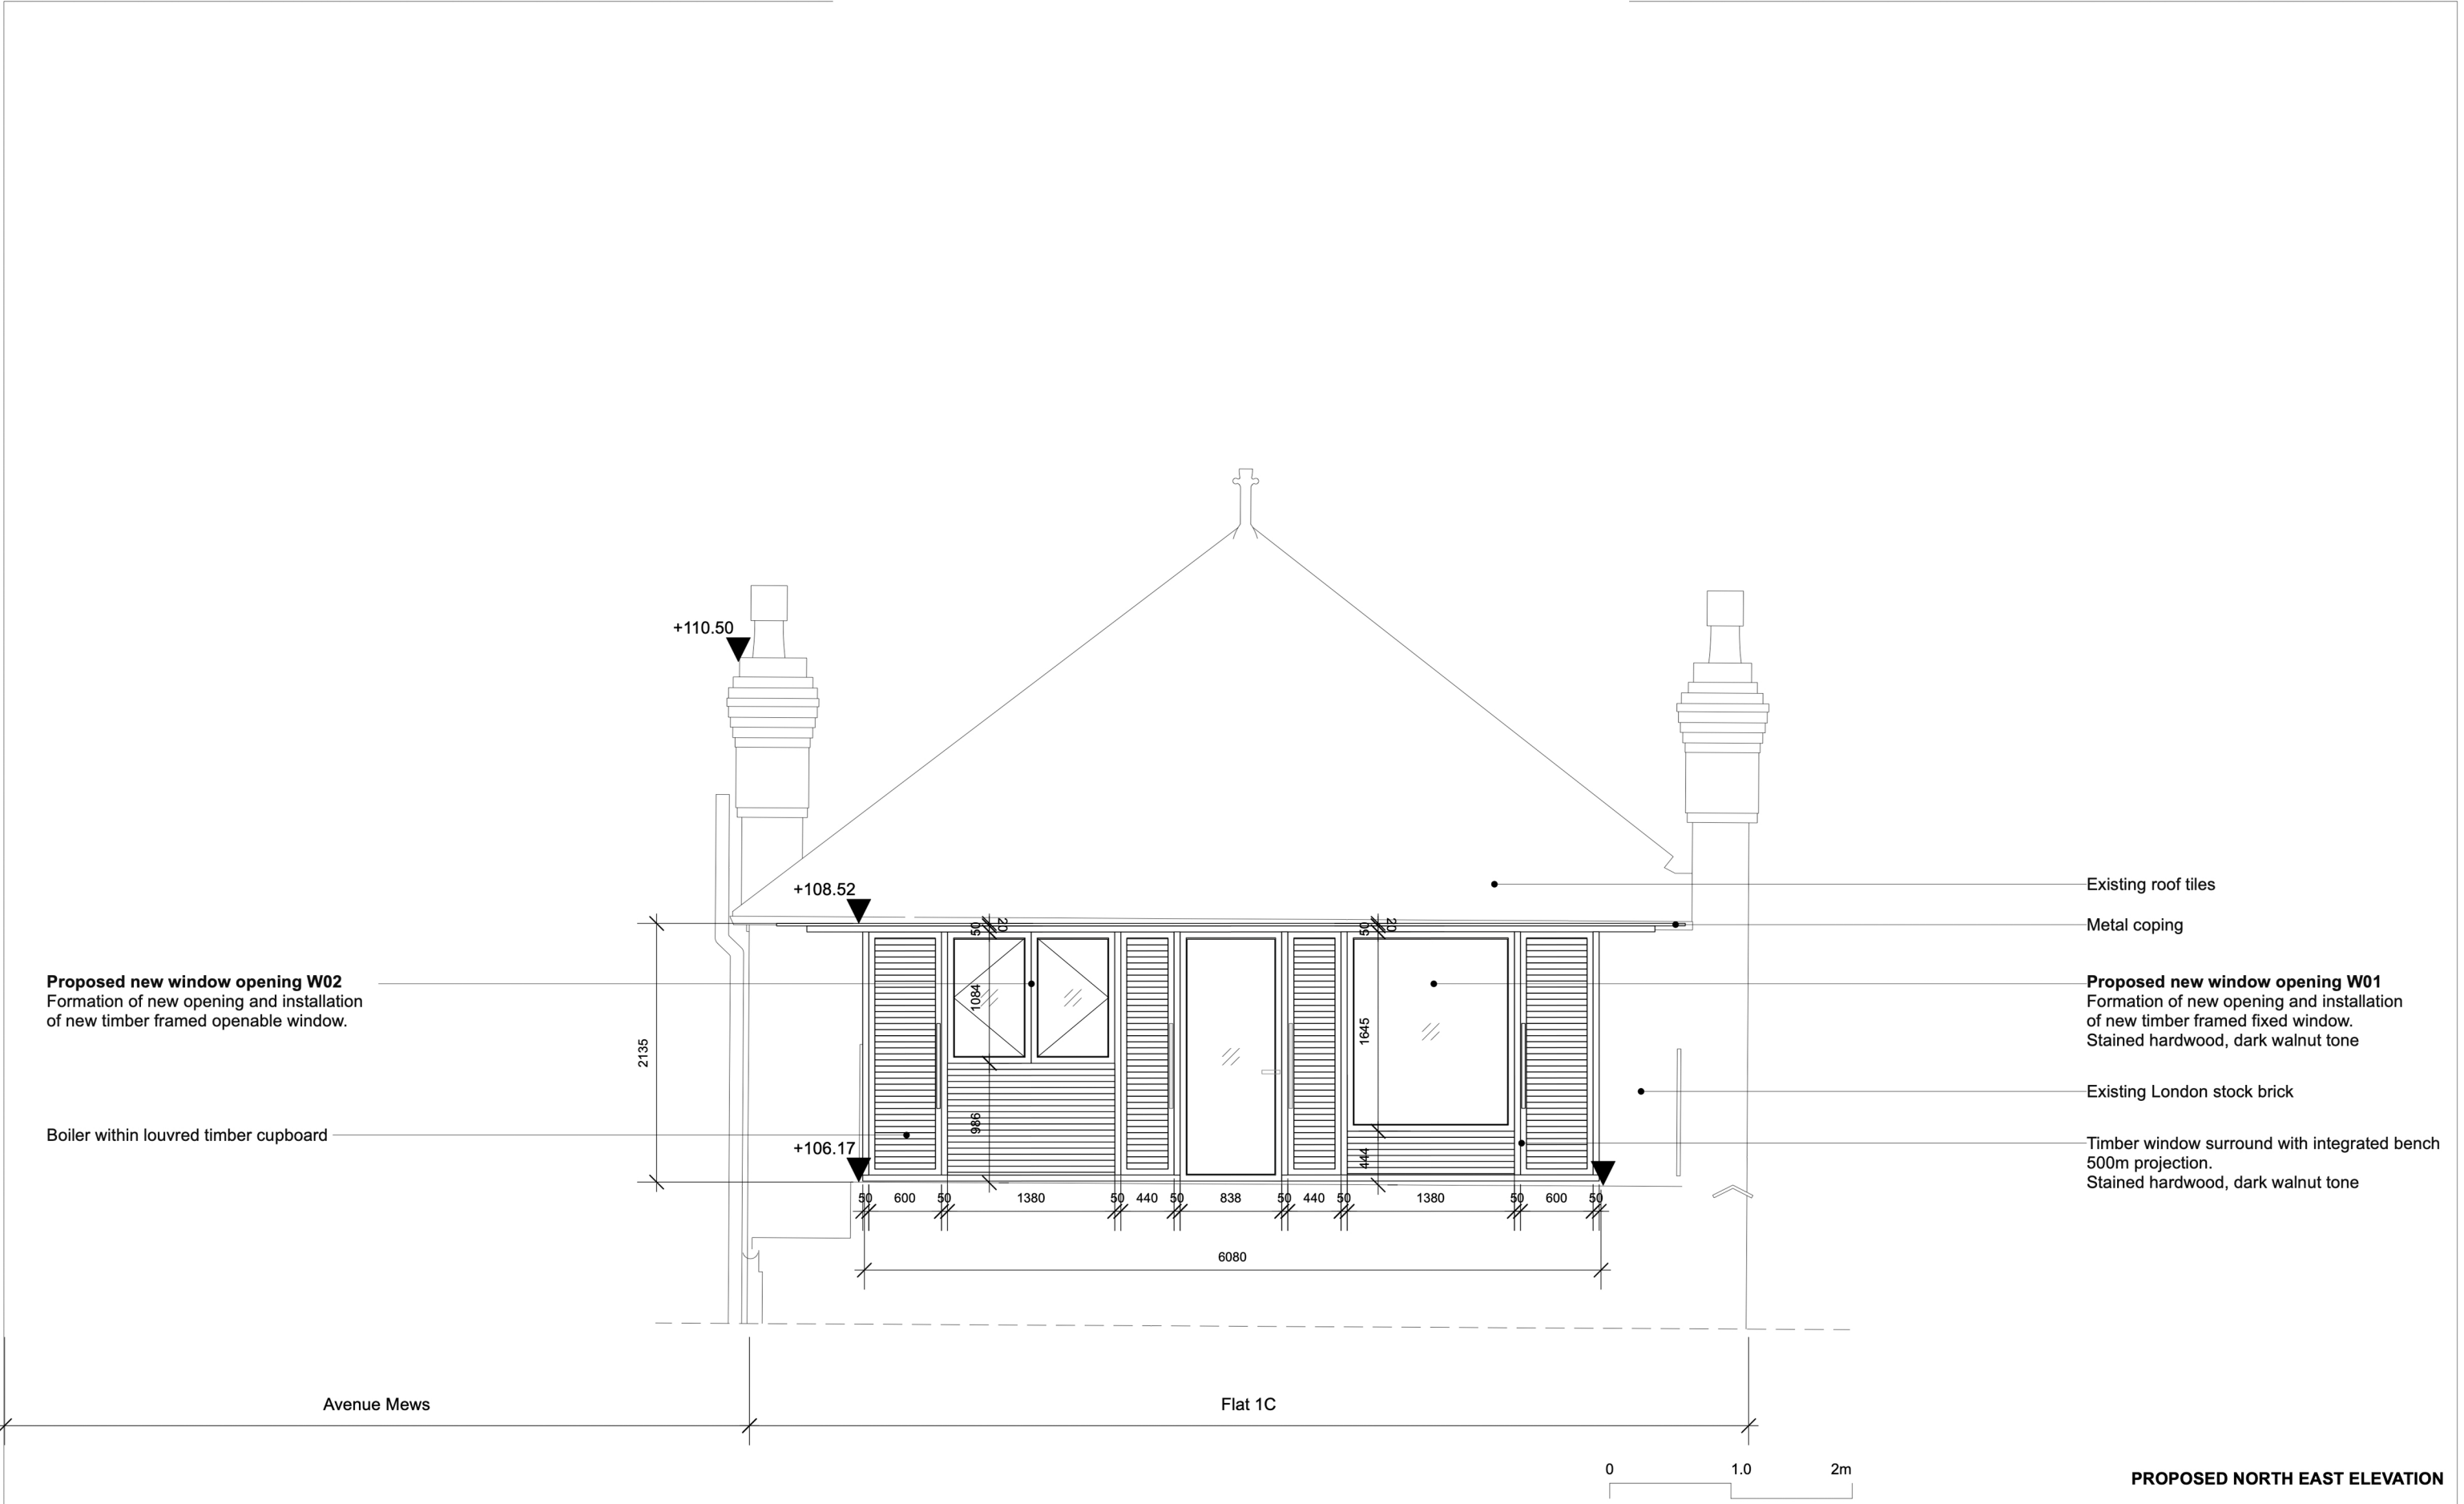

PROPOSED NORTH EAST ELEVATION			
Revision	Date	Description	Notes
-	20.02.2026	Issued for Planning	- Do not scale from this drawing. Use figured dimensions only. - Check drawing on receipt and immediately report any discrepancies to the Architect. - Studio Armitage does not accept responsibility or liability for any use of this drawing by parties other than the party for whom it was prepared or for purposes other than those for which it was prepared. - This is not a construction drawing, it is unsuitable for the purpose of construction and must on no account be used as such. - The recipient should report any drawing errors, omissions or discrepancies to the architect. This drawing remains the copyright of Studio Armitage and shall not be re-used without their written permission. - All structural elements are to be designed by the Structural Engineer. Any indication of structural elements in these drawings is purely indicative. - All mechanical and electrical elements are to be designed by the Mechanical and Electrical Engineer. Any indication of mechanical or electrical installations in these drawings is purely indicative. 01
STUDIO ARMITAGE			
JOB:		1C Avenue Mews	
CLIENT:		Max Wilson & Guy Warren-Thomas	
SCALE:		1:50 @ A3	
DATE FIRST ISSUED:		20.02.2026	
DRAWING:		Proposed North East Elevation	
REFERENCE:		0006-SA-AM-PL-200	
REVISION:		-	
STATUS:		PLANNING	