

Proposed Rear Elevation

Perspective from Garden







86 Muswell Road London N10 2BE

Location Plan

86 Muswell Road

Scale 1:1250
Status
Project Stage Planning

LINEWORKS

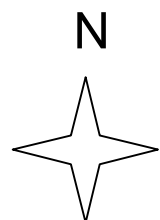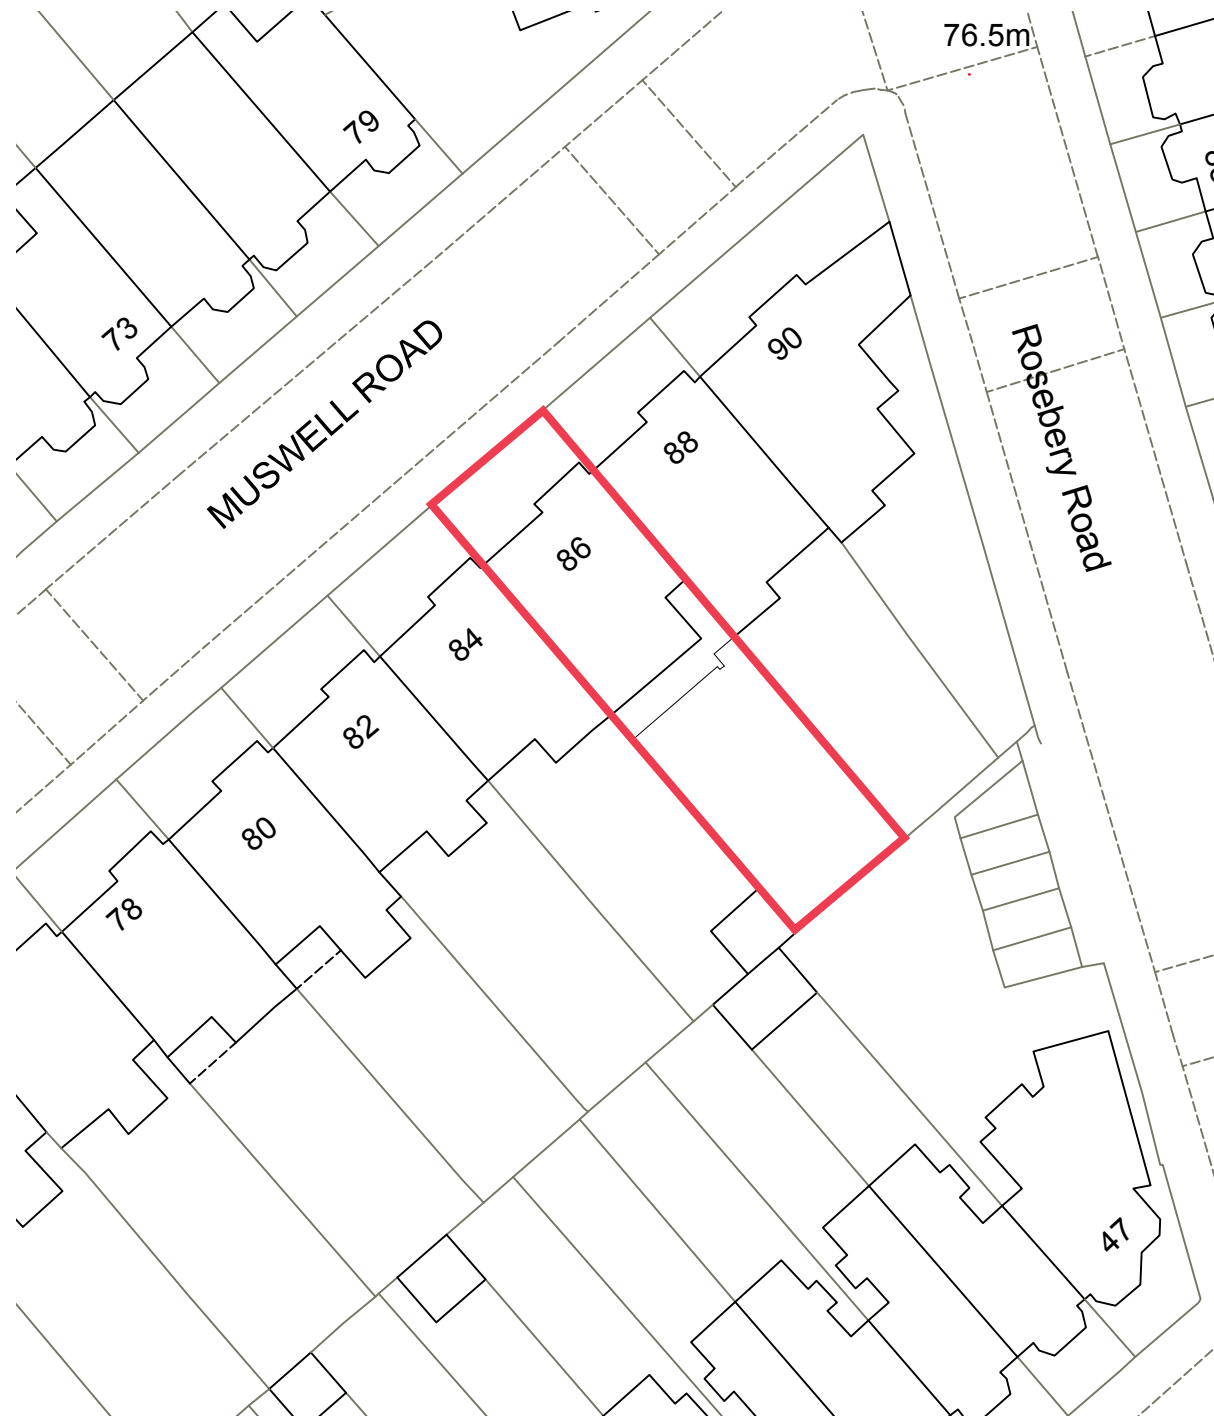

Block Plan Proposed

86 Muswell Road

Scale	1:500
Status	
Project Stage	Planning

LINEWORKS