




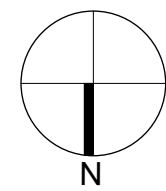


A
GA.02
Proposed Site Location Plan
A1 1:625; A3 1:1250

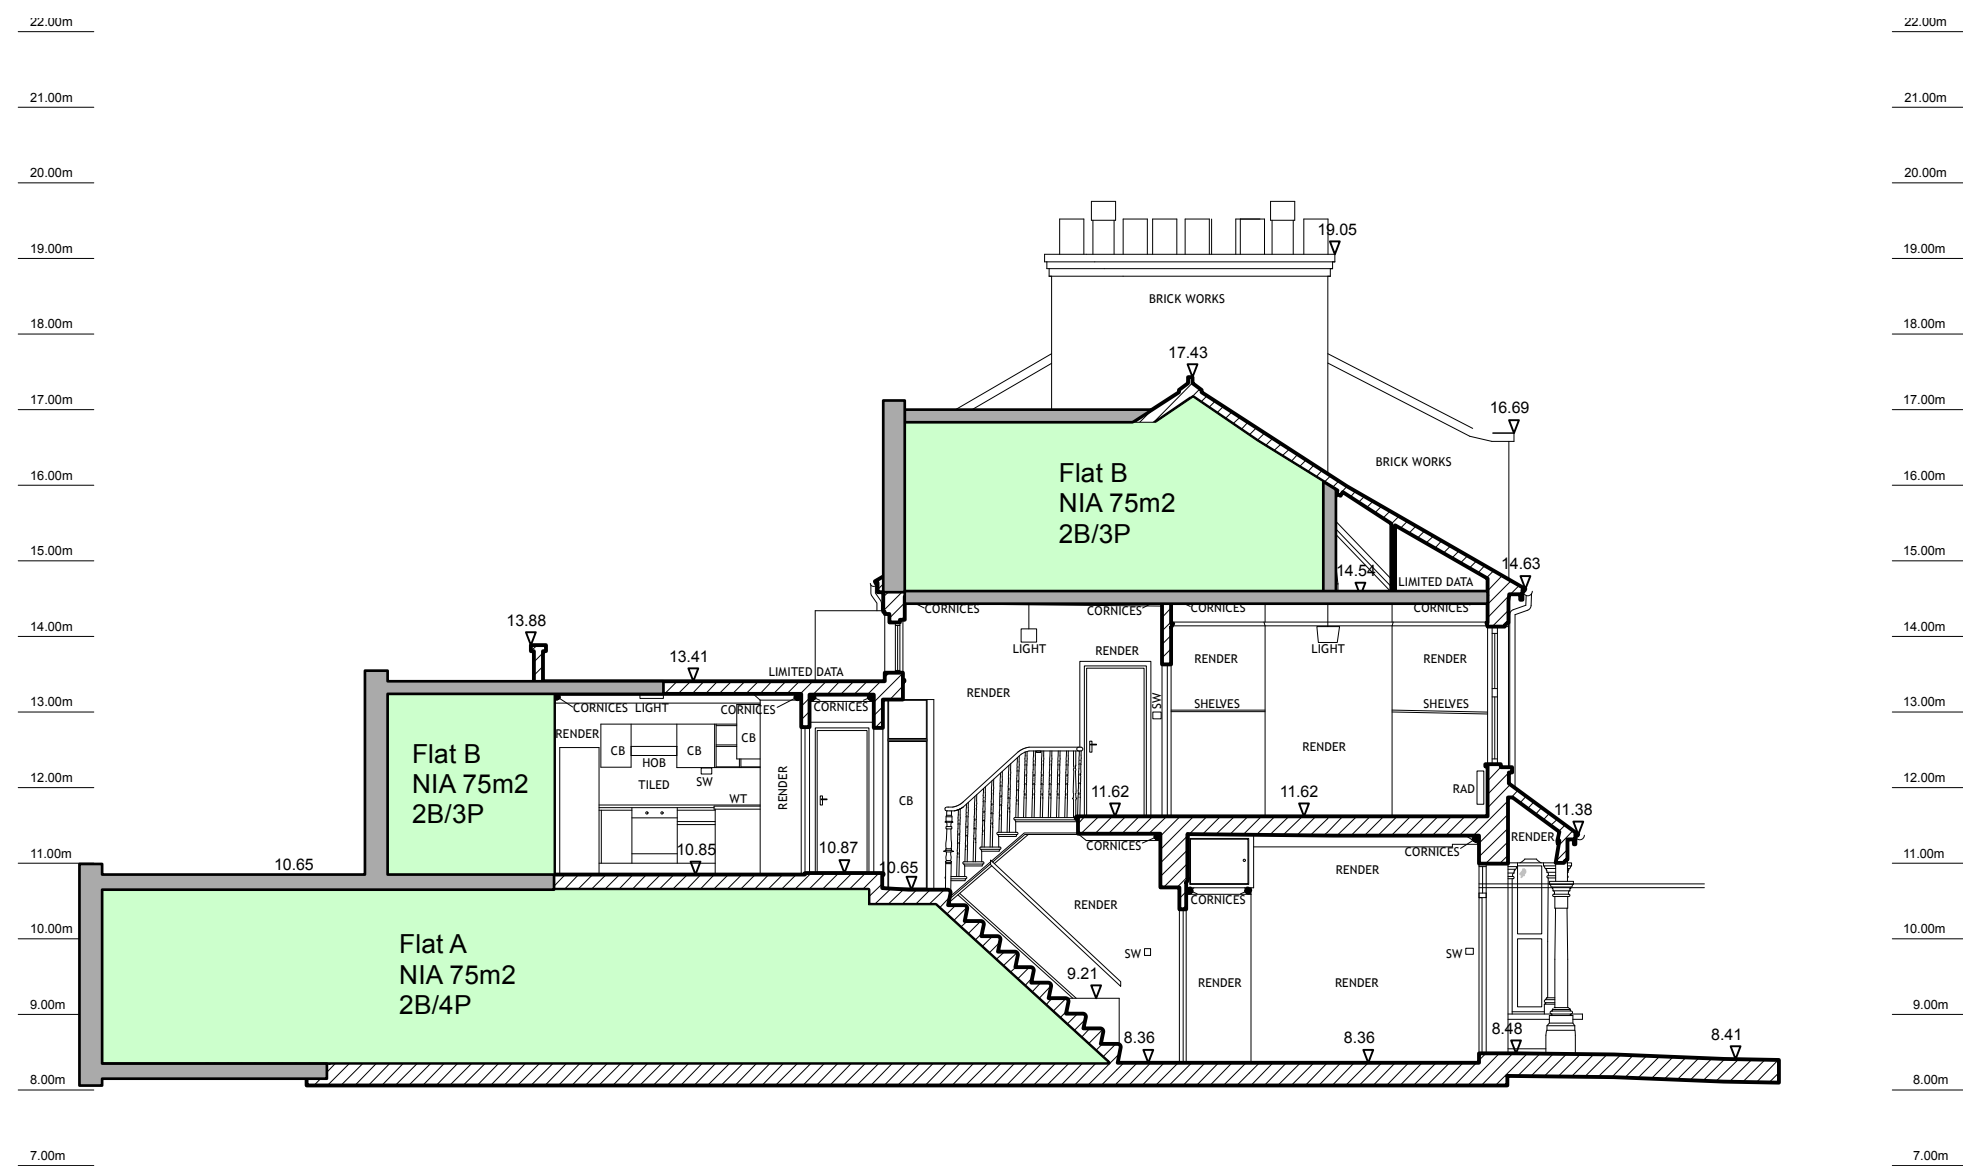


B
GA.02
Proposed Block Plan
A1 1:250; A3 1:500

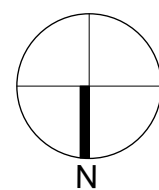

C
GA.02
Proposed Section A
A1 1:100; A3 1:200

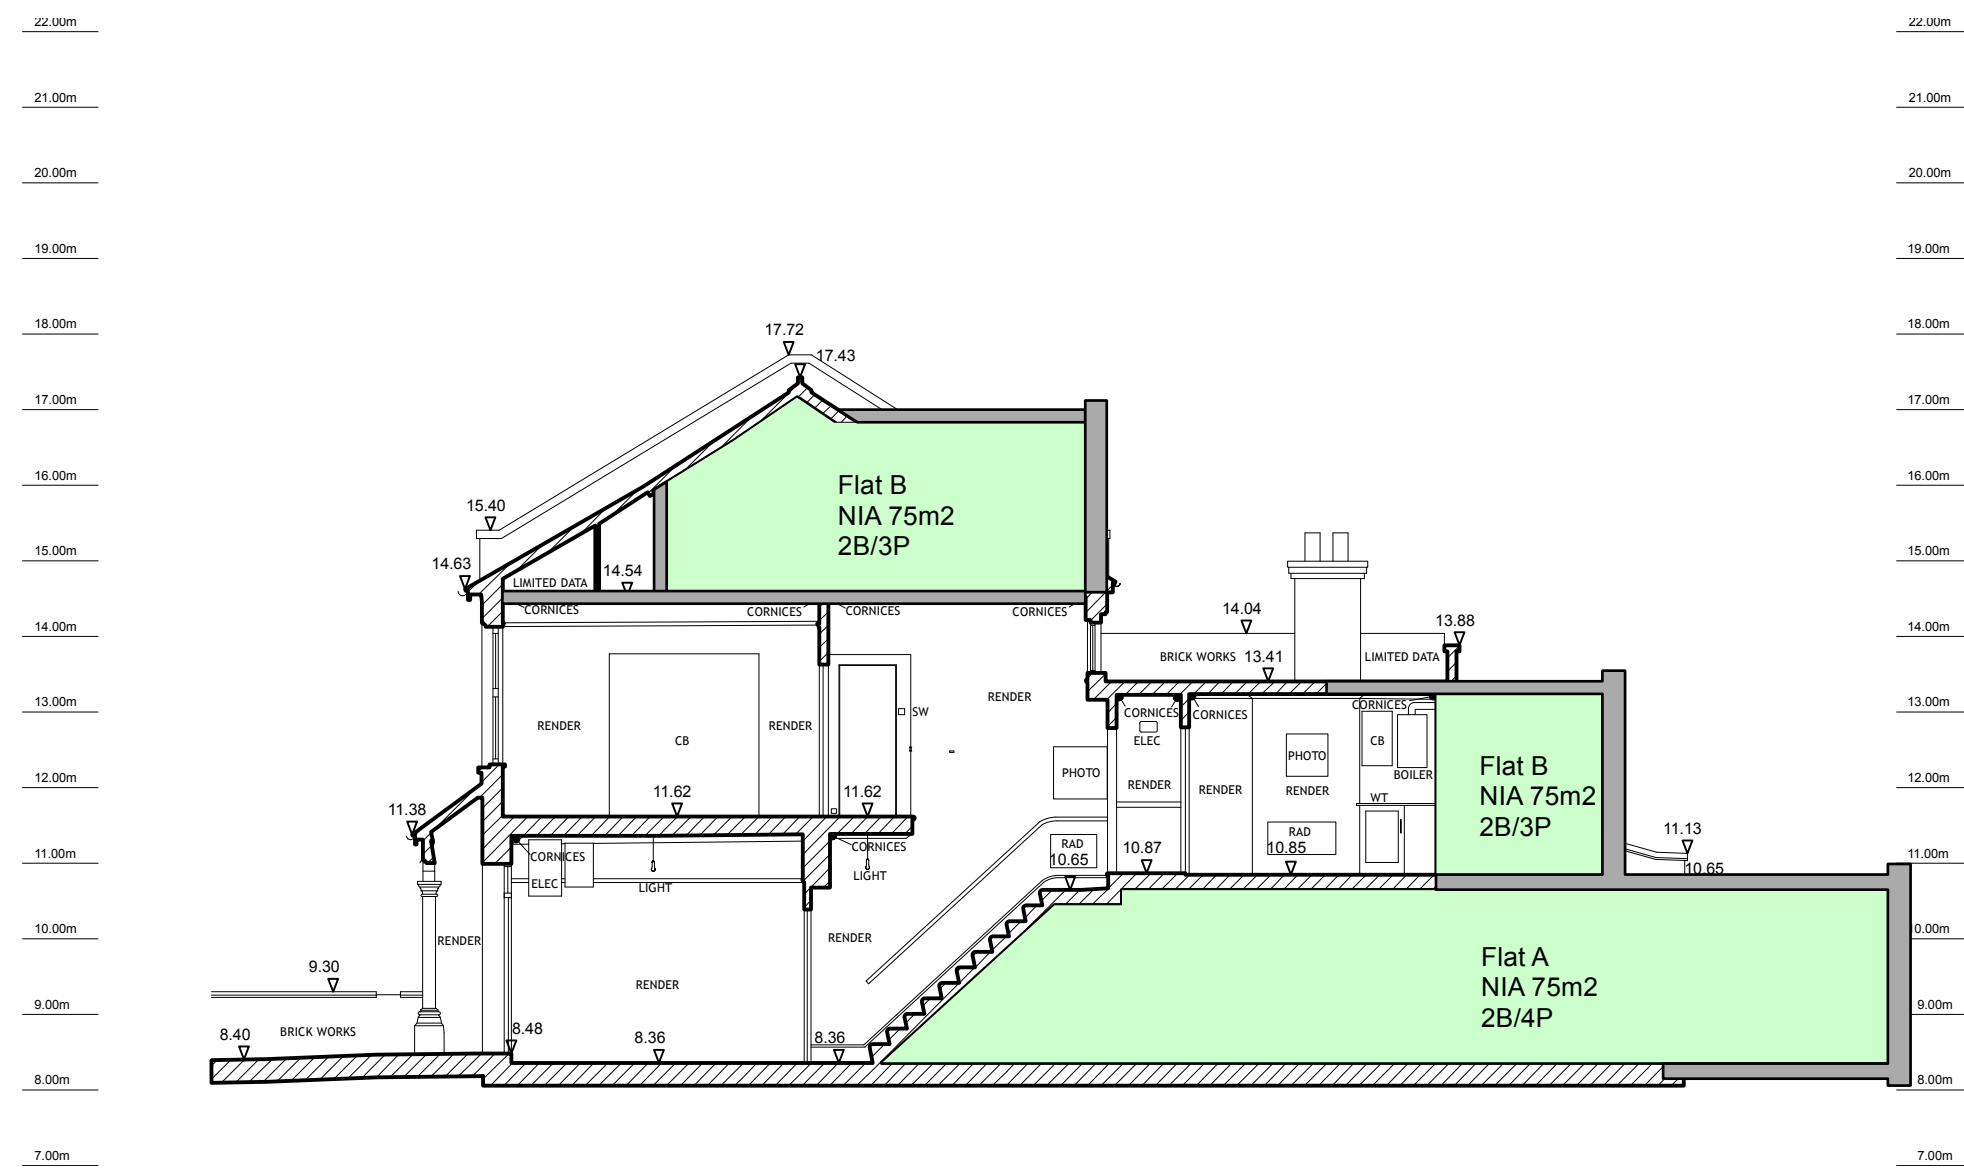

D
GA.02
Proposed Section B
A1 1:100; A3 1:200

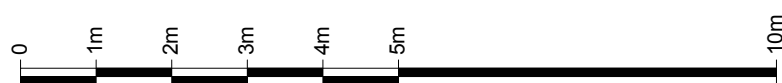

Information contained within this drawing is the sole copyright of T2S Architecture Ltd. and is not to be reproduced without express permission. No implied licence exists. This drawing not to be used for land transfer or valuation purposes. Do not scale from this drawing. All dimensions & levels are to be checked on site by the contractor. Issued for purposes indicated only. Drawing errors and omissions to be reported to the architect.

Notes

A 02/02/26 Issued for planning submission.

Revisions

T2S
ARCHIT
ECTURE
LTD

A: UMLF.302, The Leather Market
Weston St.,
London, SE1 3ER
M: +44 208 066 7078
E: admin@t2sarchitecture.com
W: www.t2sarchitecture.com

Client
Kratos 7 Ltd

Project
Lascott's Road

Drawing Title
Proposed Site Location Plan and Sections

Status
Planning

Drawn
TJS

Checked
TJS

Scale
1:100 @ A1; 1:200 @ A3

Date

Drwg. No.
170_PL1_GA_02

Revision
A