


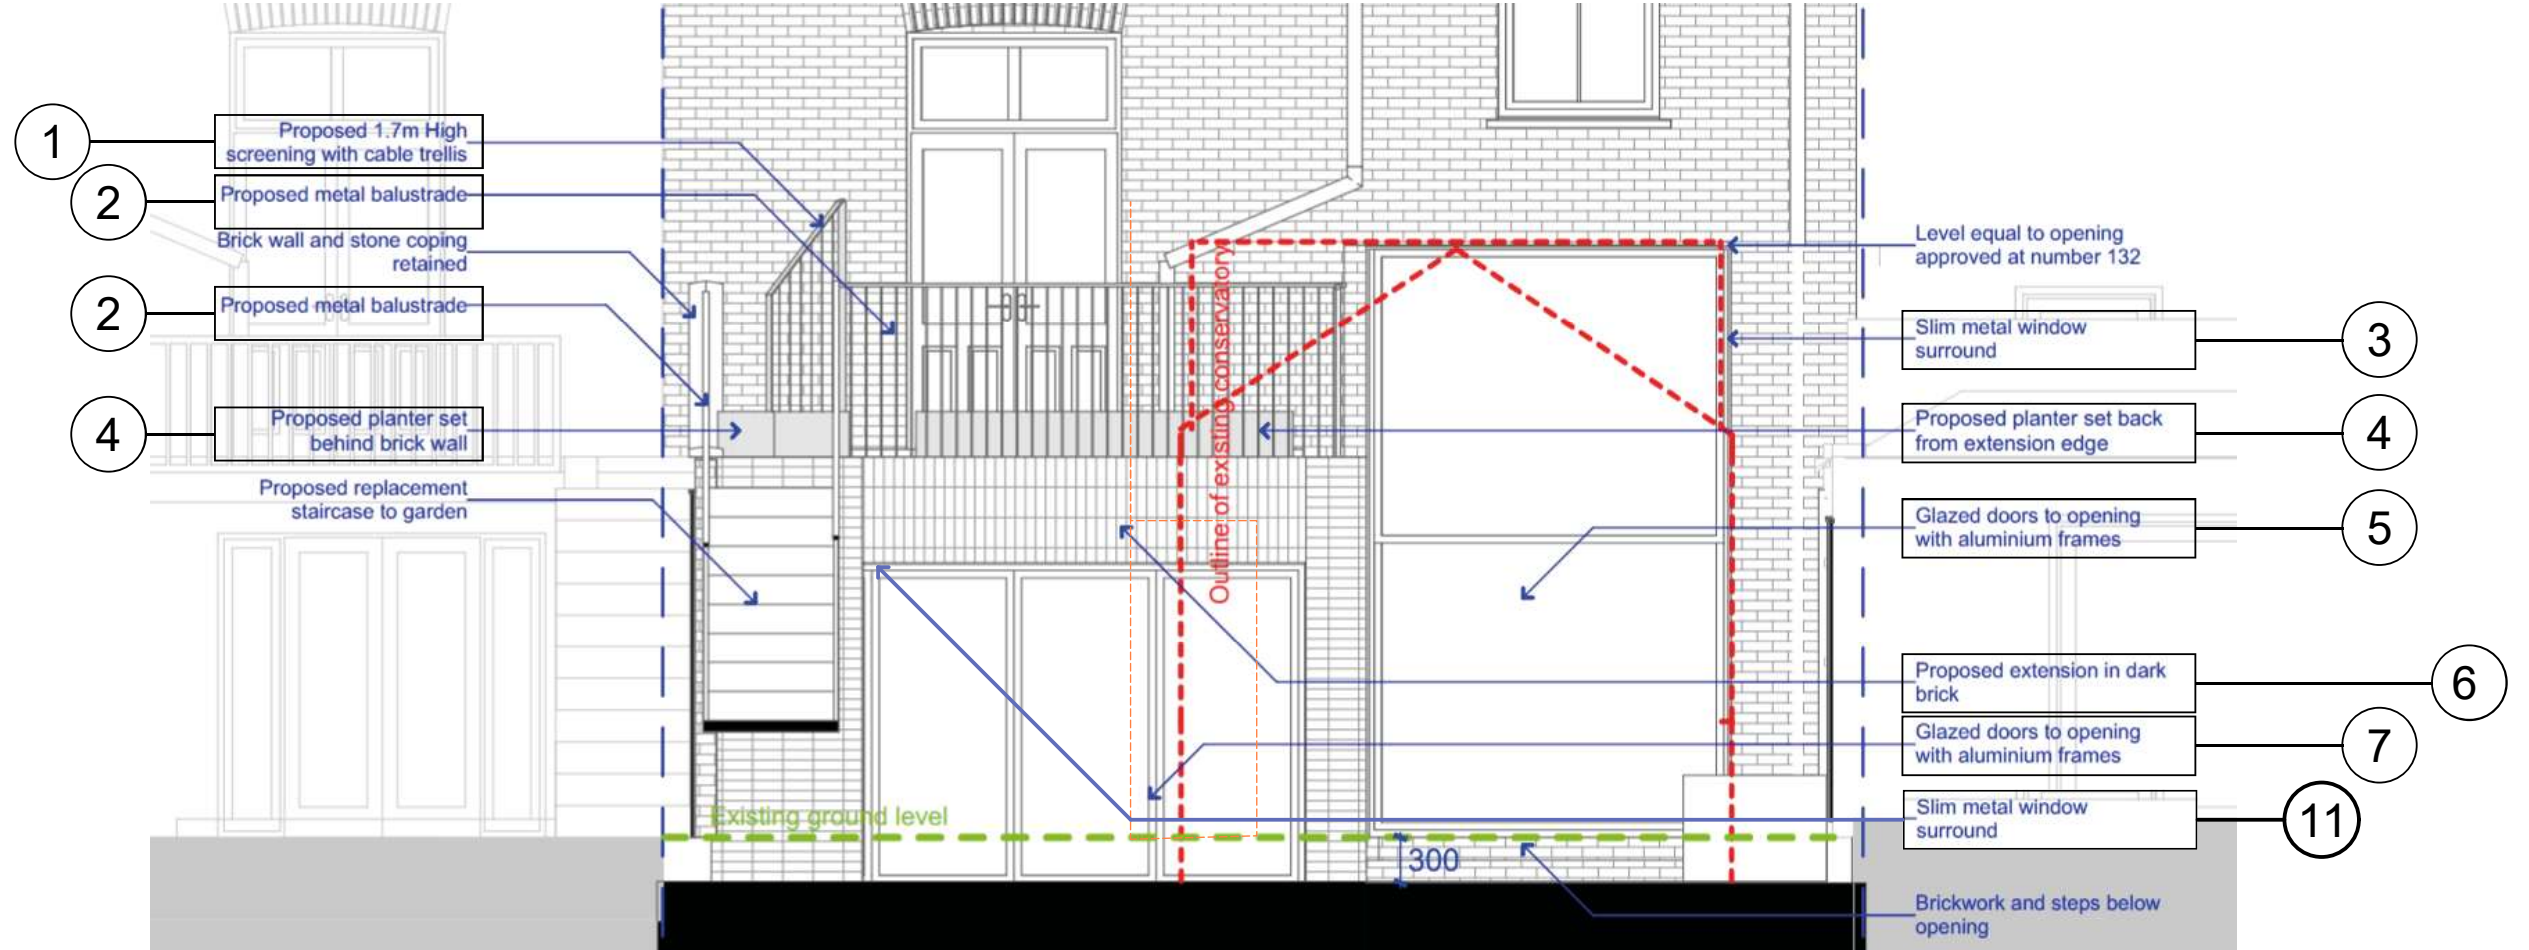

- 1 Metal frame and cable trellis painted in Jet Black RAL 9005 matt
- 2 Metal balustrade painted in Jet Black RAL 9005 matt
- 3 Slim metal surround painted in Copper Brown RAL 8004
- 4 Wooden planter box
- 5 Glazed door frame in aluminium painted Copper Brown RAL 8004
- 6 Slip bricks to extension - Long Premium 490 Silver Black Brick Slips with black grout
- 7 Glazed door frame in aluminium painted in Jet Black RAL 9005 matt
- 8 Sliding gate in metal painted in Jet Black RAL 9005 matt
- 9 Replacement front boundary wall in brickwork - Bridgwater Weathered Red
- 10 Proposed bin store in wooden cladding
- 11 Slim metal surround painted in Jet Black RAL 9005 matt


$$S \sqrt{A}$$

30601