
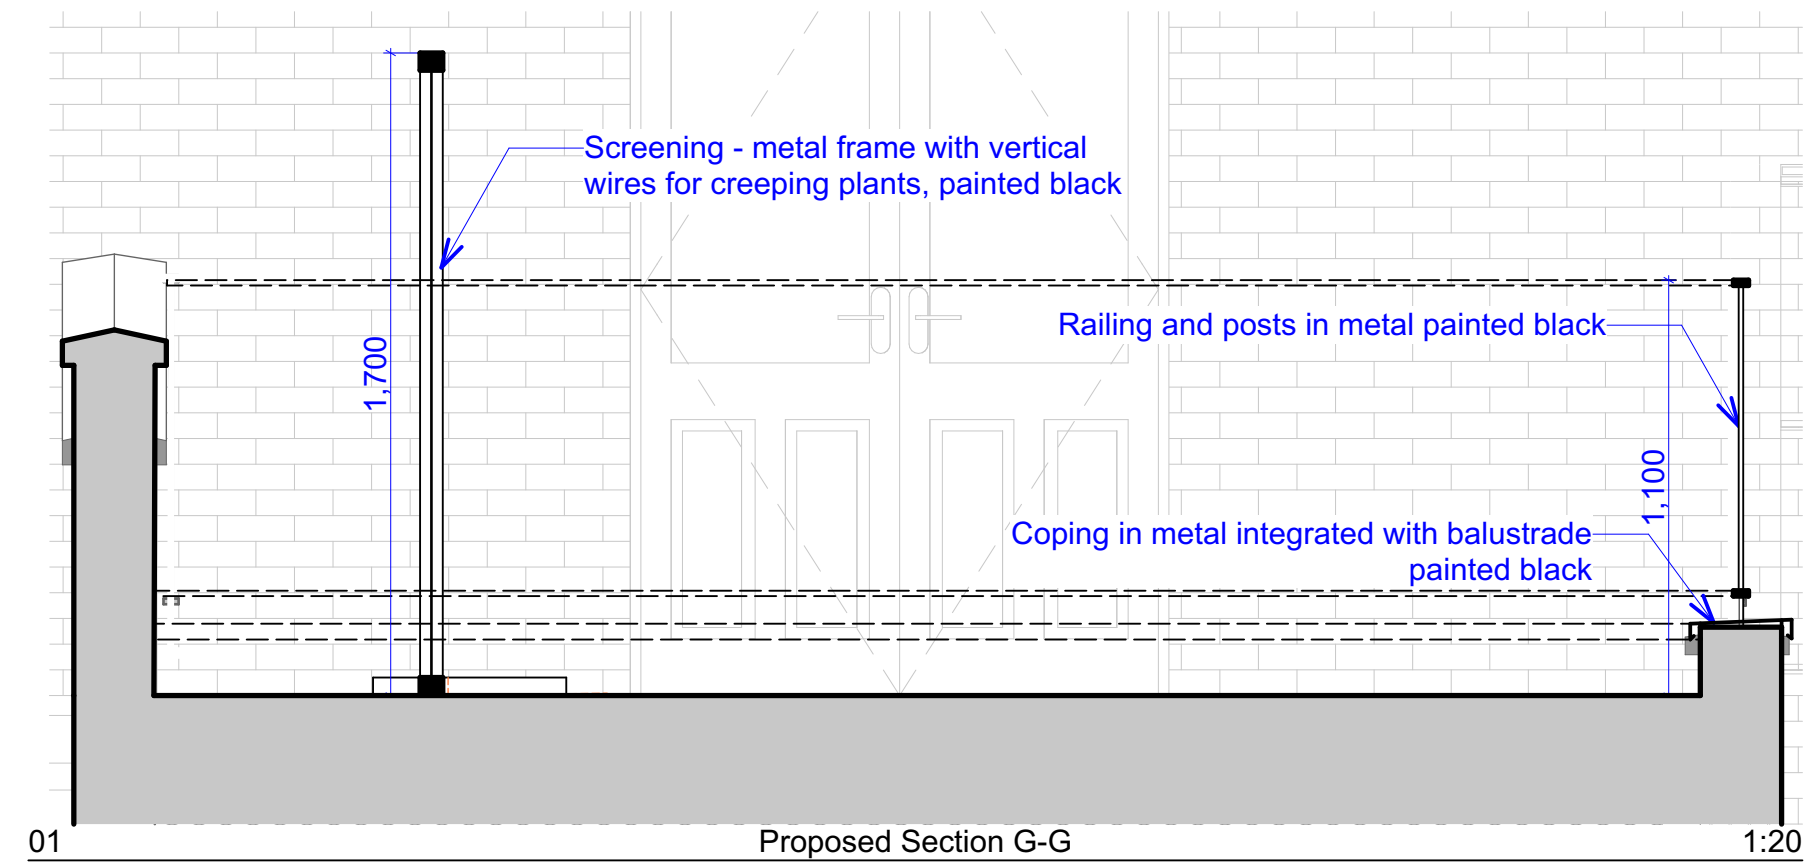
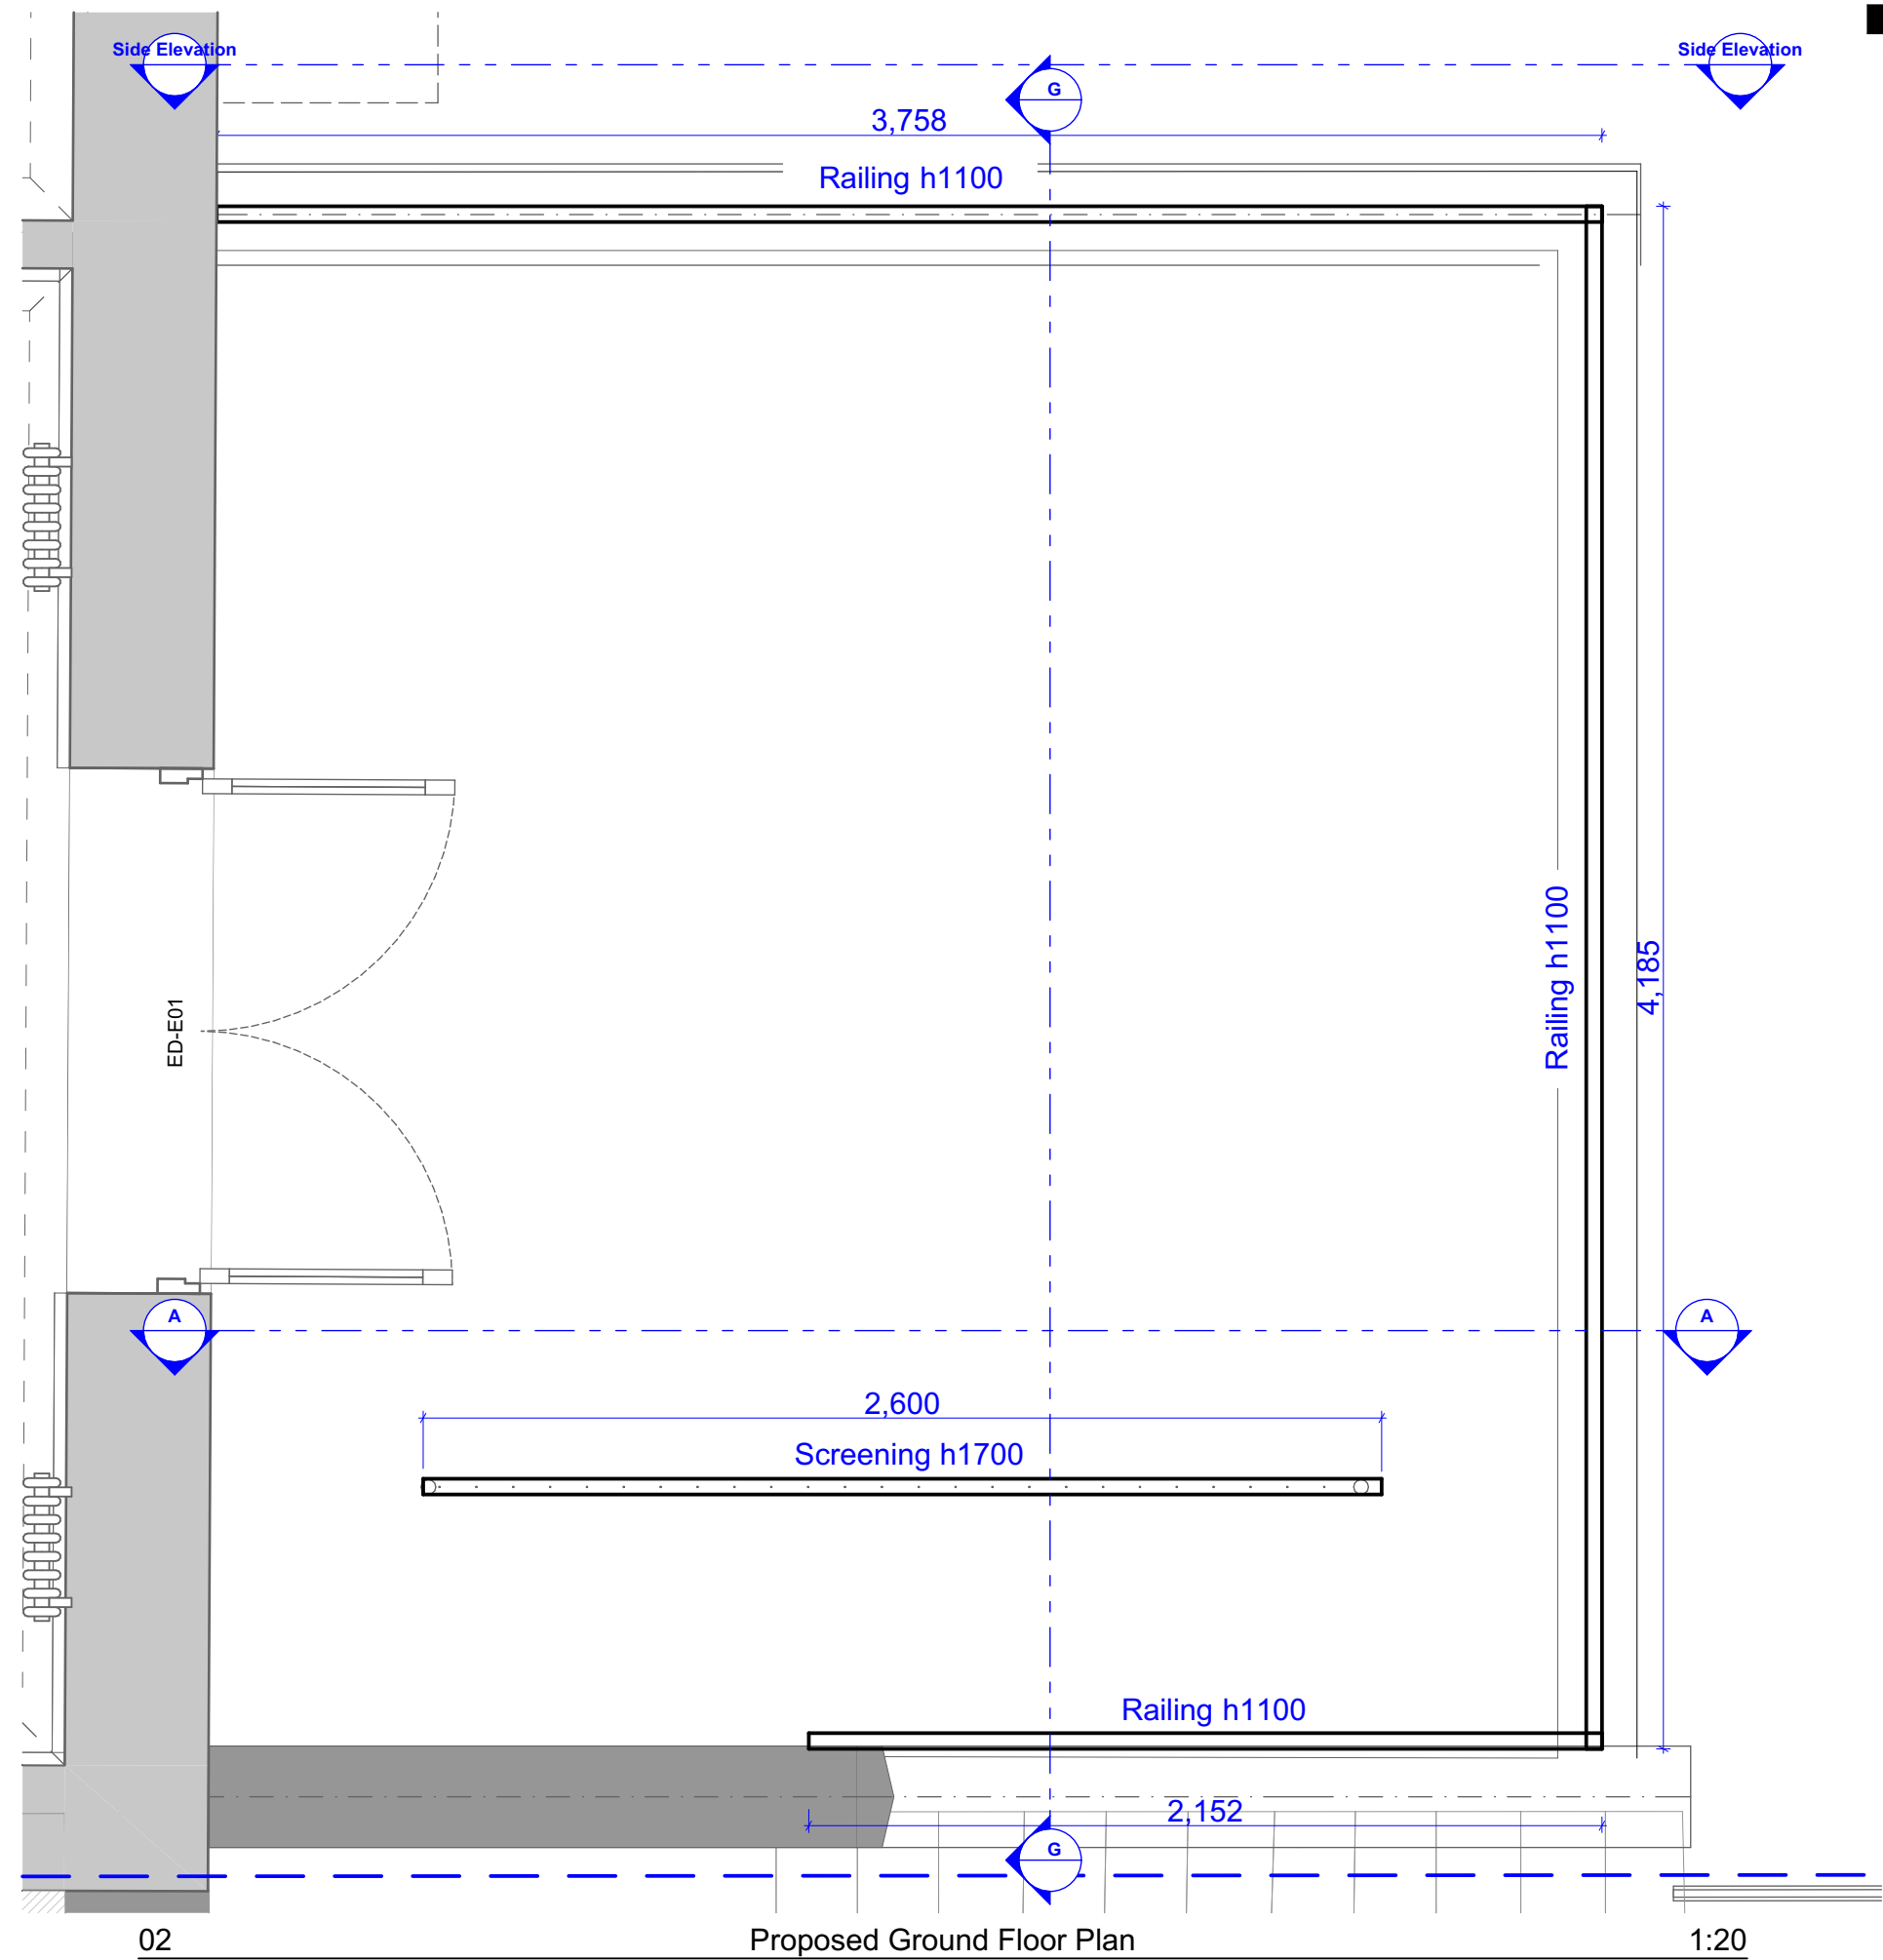
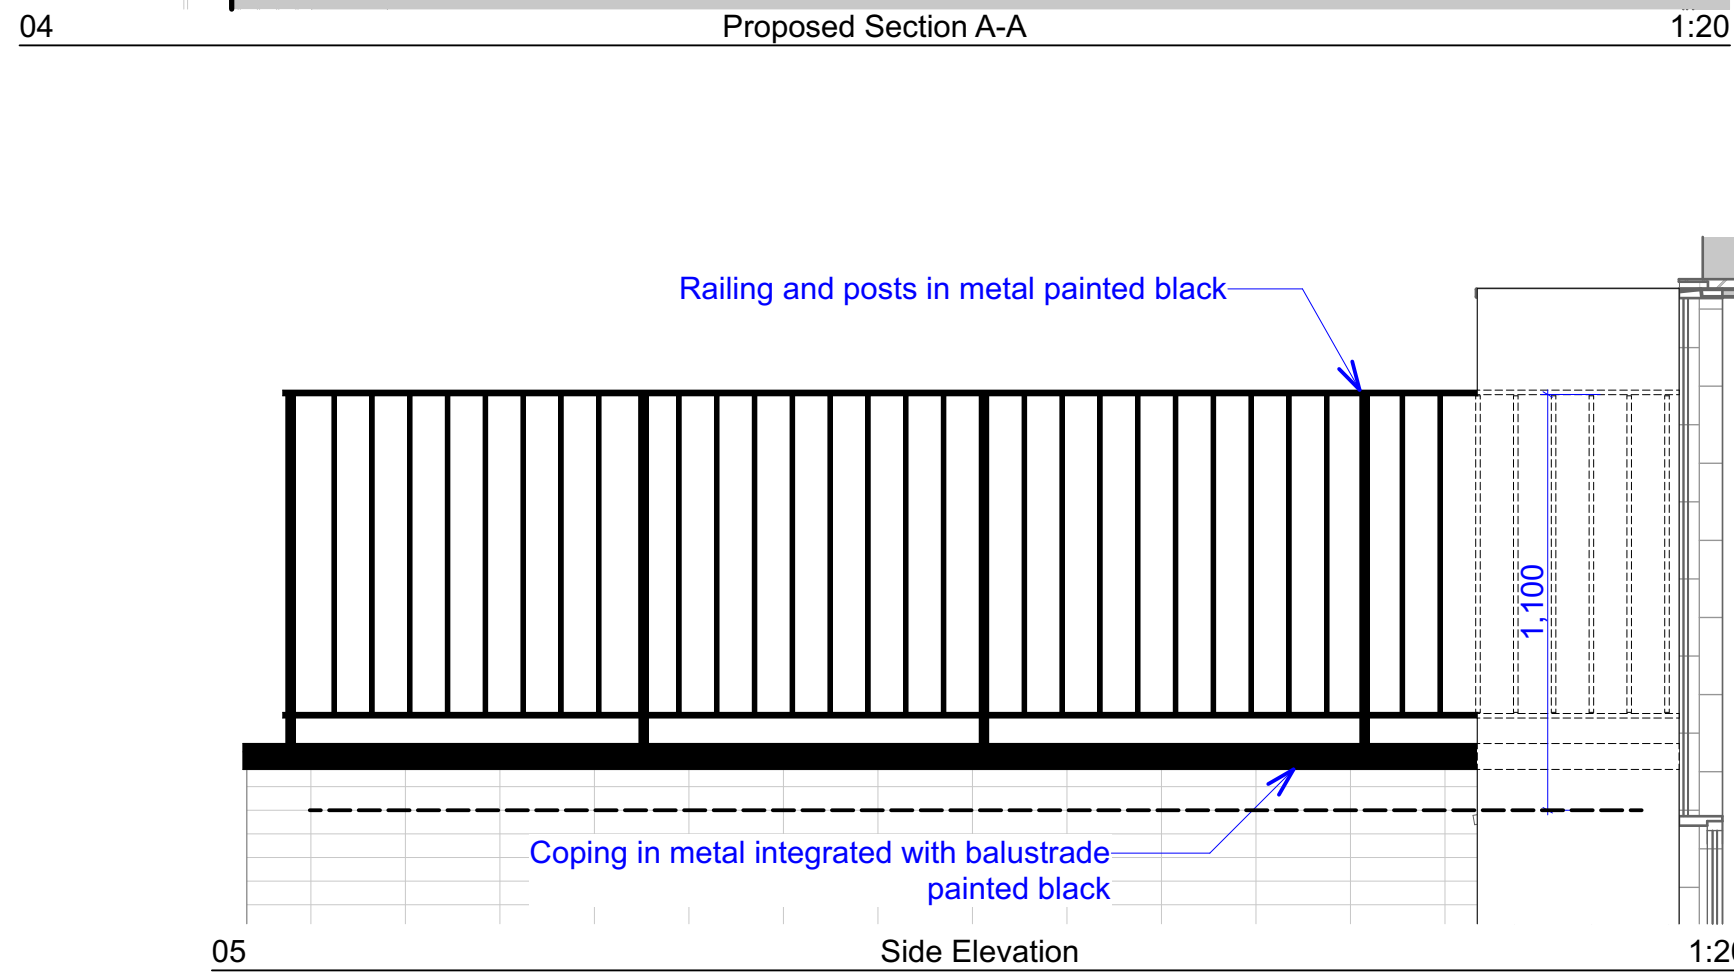
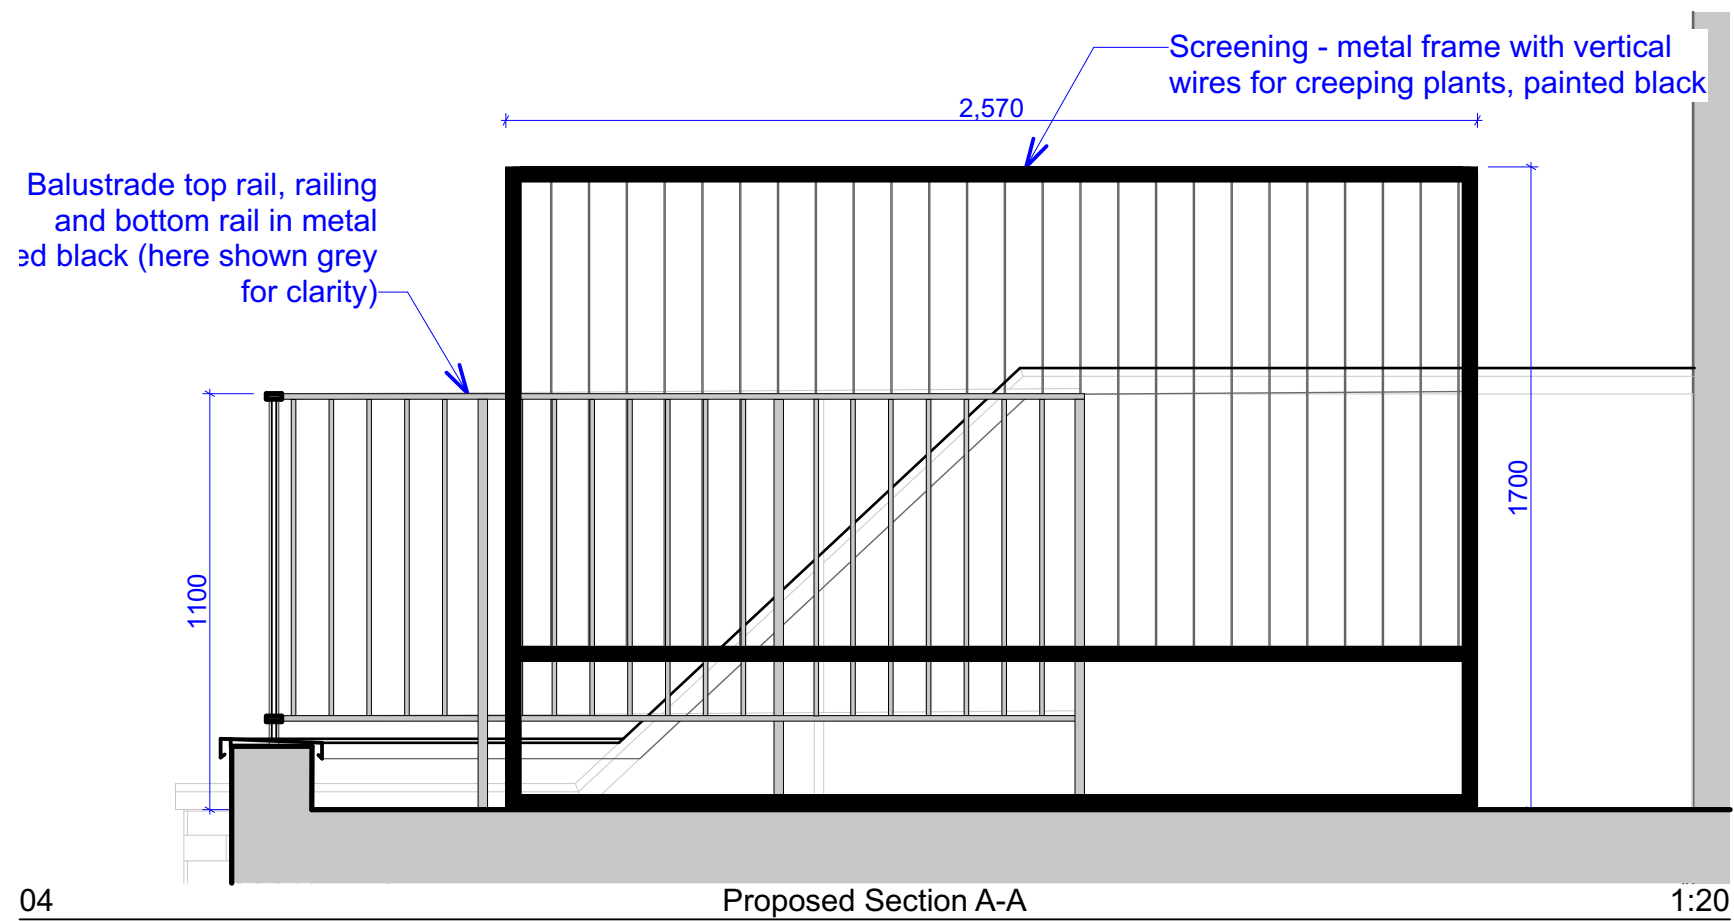


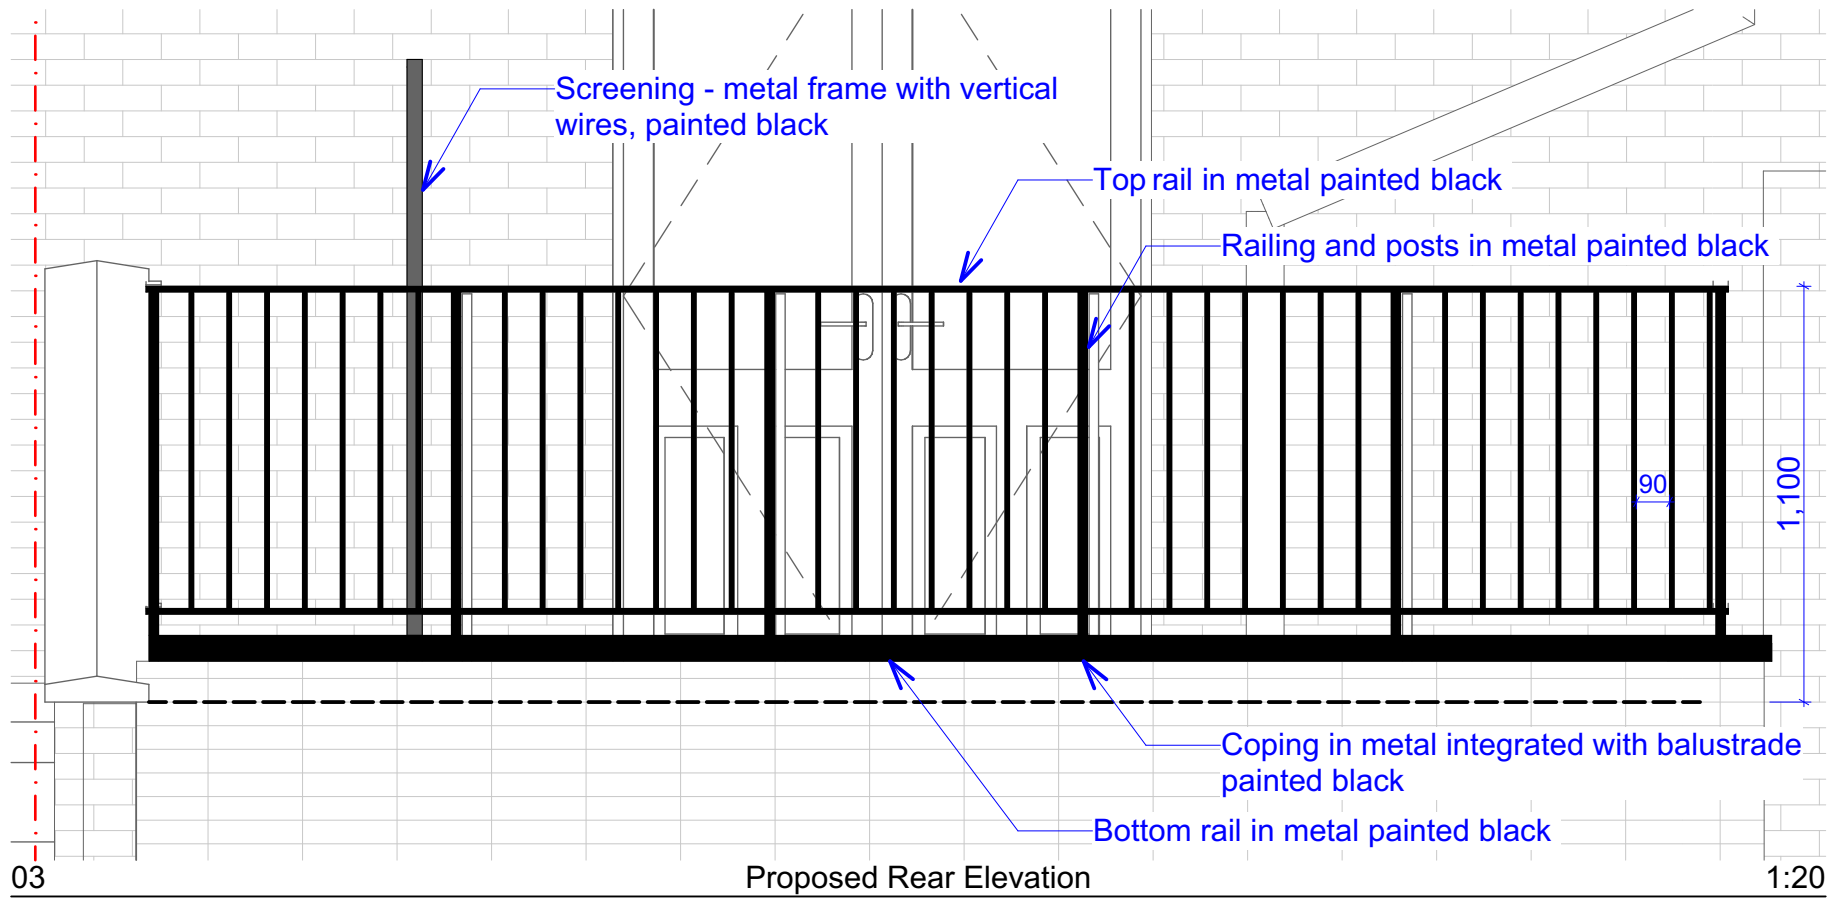

FOR TENDER			
Rev	Ch	Details	Date

NOT FOR CONSTRUCTION

S/A

10b Branch Place
London N1 5PH
p: 0207 686 3445
e: info@scenarioarchitecture.com
w: www.scenarioarchitecture.com

Project Name:
100 Stapleton Hall Road

Client:
James Fletcher & Katharine Towers

Site Location:
100 Stapleton Hall
Road London
Haringey N4 4QA UK

Drawing not to be used other than the purpose for which it was prepared. It's supplied without liability for errors or omissions. Do not scale from the drawing. All dimensions are to be checked on site. This drawing is to be read in conjunction with all other drawings. Notes on this drawing will apply to all other drawings where a similar position exists.

Scale @ A2
1:20

Project No.
200

Drawing Name
Screening and Balustrade Details

Drawing Number

Rev

30602