


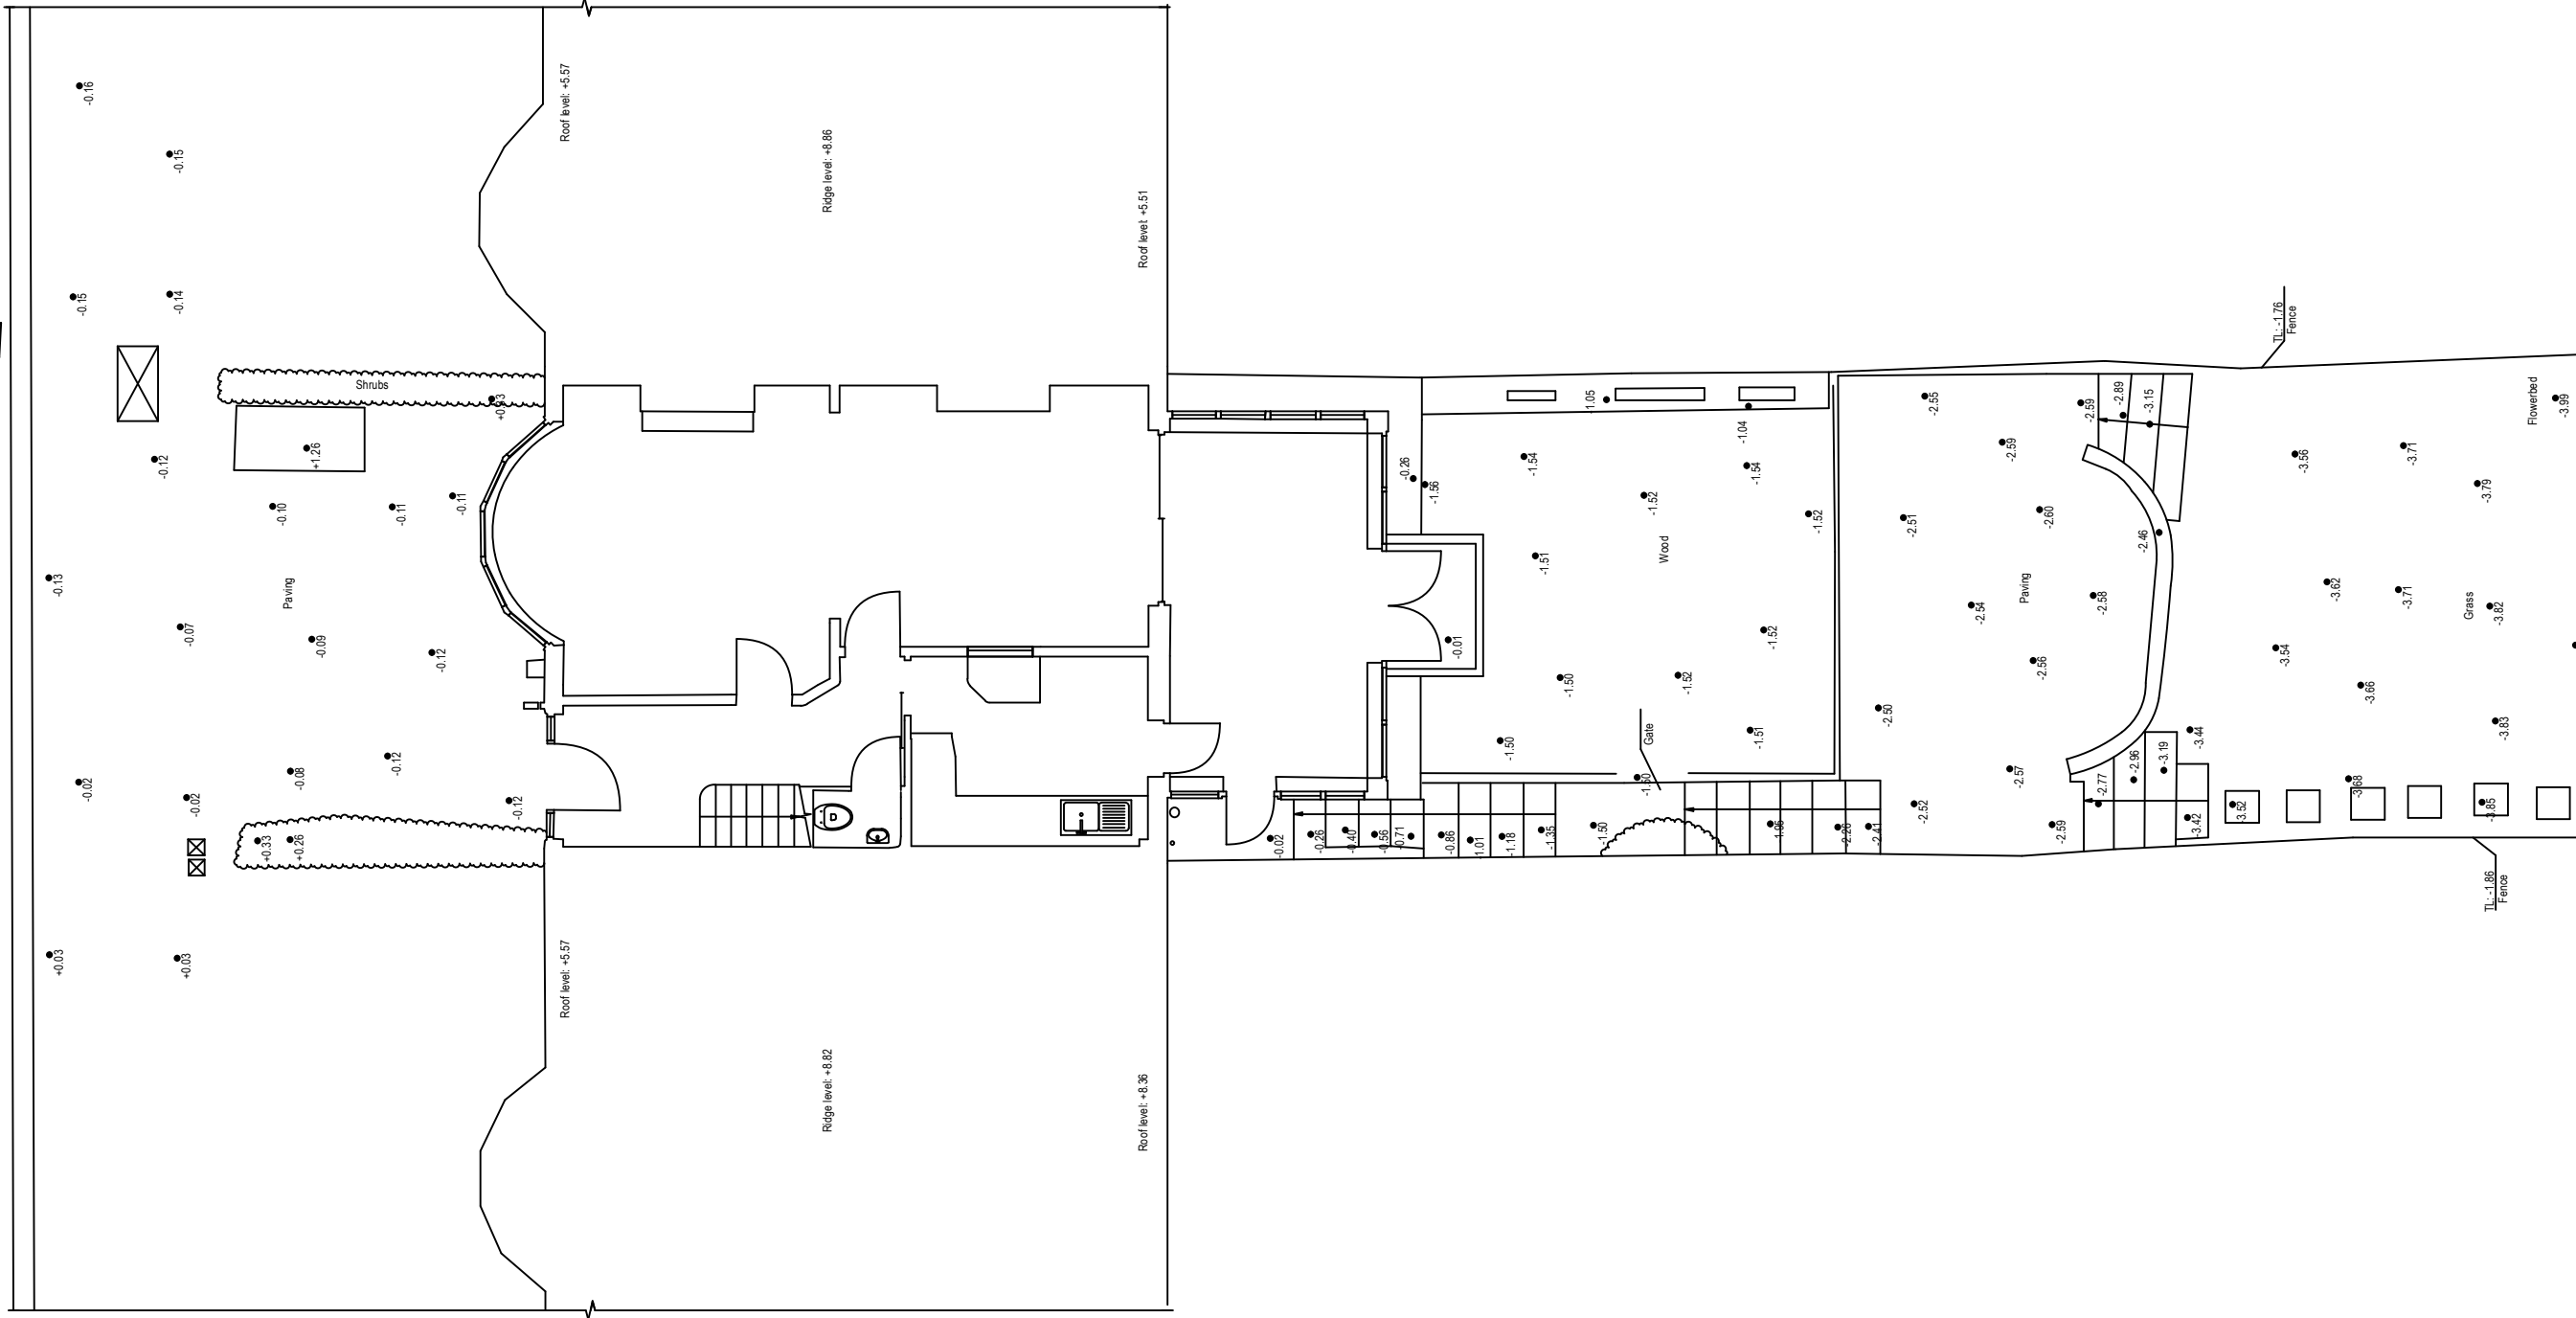

1 GFL Landscape Plan as Existing
Scale: 1:100



DO NOT SCALE FROM THIS DRAWING
THIS DRAWING IS COPYRIGHT

180226 Issued for planning approval PL0
050525 Issued for information P0

Date: Description: Rev:

DRAWING STATUS:
ISSUED FOR APPROVAL
issued only for purpose indicated

NOTES:



Jonathan Dawes Architect
77 Sydney Road
London N10 2LY

m e 07748 967717
dawes_jo@icloud.com

PROJECT:
207 Alexandra Park Road
N22 7BJ

DRAWING TITLE:
GFL Landscape Plan as
Existing

Scale:
1:100@ A3

Date:
050525

Dwg No:
105/ 102

Drawn By:
jd

Checked By:
jd

Rev:
PL0