
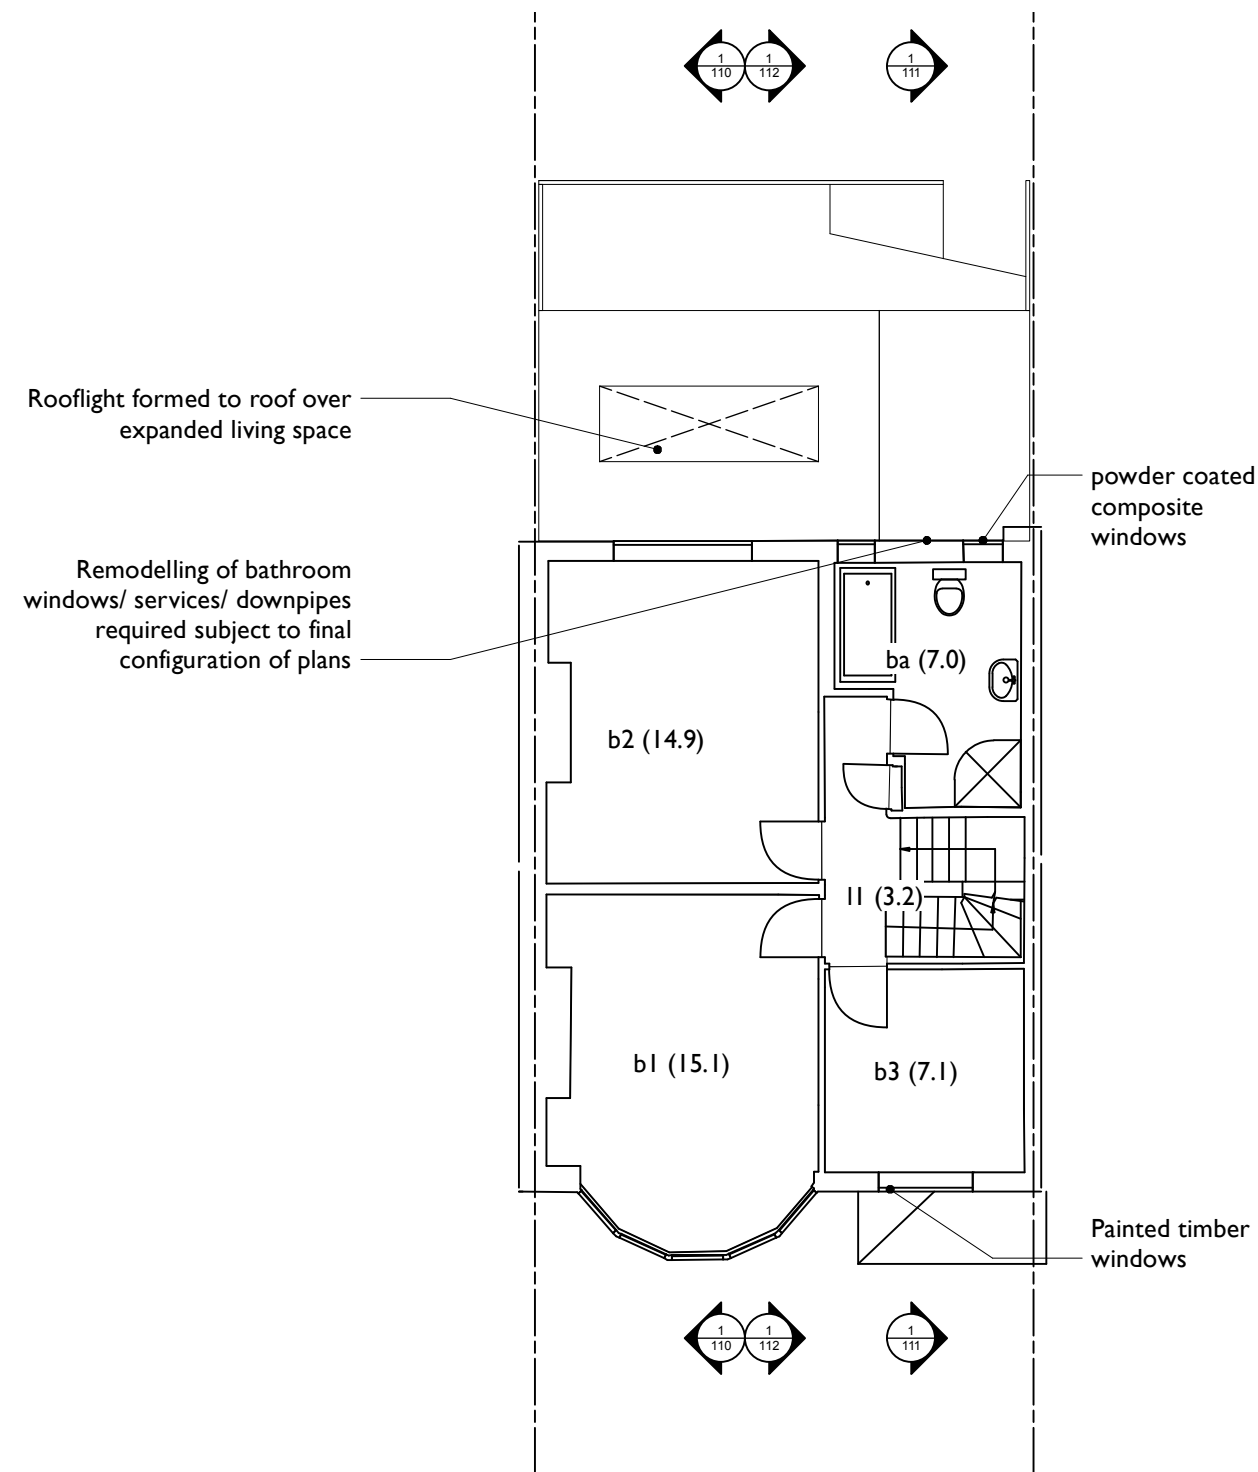


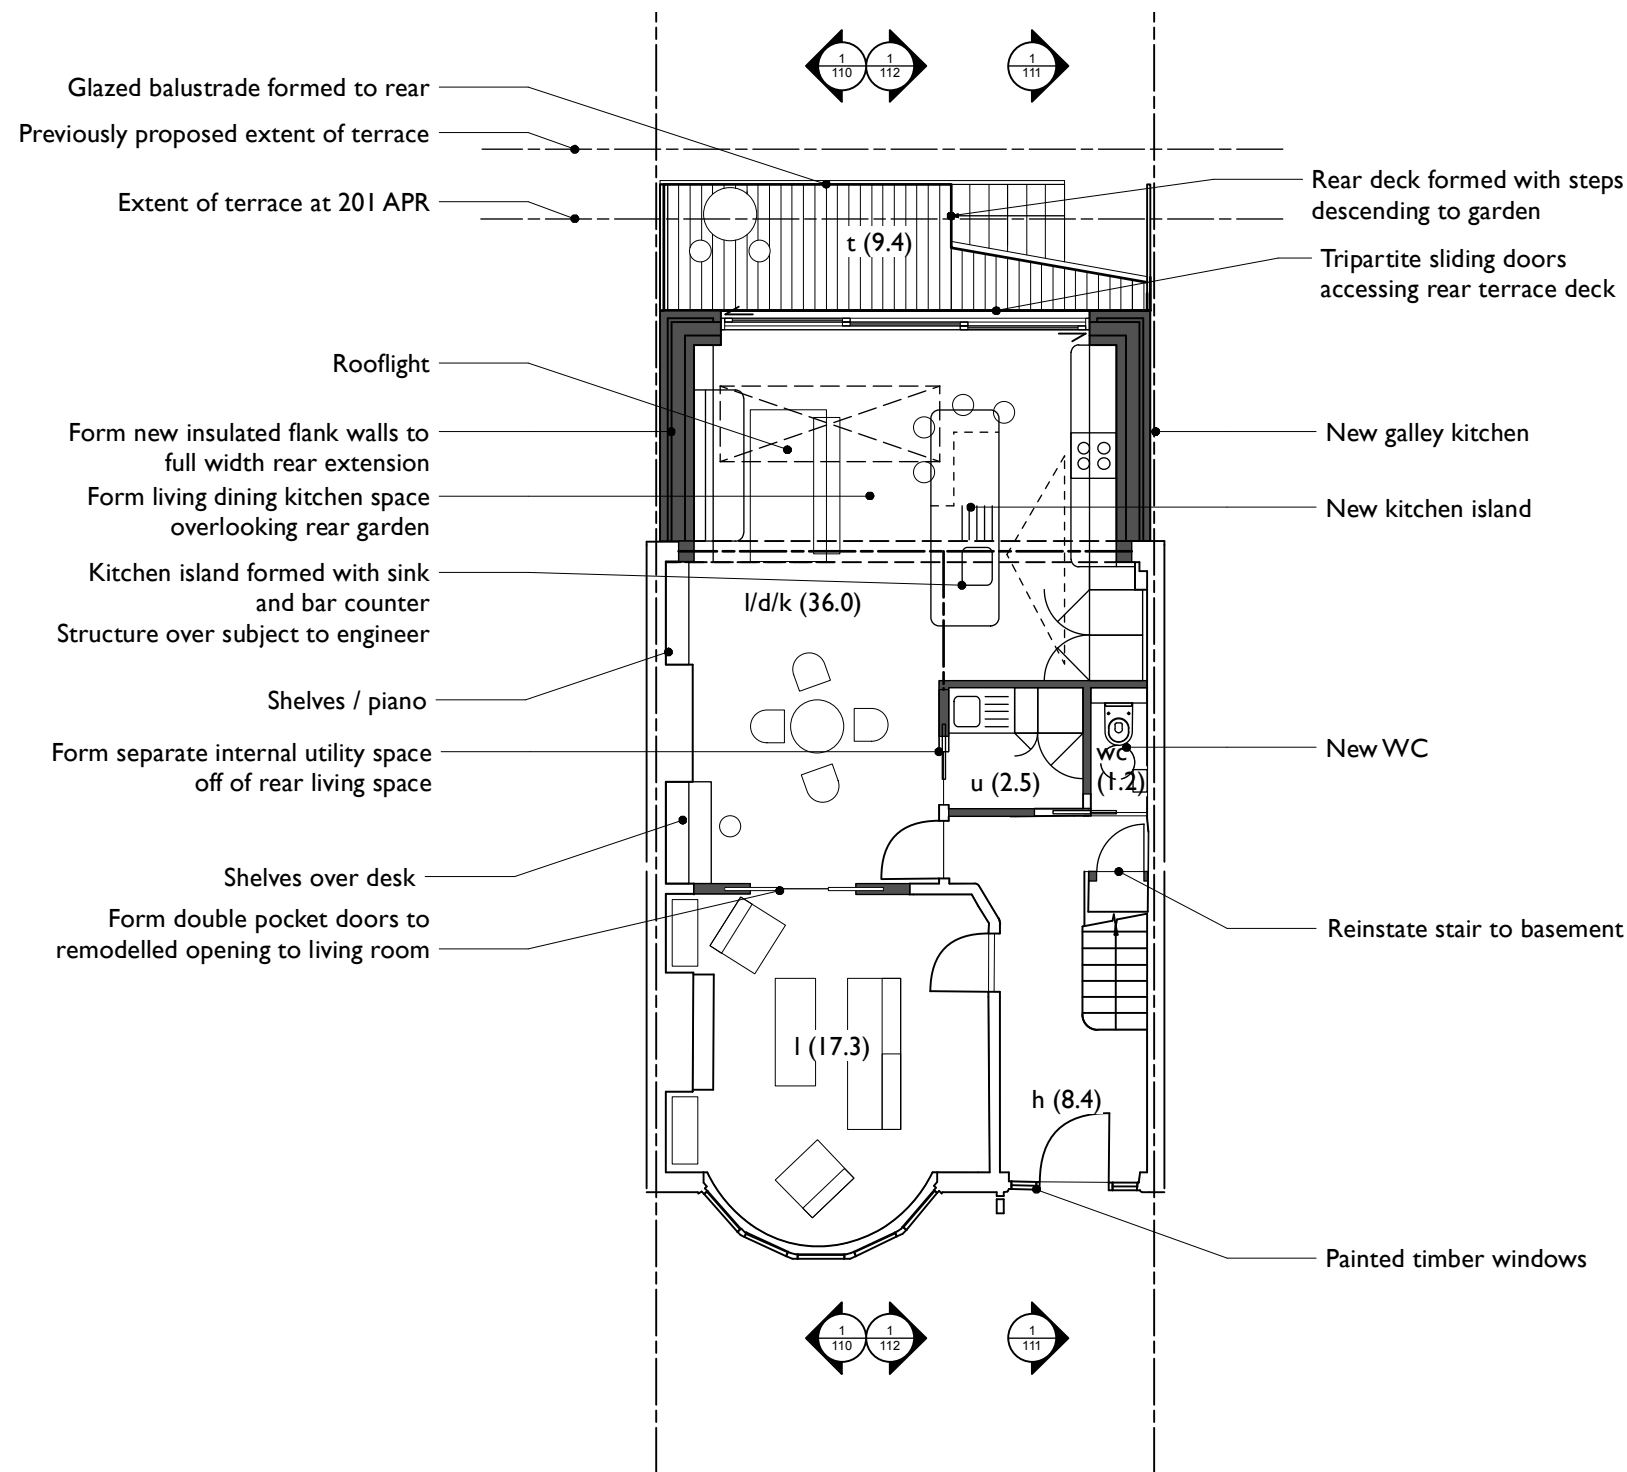

1 **GFL Plan Proposed**
Scale: 1:100

2 **1FL Plan Proposed**
Scale: 1:100

			NOTES:	00.512345
---	--	--	--------	--