



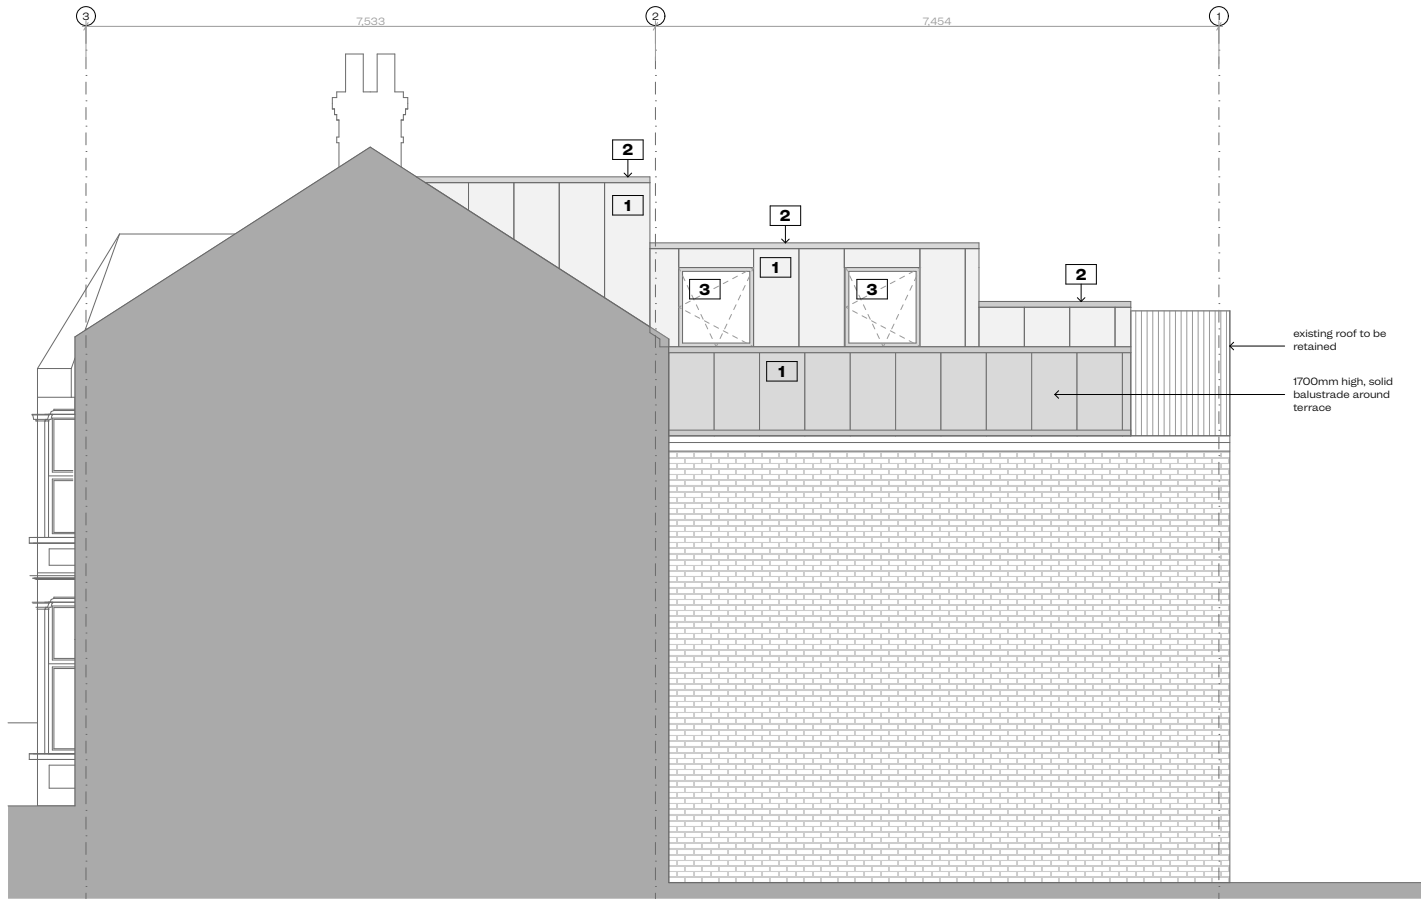

1 Side Elevation

| MATERIALS KEY |                                 |
|---------------|---------------------------------|
| 1             | Cement board cladding           |
| 2             | Powder coated aluminium capping |
| 3             | Aluminium windows & doors       |

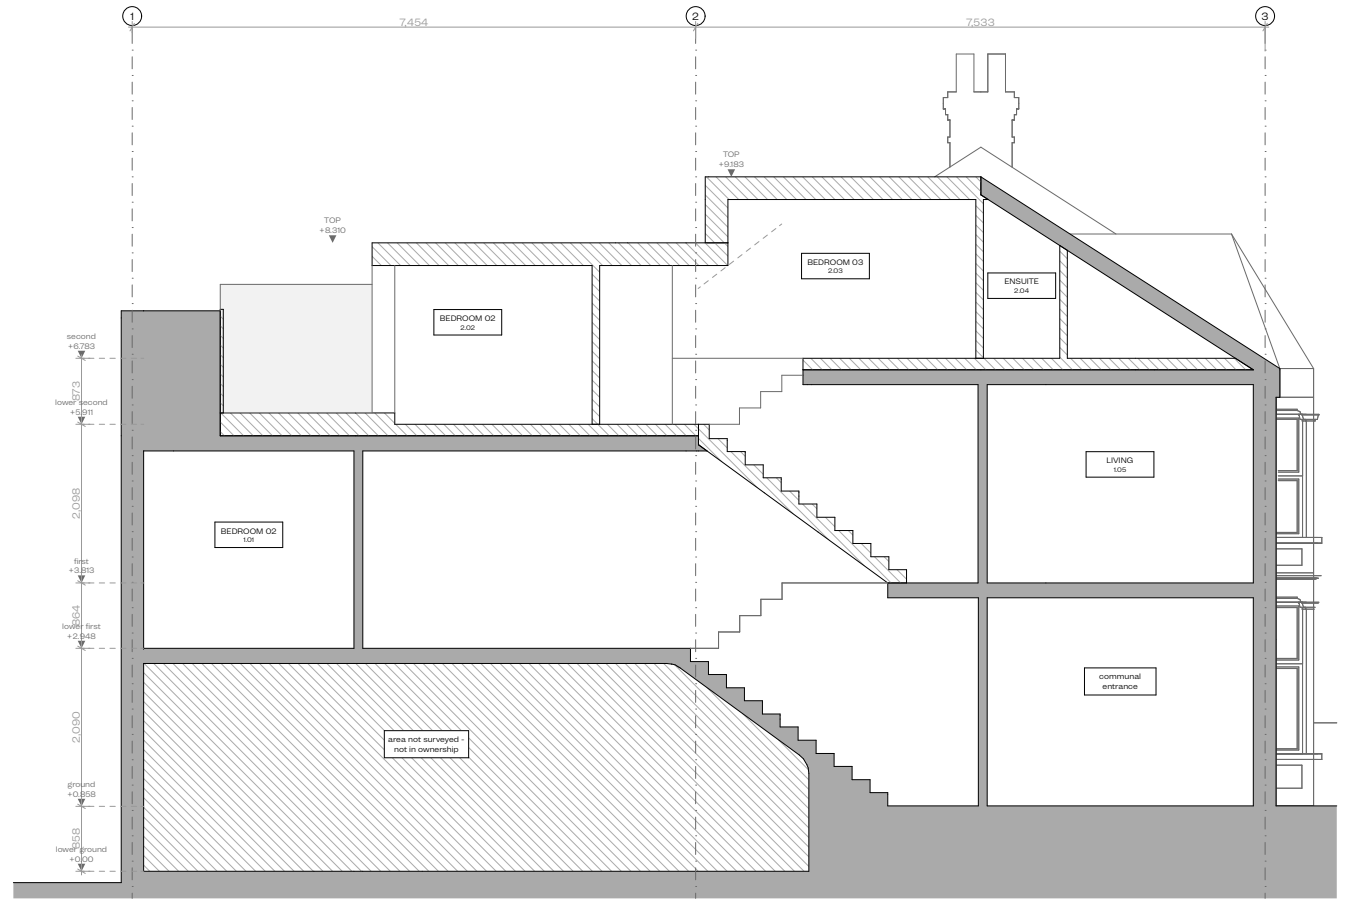

2 Section AA



**ELLE ARCHITECTS**

ELLELLARCHITECTS.COM  
5F CANONBURY YARD  
LONDON N1 7BJ

|                                           |                                               |            |                     |   |
|-------------------------------------------|-----------------------------------------------|------------|---------------------|---|
| REF: 086                                  | DRAWING: Proposed Side Elevation & Section AA | REV. DATE  | DESCRIPTION         | <ol style="list-style-type: none"><li>Do not scale drawings for construction.</li><li>Neighbouring buildings are approximate.</li><li>All dimensions, levels and conditions shall be checked on site before proceeding with the work.</li><li>ELLE Architects shall be notified of any discrepancies.</li><li>Spot levels are subjects to variation.</li><li>All drawings to be read in conjunction with all consultant information and specification.</li><li>Do not use for construction unless expressly permitted.</li></ol> |
| PROJECT: 31B Drayton Road, London. N176HJ | STATUS: Information                           | A 09.02.26 | Planning amendments |   |
|                                           | SCALE: 1:100@A3                               | B 23.02.26 | Planning amendments |   |
| CLIENT: Arthur Wilson & Thanh Tran        | DATE: 23/02/2026                              |            |                     |   |
|                                           | DRAWING NO.: ELL-086-A-06-200                 |            |                     |   |
|                                           | REVISION: B                                   |            |                     |   |