


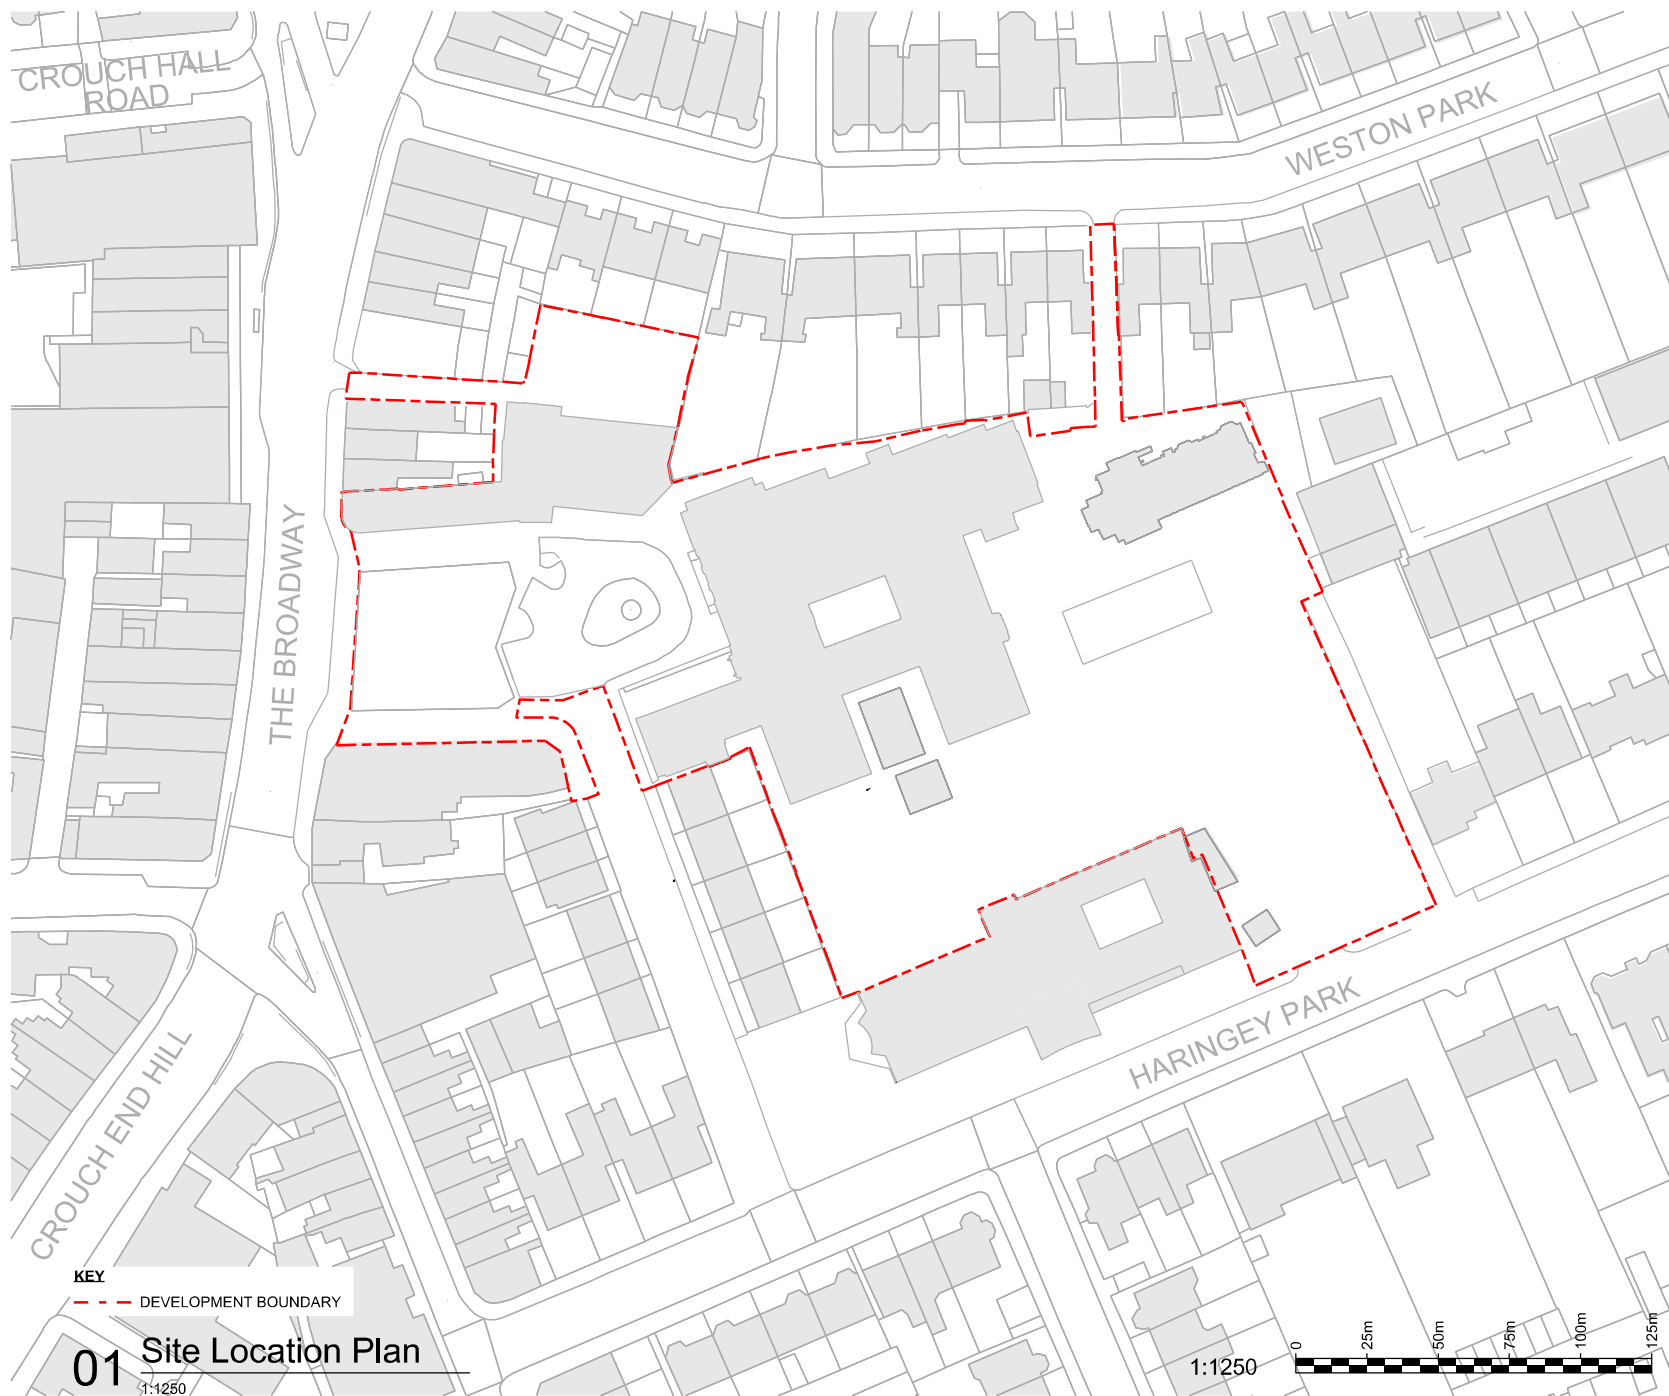

General Notes		
1. Dimensions are in millimetres unless stated otherwise.		
2. Levels are in metres AOD unless stated otherwise.		
3. Dimensions govern. Do not scale off drawing.		
4. All dimensions to be verified on site before proceeding.		
5. All discrepancies to be notified in writing to Make Limited. © Make Limited 2015		
00	14/02/18	For Tender
Rev	Date	Reason For Issue
		Chk
STAGE 3		
DRAWING STATUS		
make 32 Cleveland Street, London, W1T 4JY tel +44 (0) 20 7636 5151 info@makearchitects.com www.makearchitects.com		
Client Crouch End (FEC) Limited Ground Floor, 12 Stanhope Gate London W1K 1AW		
Keyplan 		North
Project Hornsey Town Hall		
Drawing Title Site Location Plan		
Scale	Paper Size	Date
1:1250	@A4	21.07.17
Project No.	Draw No.	Rev No.
0000	X200	00