
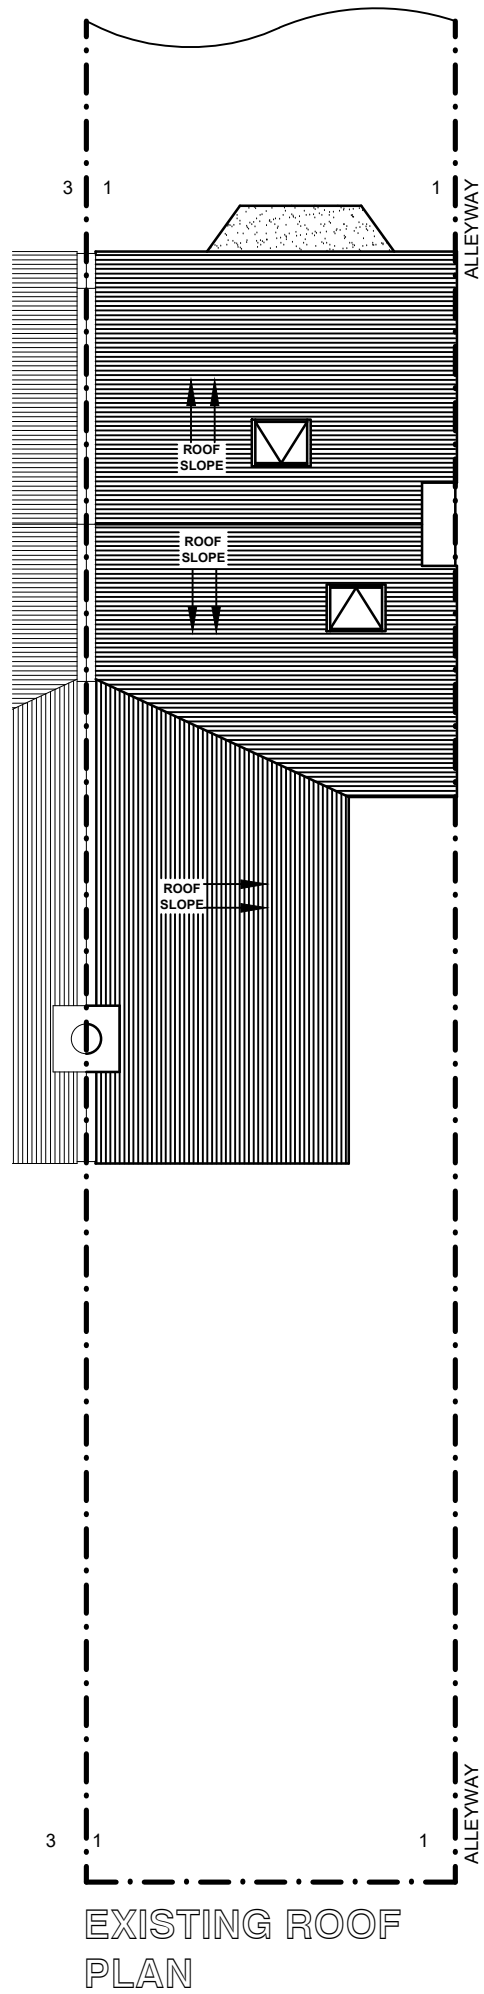
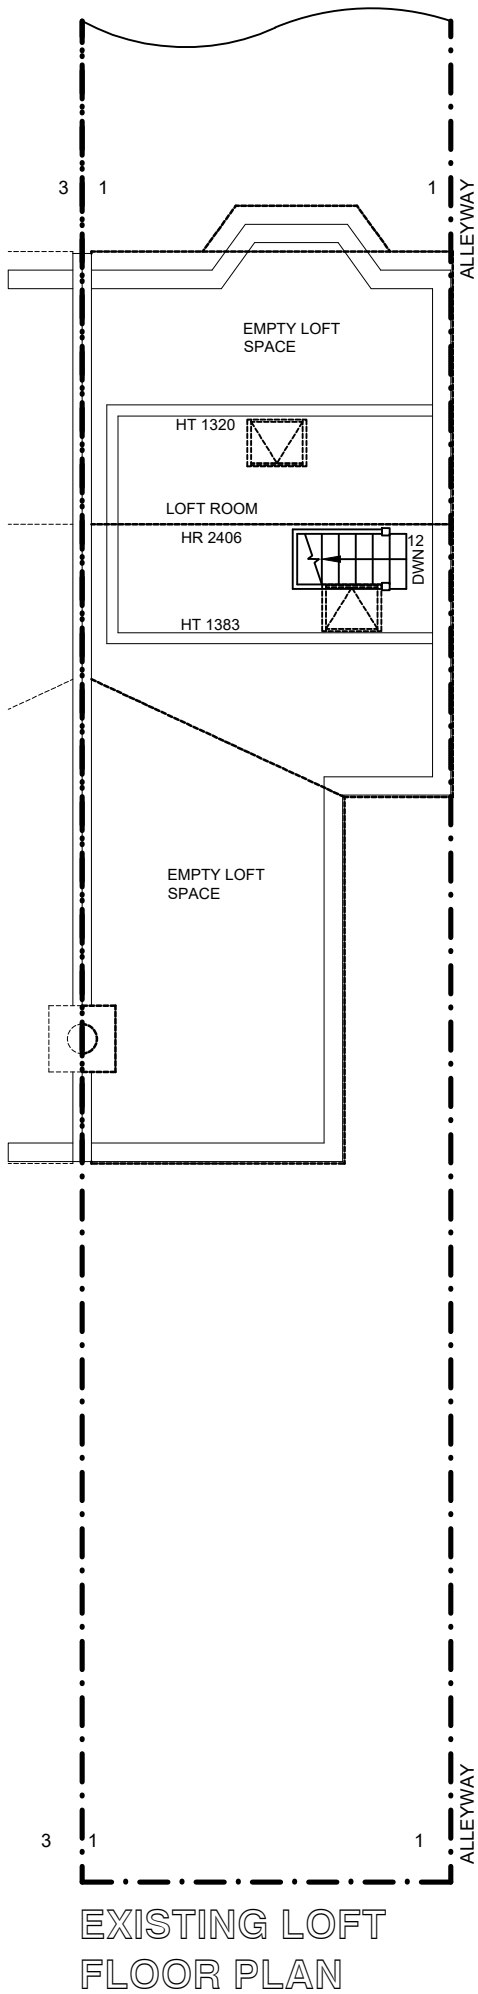
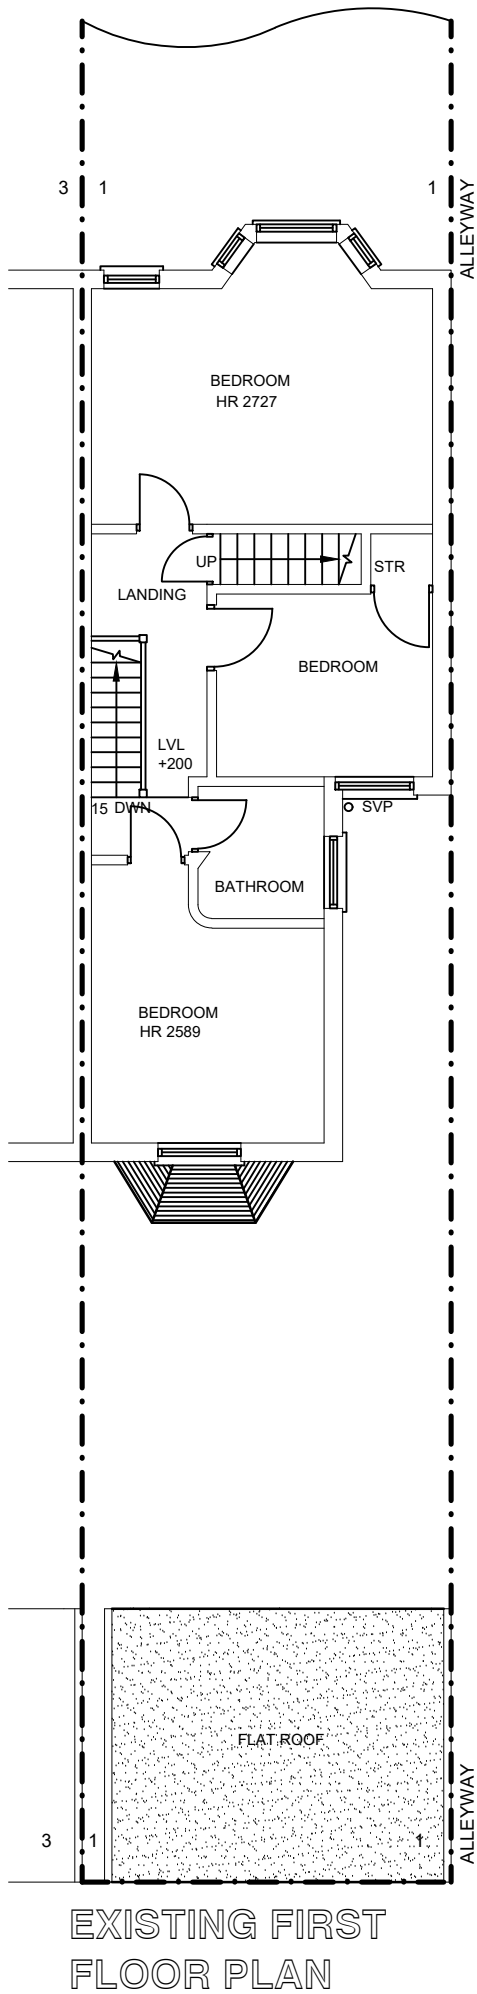


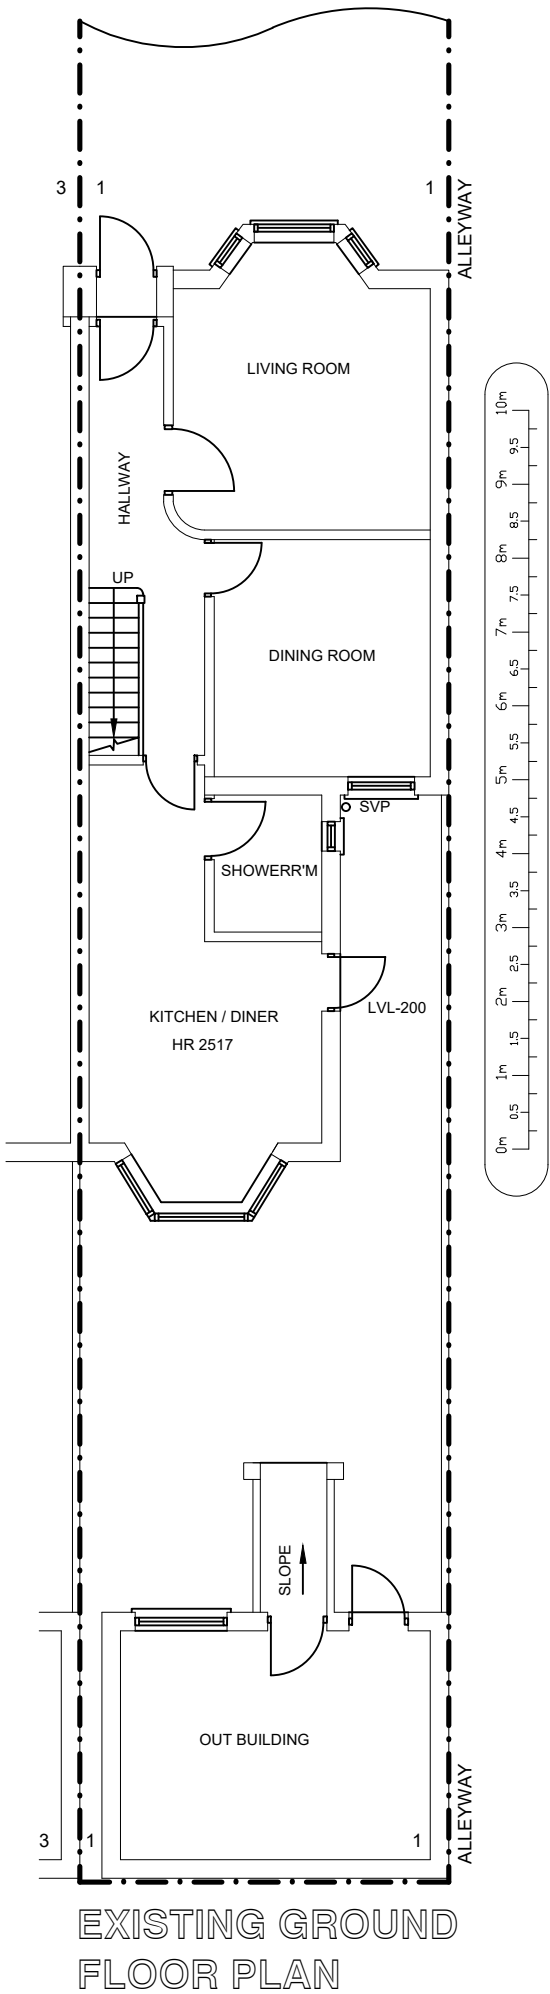

ICREATE
DESIGN LIMITED
Planning & Designing of All Types of Building Works
1 CRABTREE CLOSE, BUSHEY, WID23 3BJ
Tel: 07886759400 ; EM: ikreated@gmail.com

CLIENT :
1 CHALGROVE ROAD
LONDON
N17 0NP

PROJECT/TITLE
SINGLE STOREY REAR EXTENSION,
AND LOFT CONVERSION WITH NEW
REAR DORMER ALONG WITH
ASSOCIATED INTERNAL ALTERATIONS

REV	DATES	COMMENTS
1		
2		
