

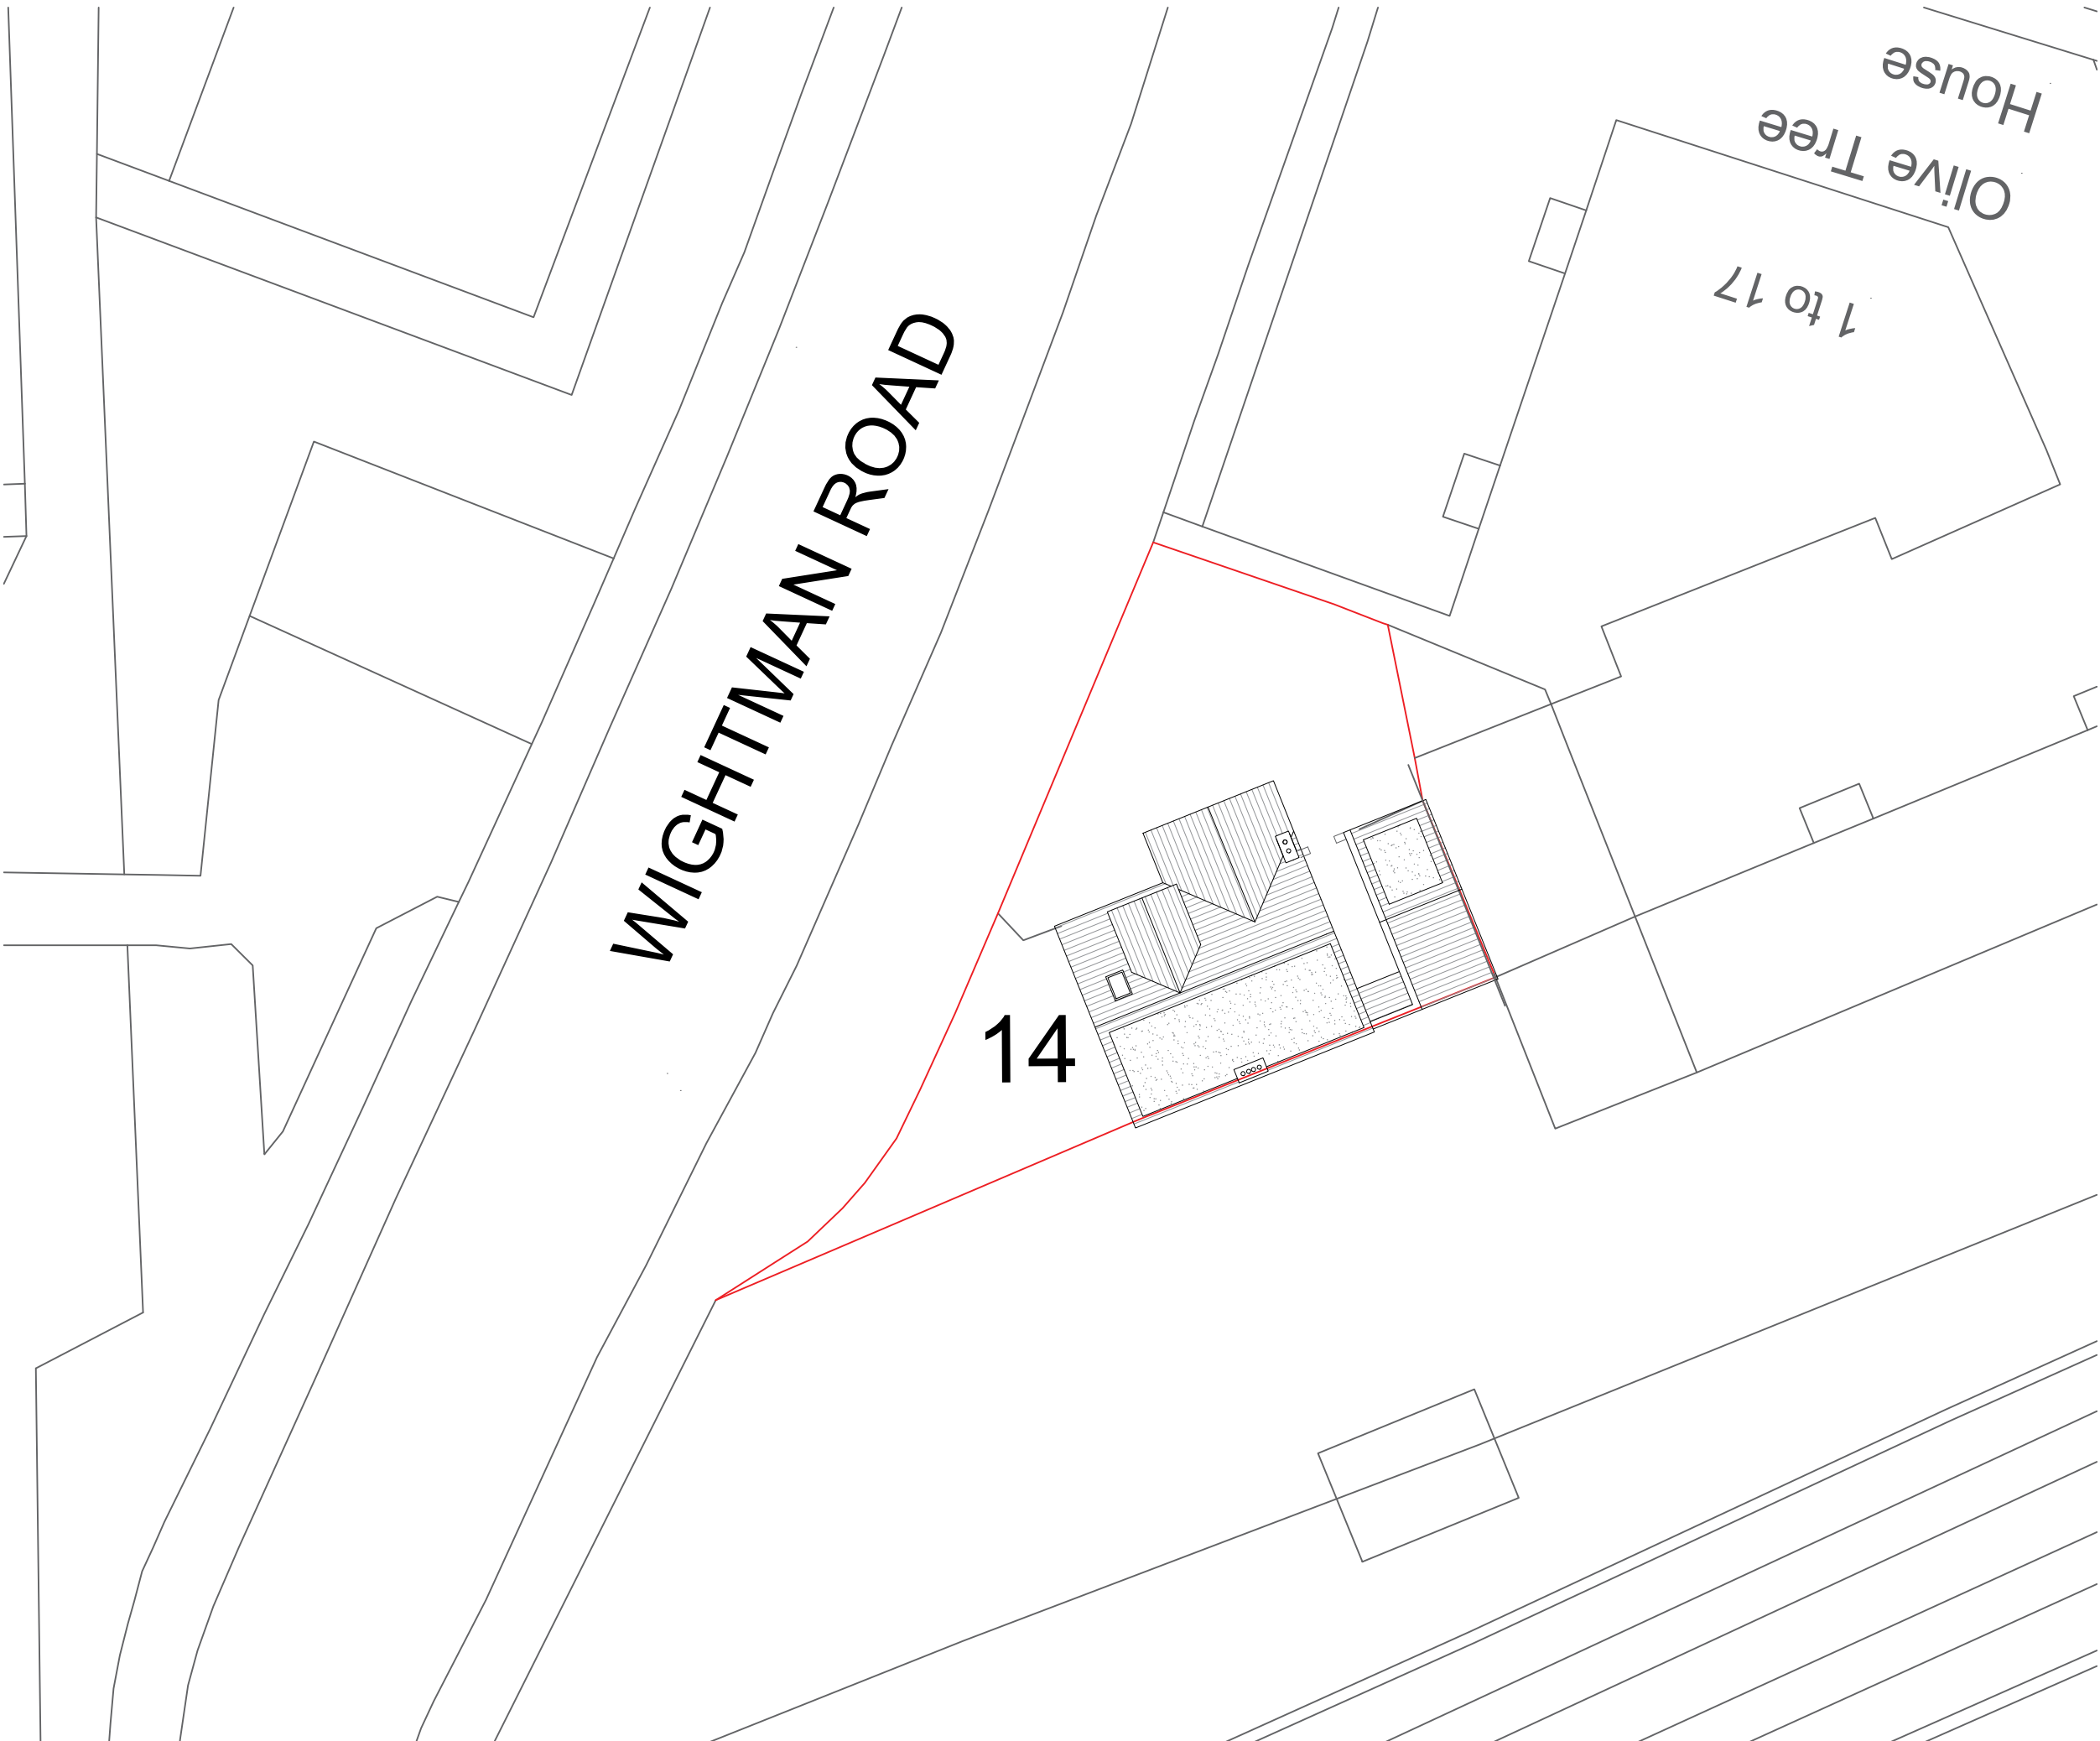


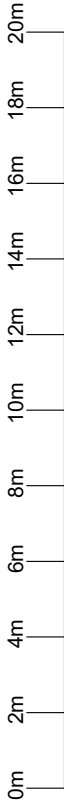

Notes:
All drawings to be signed off by building control before the commencement of any works. If works commence on a Building Notice, the Builder/property owner commences works at their own risk and Loft Plans (or its Officer's) cannot accept and liability whatsoever for these works carried out.

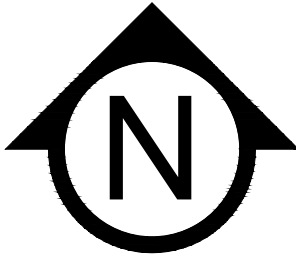

Rev	Date	Details	By

Project:
Loft conversion with hip to gable, 2x side dormers & 1x Rooflight



Address:
14 Wightman Road, London, N4 1SQ

Drawing title:
Block Plan

Drawing No:
LP/14

Scale: 1:200 @ A3	Drawn by: JS	Job No: LP461	Date: 16/2/26
----------------------	-----------------	------------------	------------------



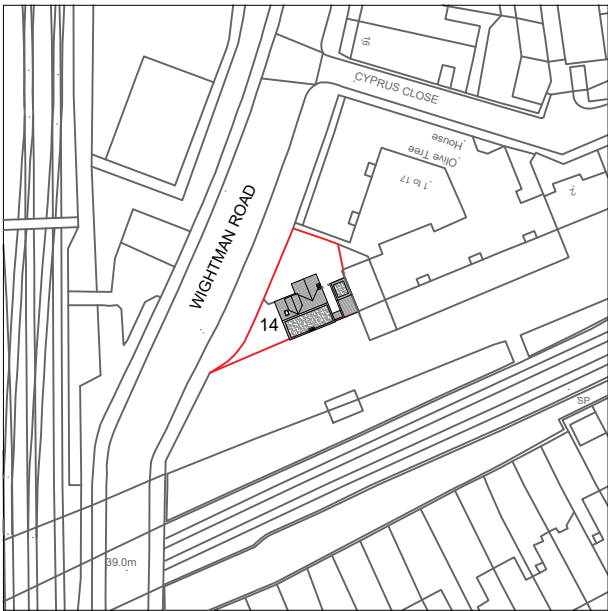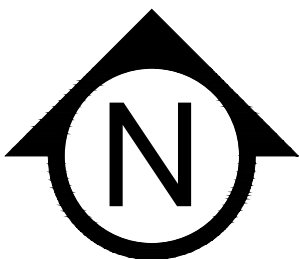

Notes:
All drawings to be signed off by building control before the commencement of any works. If works commence on a Building Notice, the Builder/property owner commences works at their own risk and Loft Plans (or its Officer's) cannot accept and liability whatsoever for these works carried out.



Rev	Date	Details	By
Project: Loft conversion with hip to gable, 2x side dormers & 1x Rooflight			
Address: 14 Wightman Road, London, N4 1SQ			
Drawing title: Site Location Plan			
Drawing No: LP/15			
Scale: 1:1250 @ A3	Drawn by: JS	Job No: LP461	Date: 16/2/26

