


Location Plan

Site Address: 18, Fordington Road, Hornsey, London, N6 4TJ

Date Produced: 24-Feb-2026

Scale: 1:1250 @A3

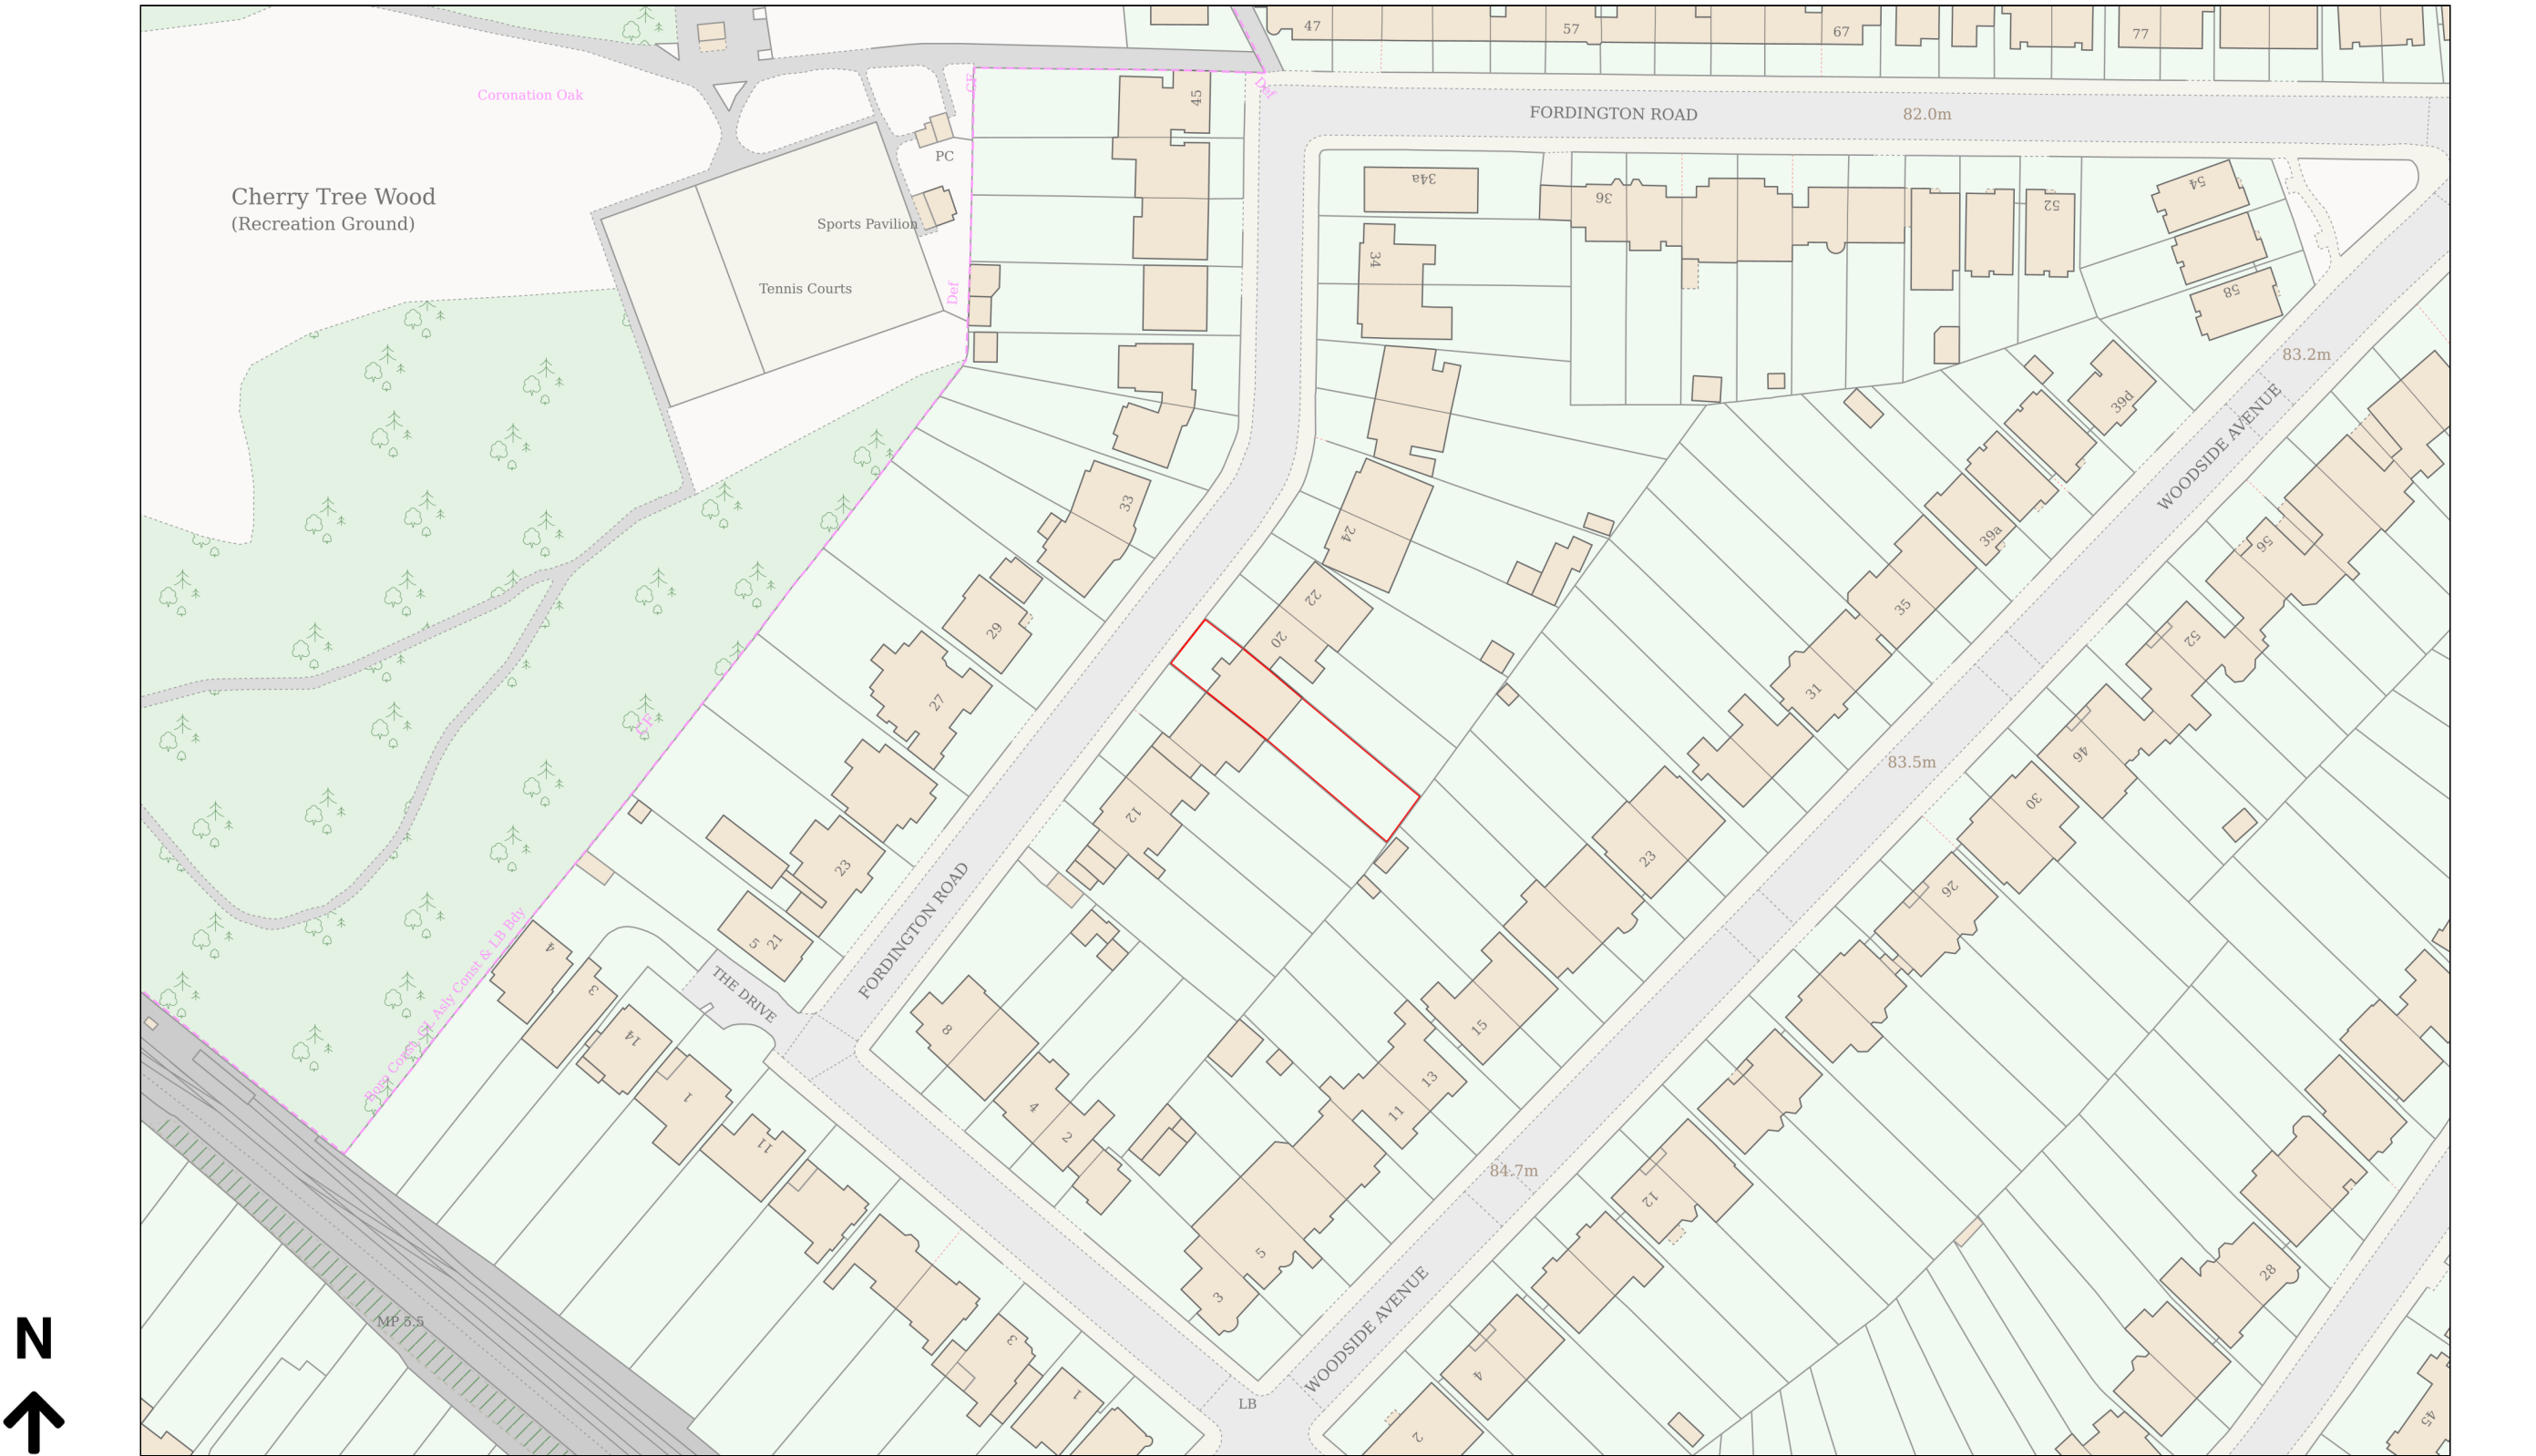

Planning Portal Reference: PP-14709754v1